


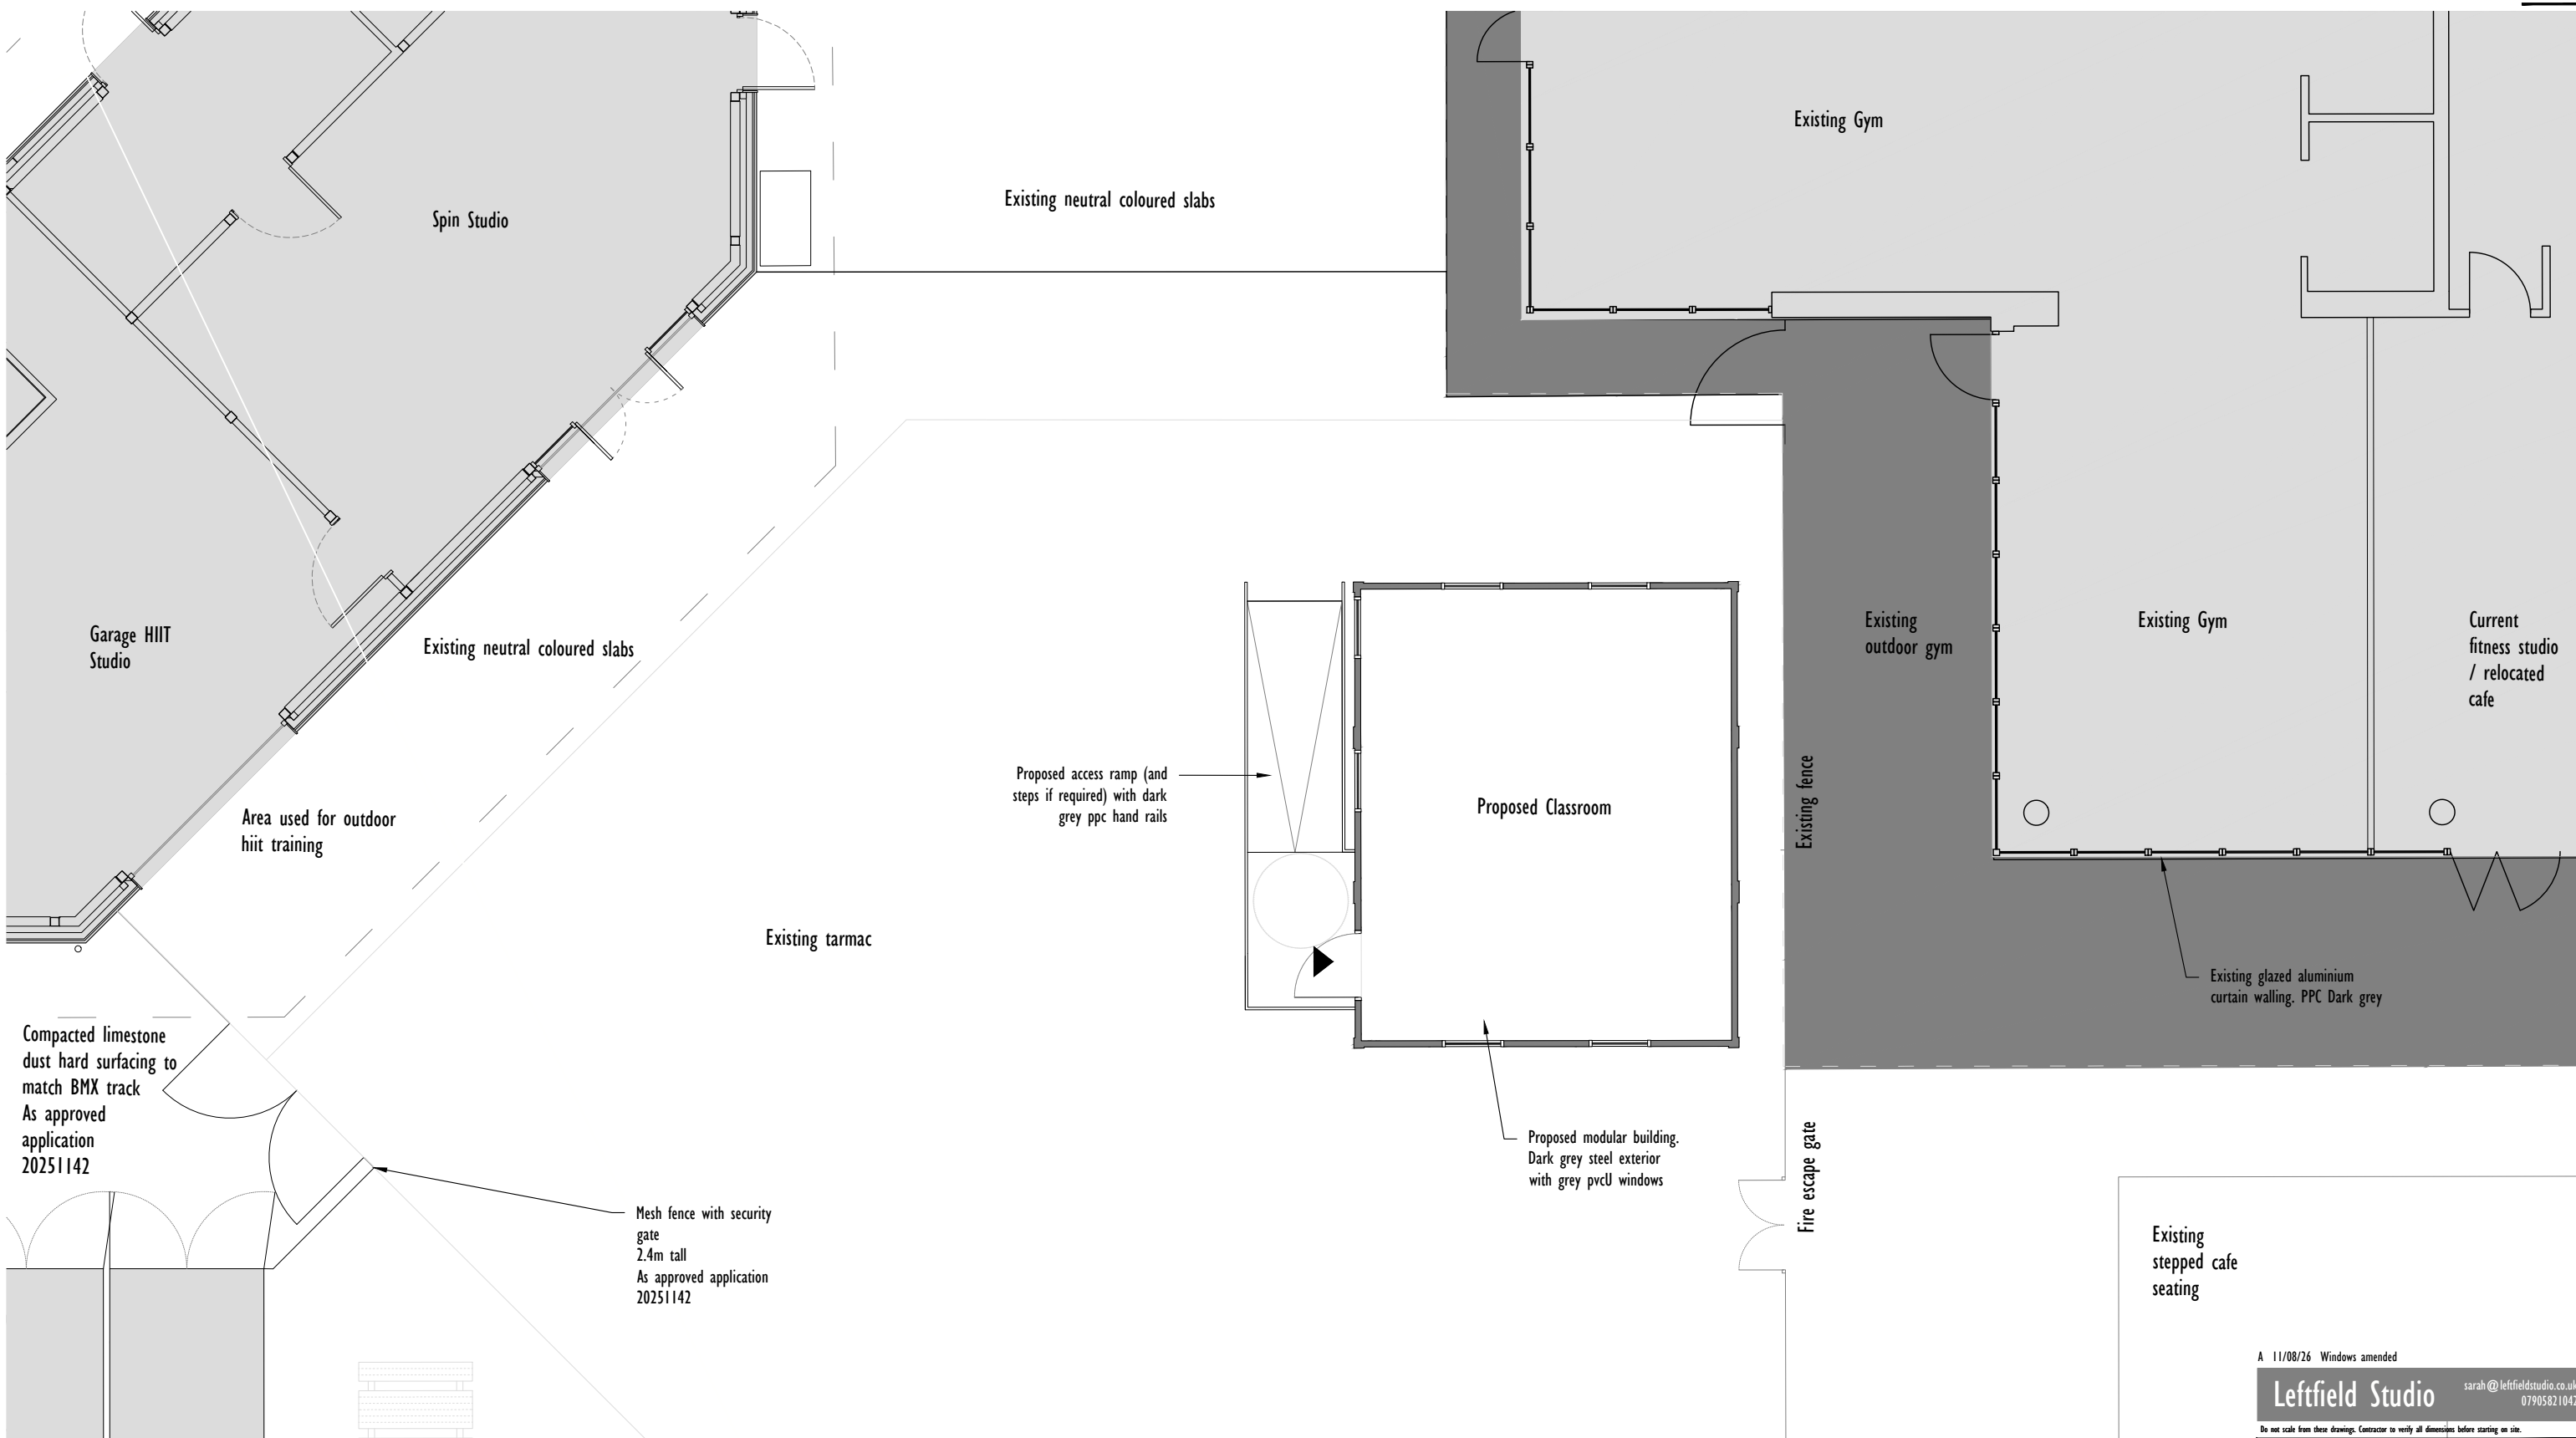

I	Ground Floor Plan
142	1:100



SCALE BAR 1:100



A 11/08/26 Windows amended

Leftfield Studio

sarah@leftfieldstudio.co.uk
07905821042

Do not scale from these drawings. Contractor to verify all dimensions before starting on site.

**Cyclopark, The Tollgate, Watling St,
Gravesend, Kent. DA11 7NP**

**Proposed Ground Floor Plan
Classroom**

Project Stage: Planning	Drawing Number: 2070/142
Revision: /	Scale: 1:100@A3 Date: 25.07.26