


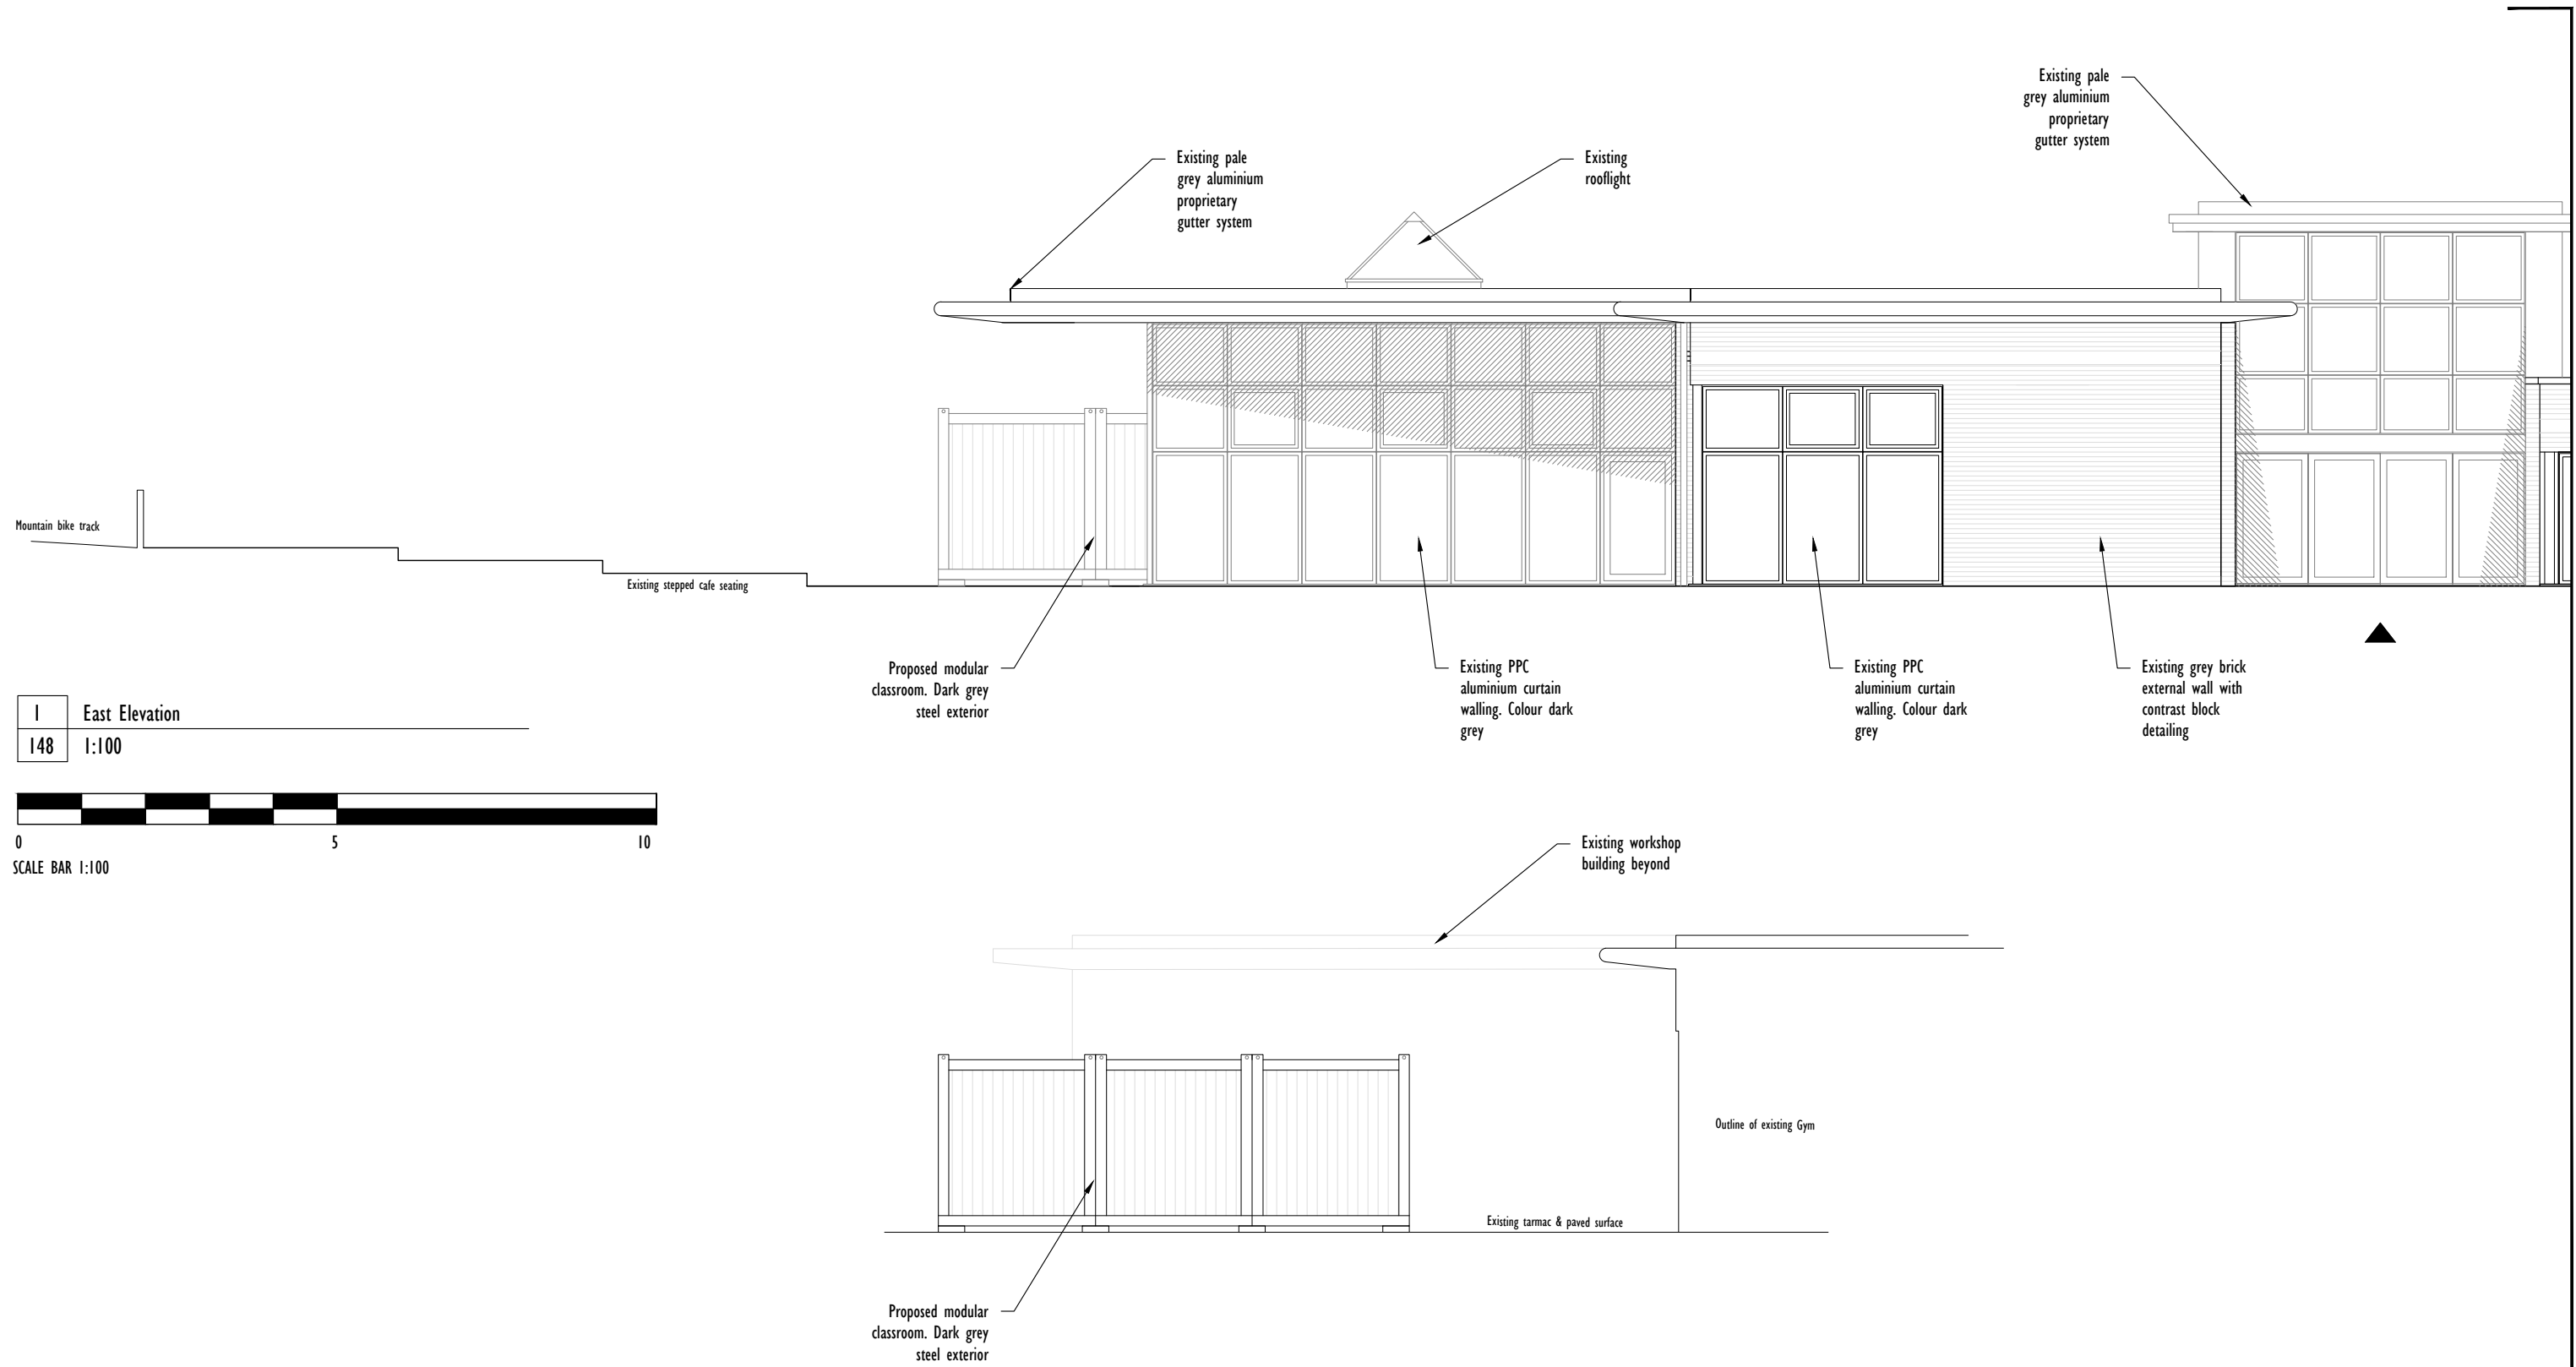

1	East Elevation
148	1:100



2	East Elevation
148	1:100



Leftfield Studio

sarah@leftfieldstudio.co.uk
07905821042

Do not scale from these drawings. Contractor to verify all dimensions before starting on site.

Cyclopark, The Tollgate, Watling St,
Gravesend, Kent. DA11 7NP

Proposed East Elevation
Pavillion & classroom

Project Stage: Planning
Revision: /

Drawing Number: 2070/148
Scale: As noted@A3

Date: 25.07.24