


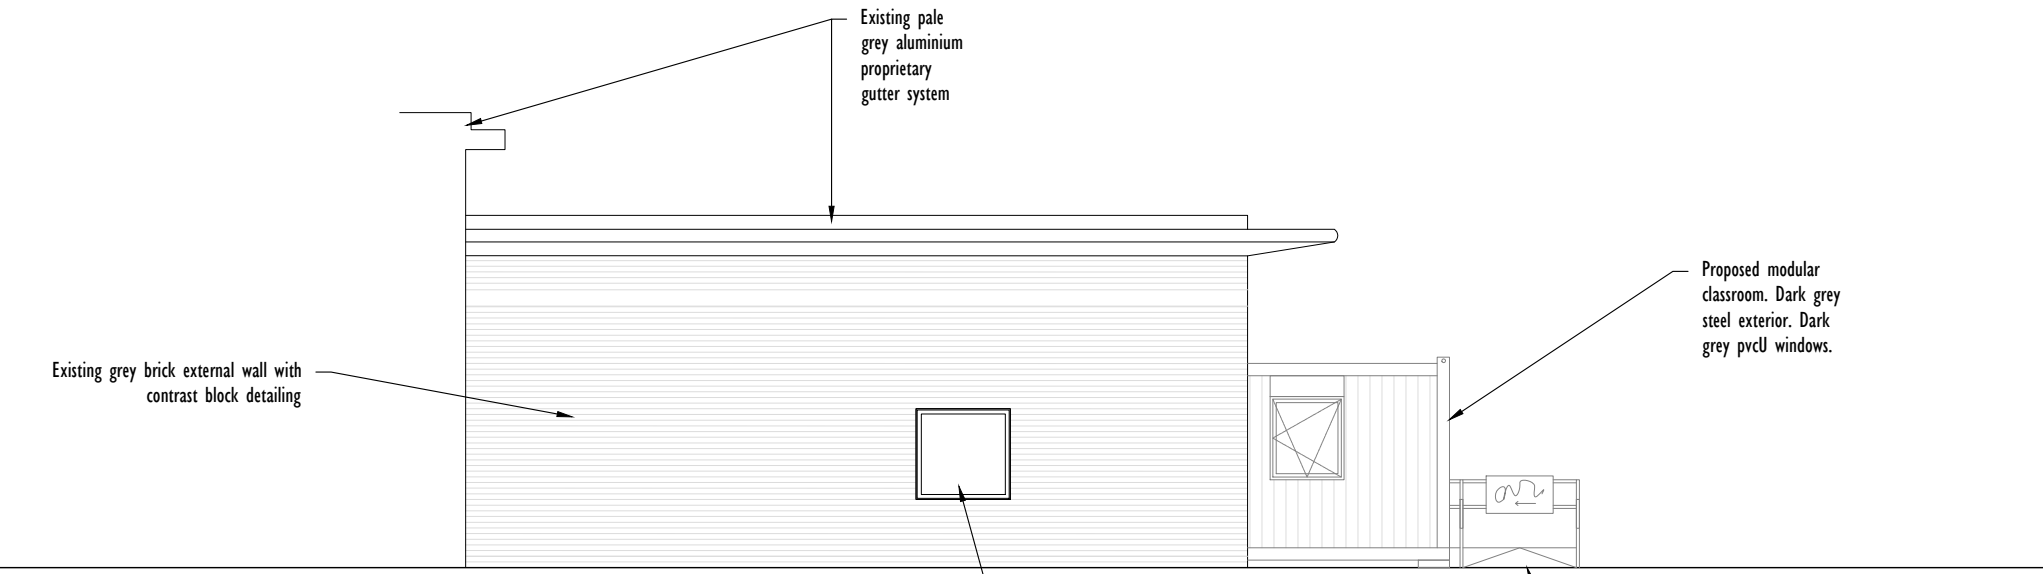


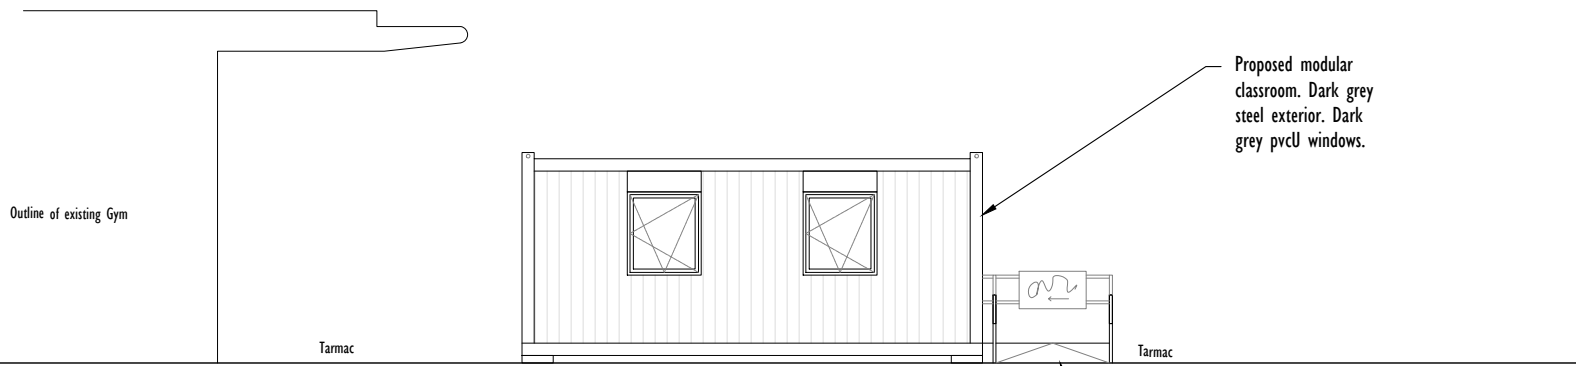

1	North Elevation
151	1:100

 

2	North Elevation - classroom
151	1:100

 

A 11/08/26 Windows amended

Leftfield Studio sarah@leftfieldstudio.co.uk
07905821042

Do not scale from these drawings. Contractor to verify all dimensions before starting on site.

**Cyclopark, The Tollgate, Watling St,
Gravesend, Kent. DA11 7NP**

**Proposed North Elevation
Pavilion & classroom**

Project Stage: Planning Drawing Number: 2070/151
Revision: A Scale: As noted@ A3Date: 25.07.26