


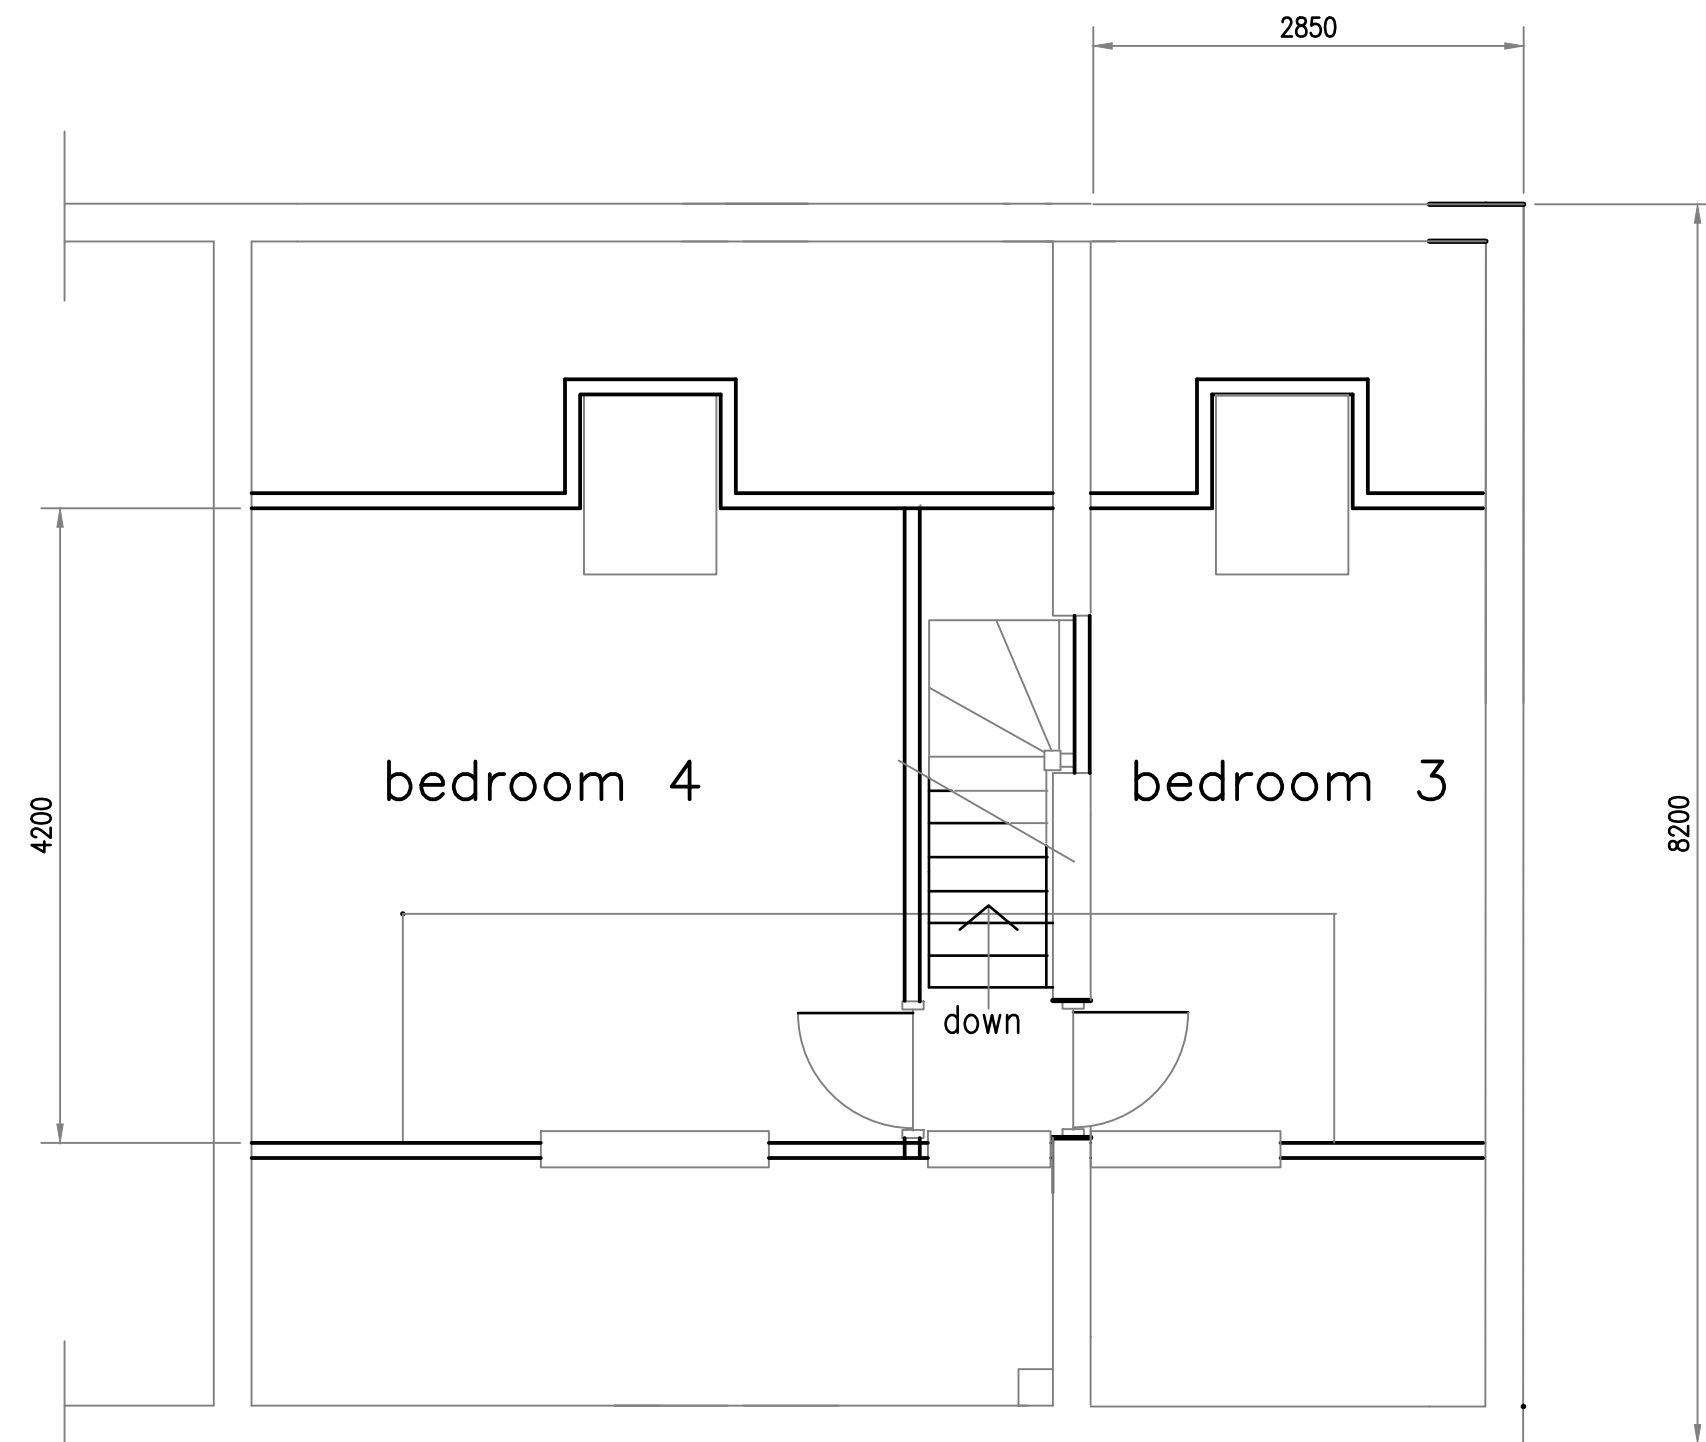
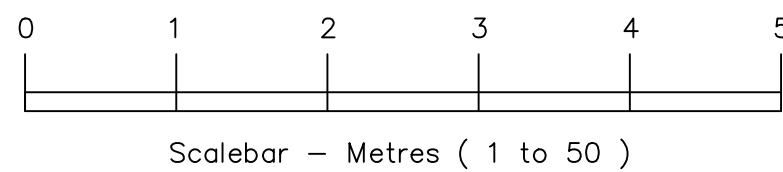
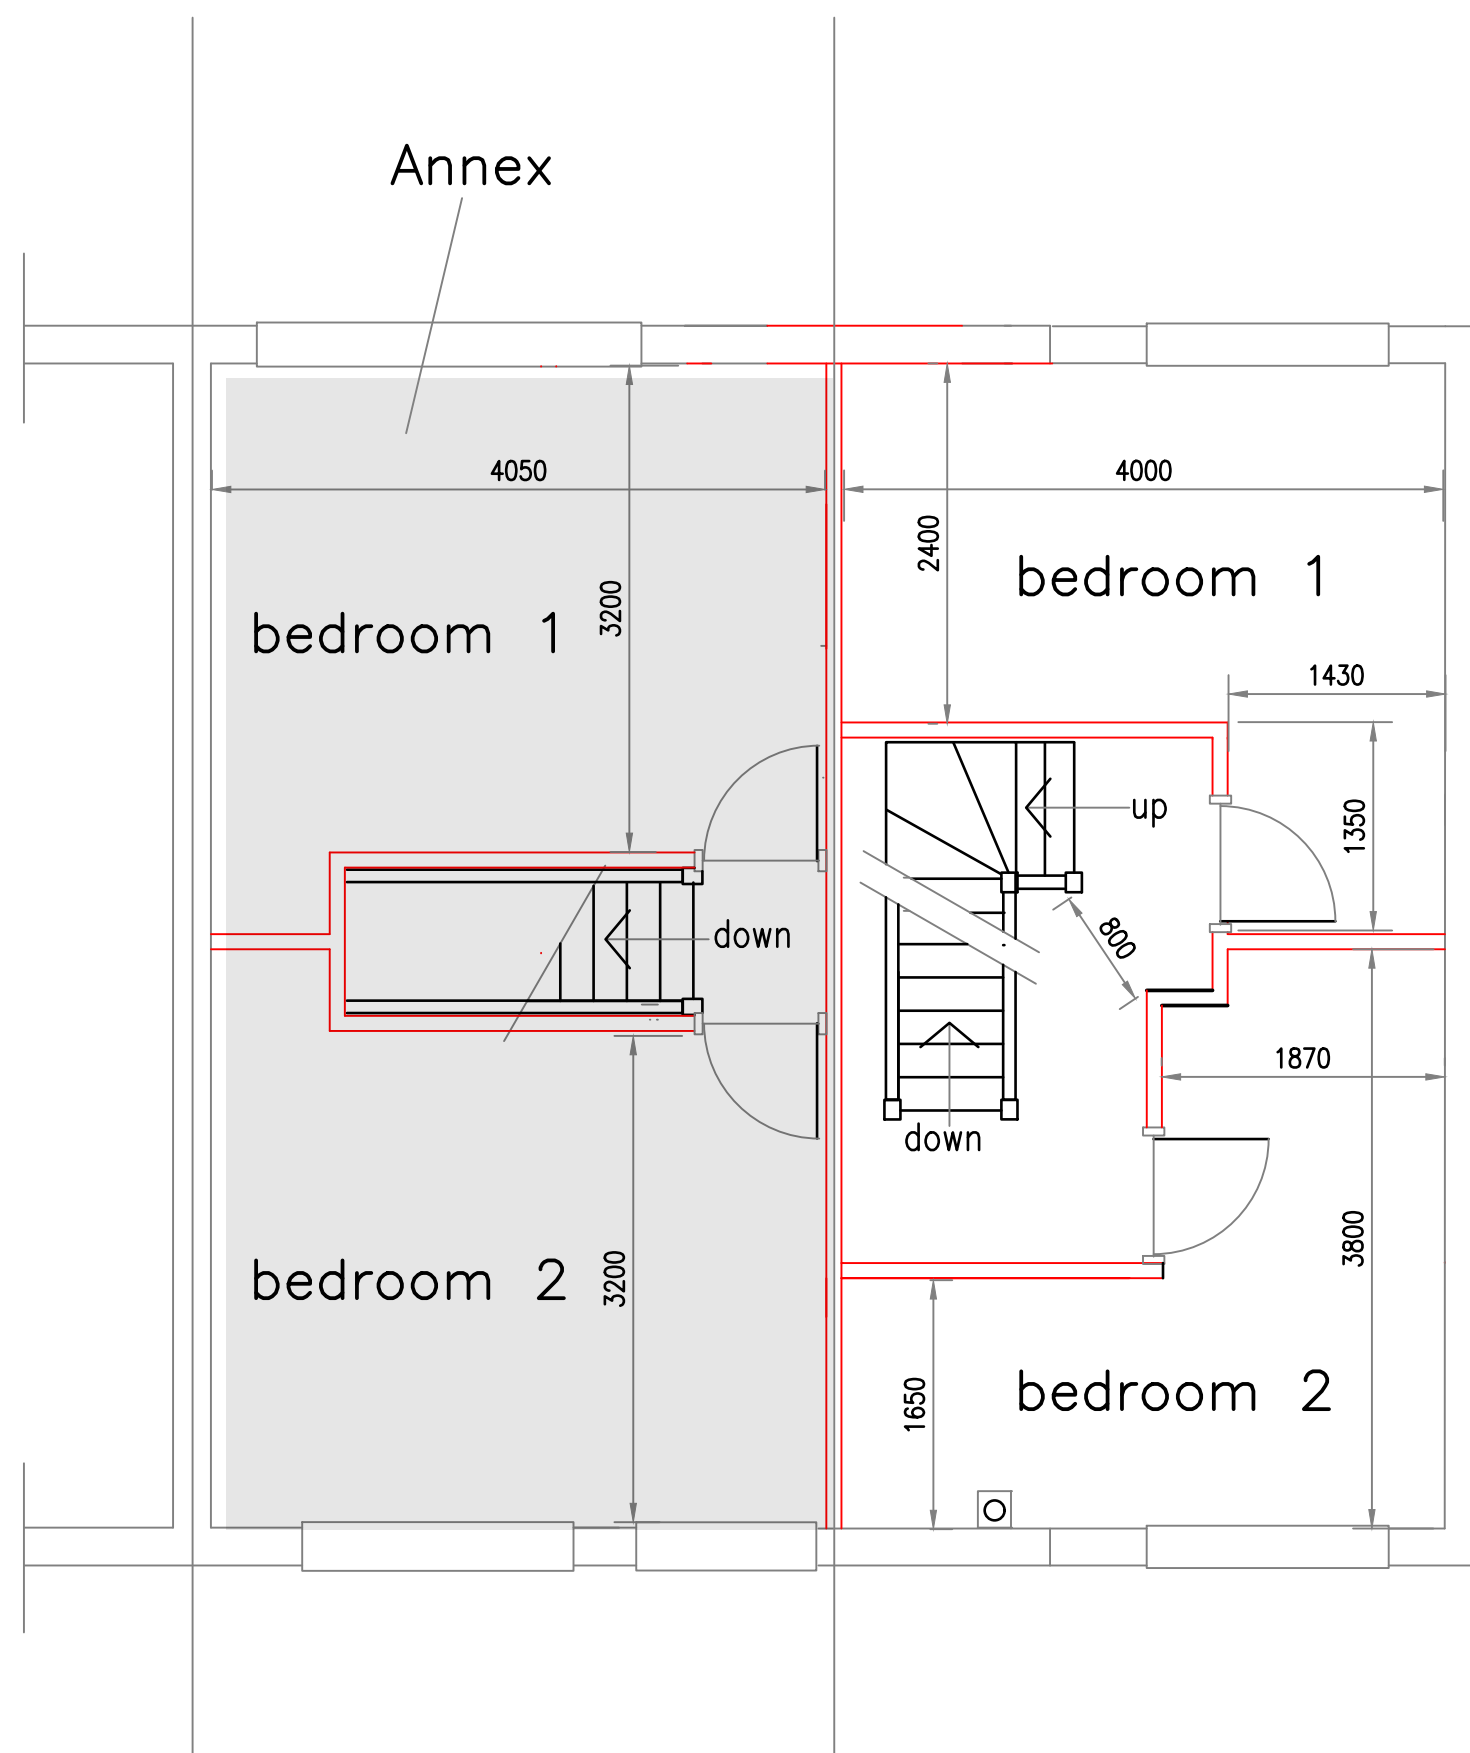


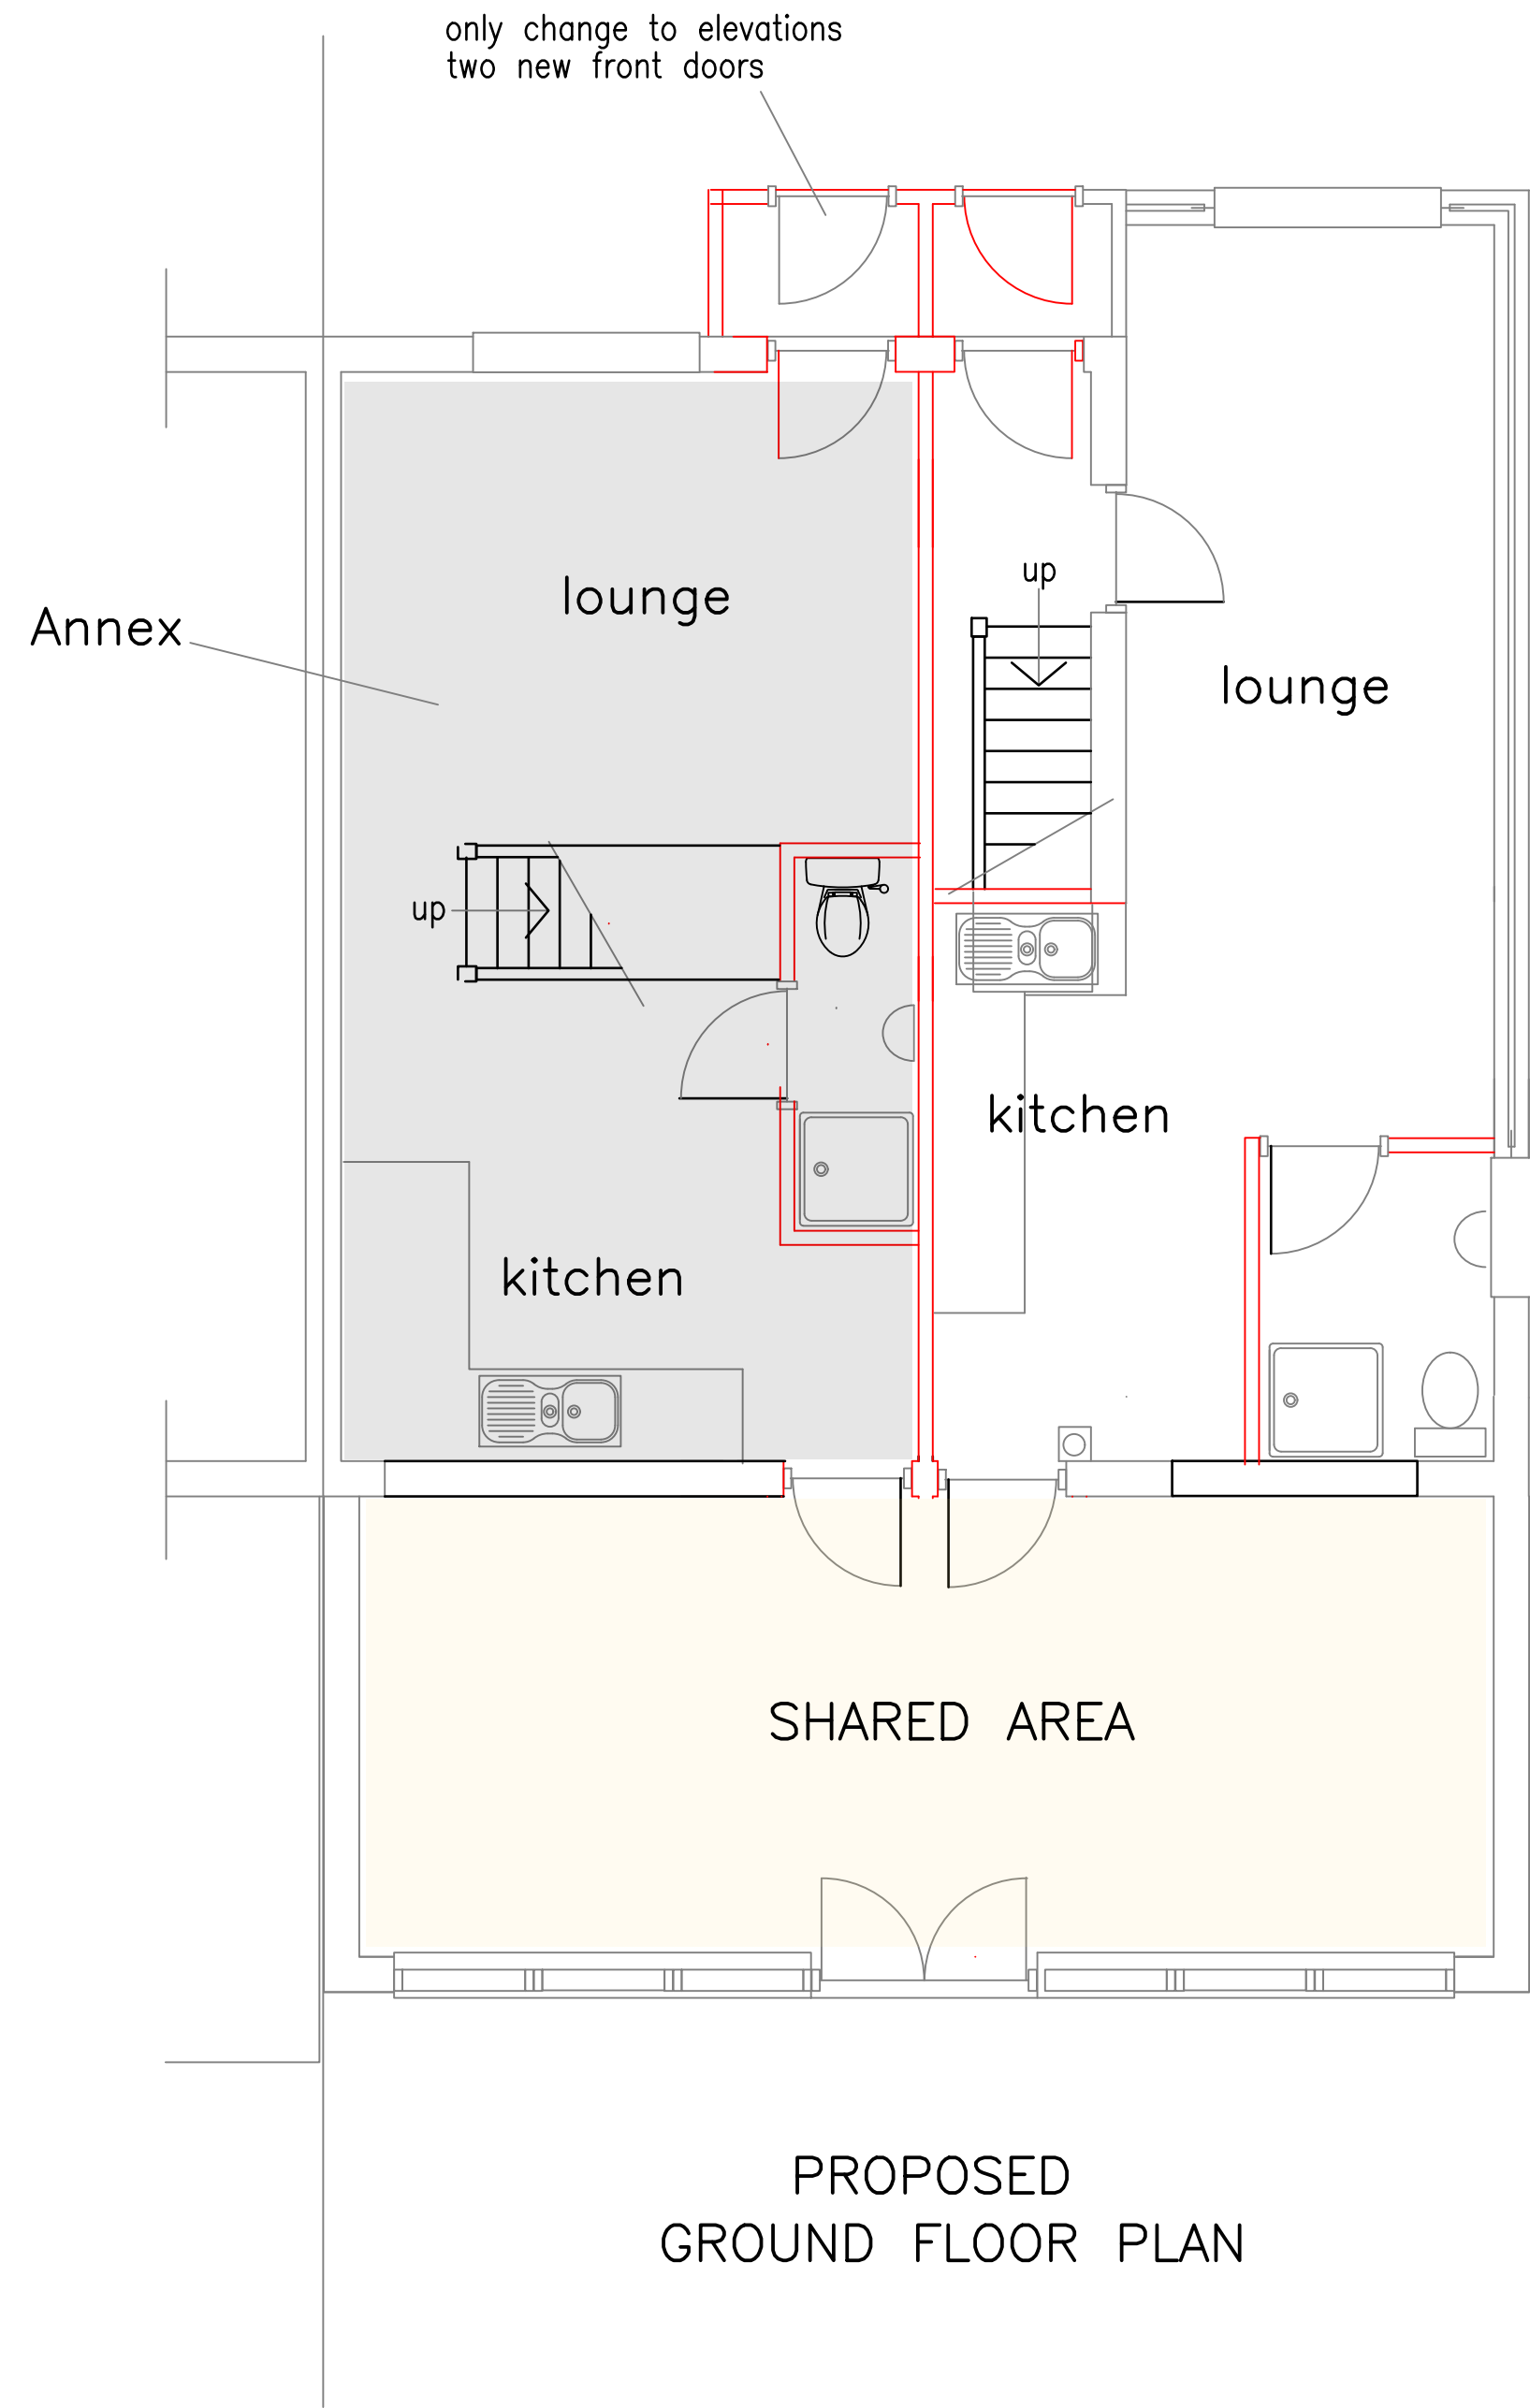

REAR ELEVATION
no change

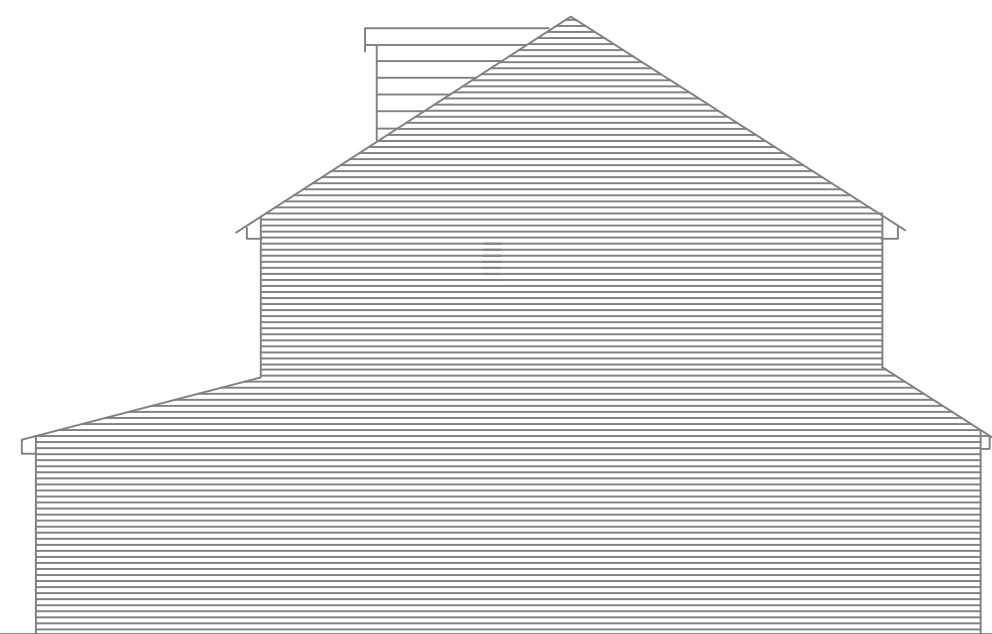


SIDE ELEVATION
PROPOSED ELEVATIONS
no change

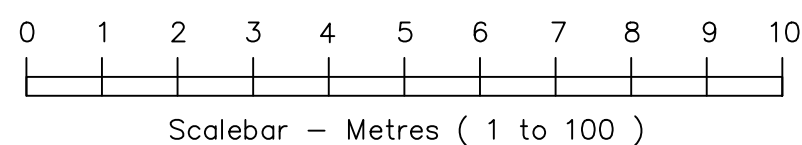

only change to elevations
two new front doors

FRONT ELEVATION

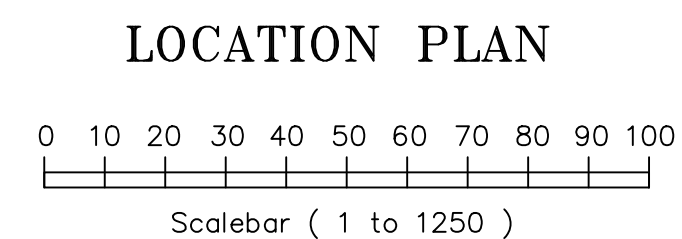

A	Details added	6/8/26	GDM
Ref.	Revision	Date	By
© All rights reserved. No part of this drawing may be reproduced or transmitted in any form by any means without written permission of the copyright holder.			
Project			
33 WATLING STREET GRAVESEND KENT			
Drawing			
PLANNING DRAWING PROPOSED DETAILS			
Scale	1:50 1:100	Date	
Drawn By	GDM	2/8/26	
Designed By			
Checked By			
Drawing number			WS/26/01