



Existing Plans and Elevations
1:100

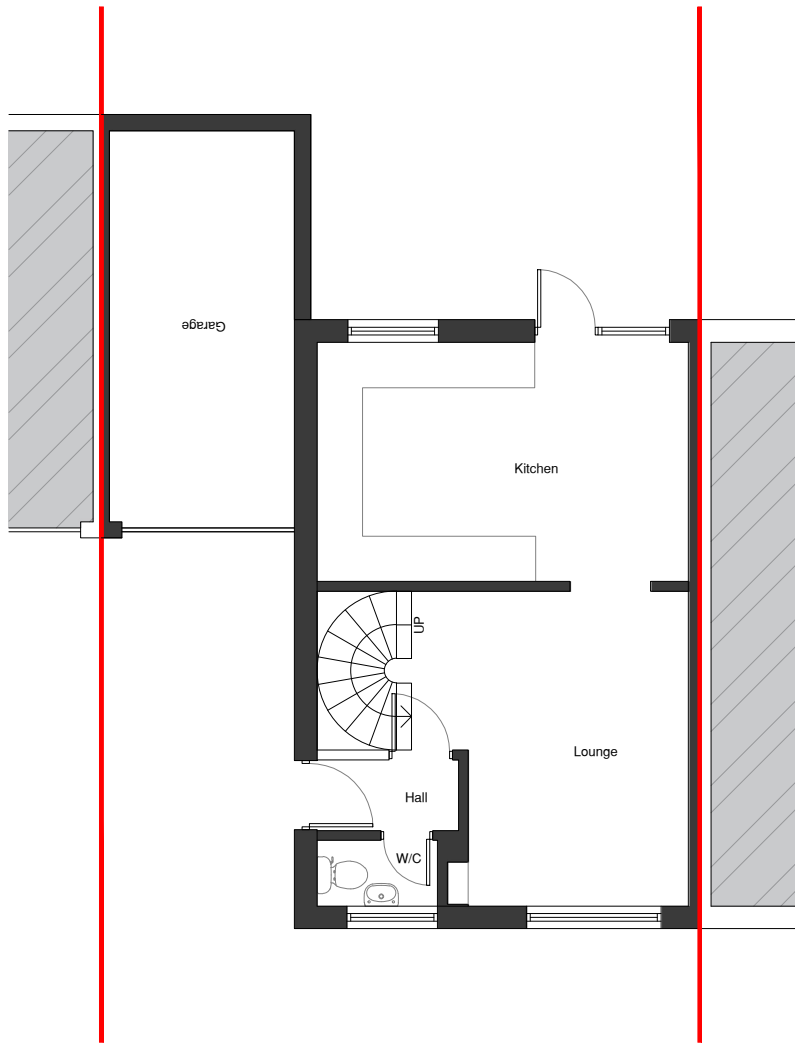


Ground Floor

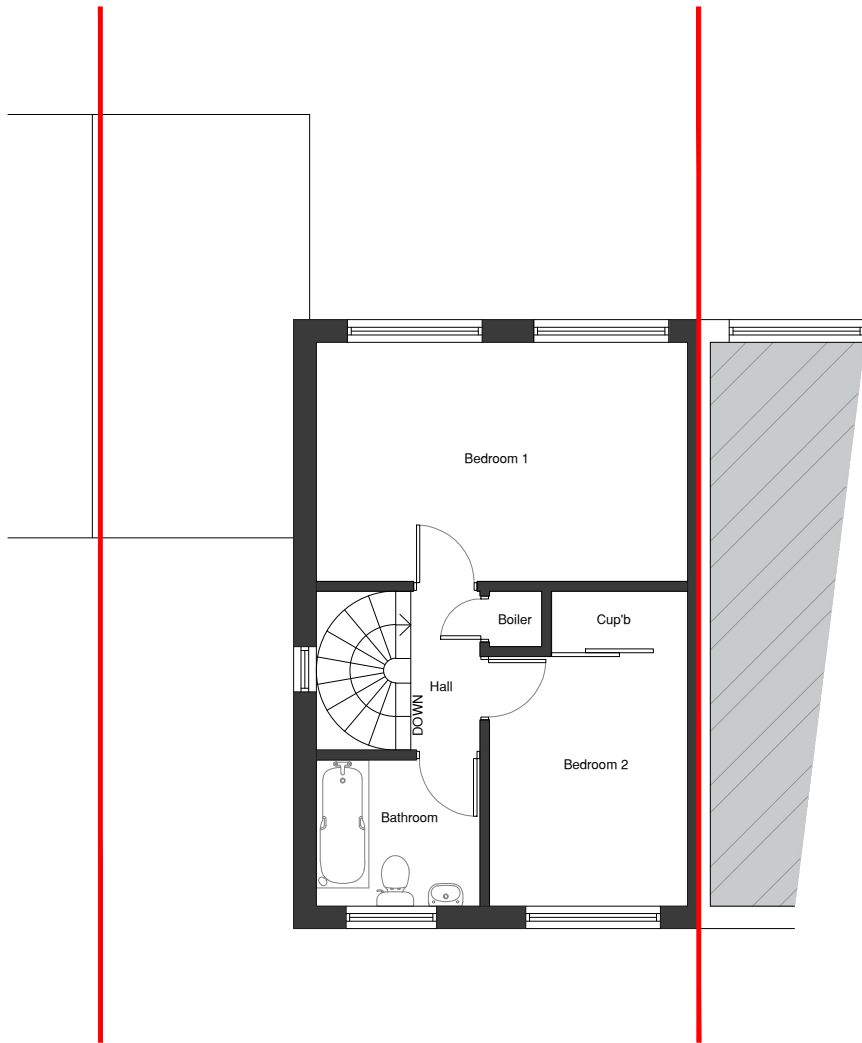

First Floor




Front Elevation (South)

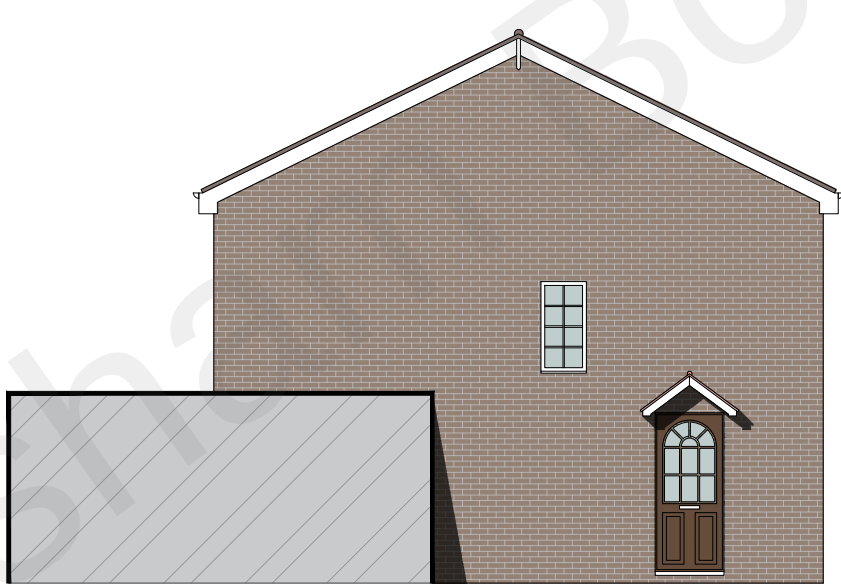

Side Elevation (West)




Rear Elevation (North)

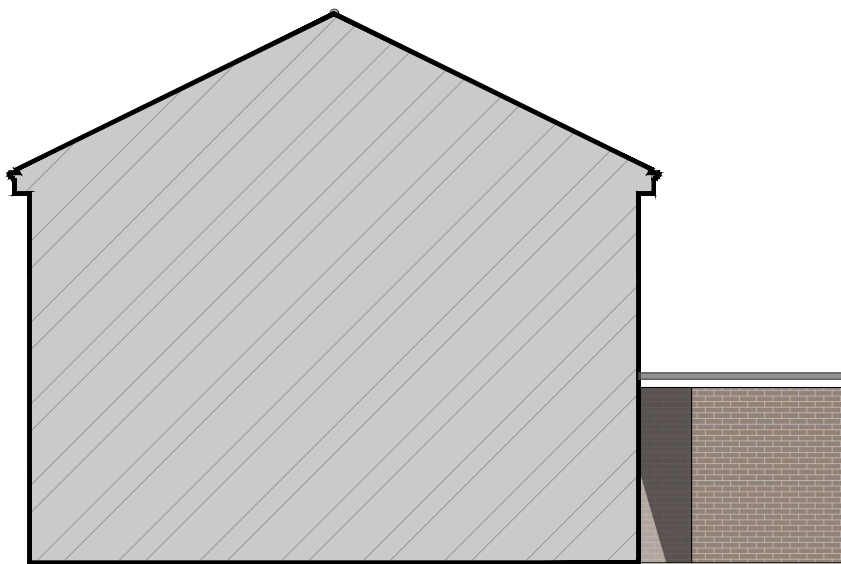

Side Elevation (East)

Existing Block Plan
1:200

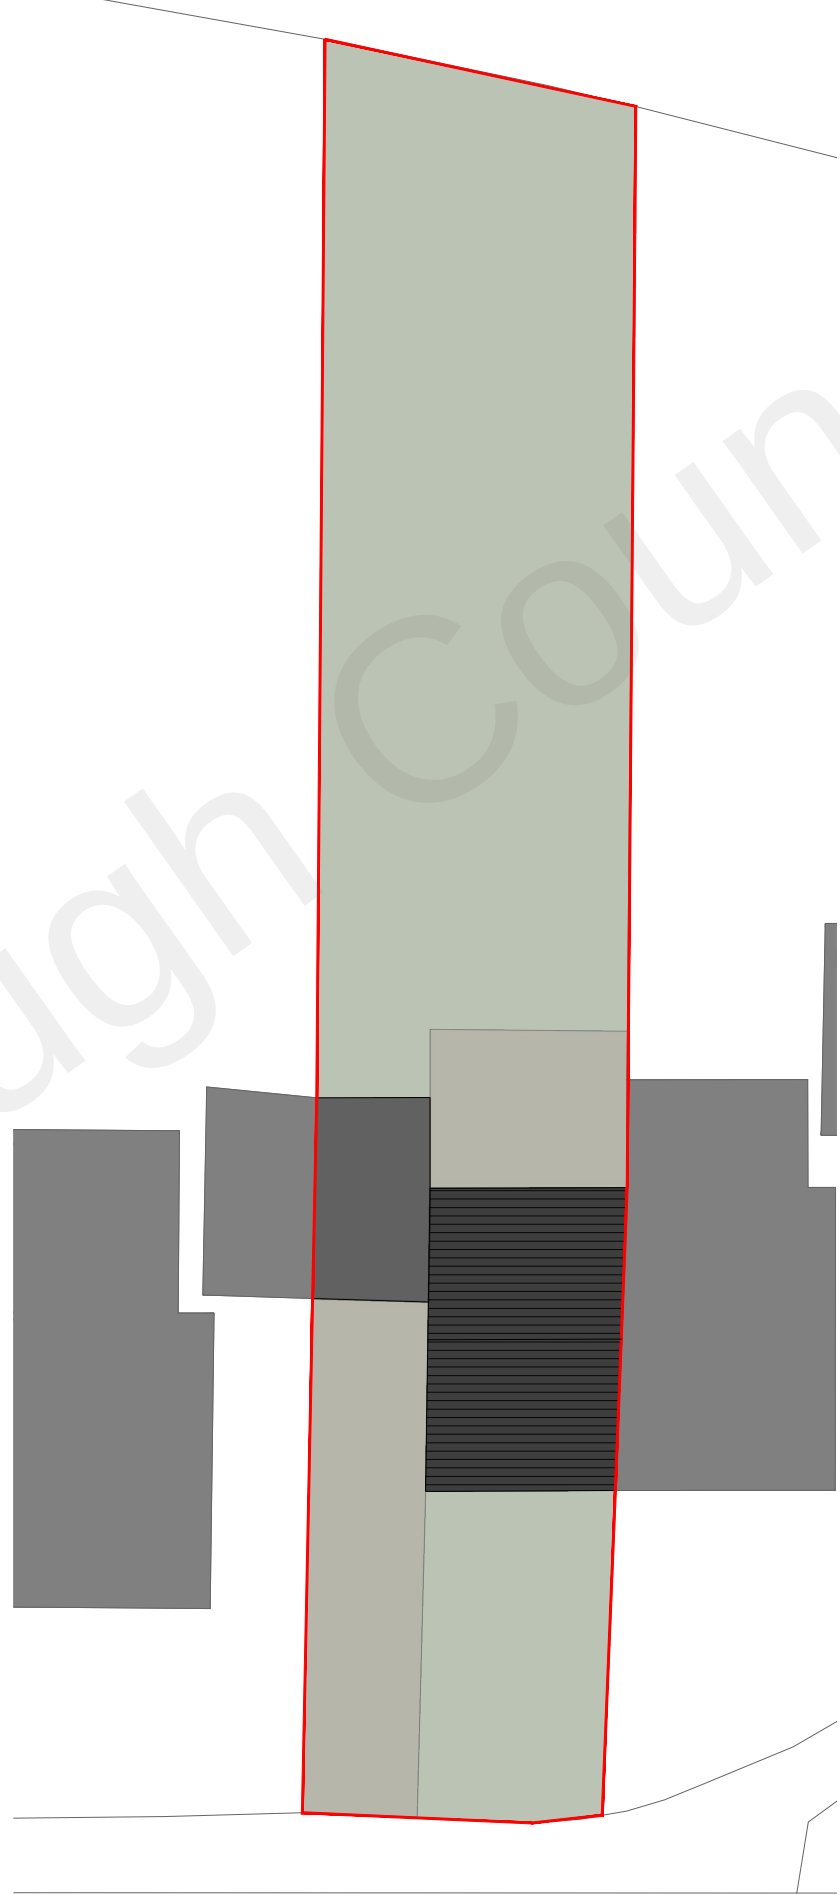

Location Plan
1:1250



Notes:

- Do not scale from this drawing.
- All dimensions to be verified on site and is in mm.
- Builder to verify all dimensions, heights and levels prior to commencement of work.
- All documents shall be checked to ensure that they are compatible by the contractor before construction commences. In the event of apparent ambiguity or contradiction the engineer and/ or architect shall be notified immediately.
- The contractor in preparing his estimate shall visit the site and acquaint himself with the problems involved.
- The contractor shall issue all statutory notices to the local Authority during progress and completion of works.

A	-	-	-/-/-
REV:	DESCRIPTION:	BY:	DATE:

STATUS:

**BARRON
EDWARDS
STERLING**

Whitehall Place
47 The Terrace,
Gravesend, Kent
DA12 2DL
01474 247 787
info@barronedwards.co.uk
www.barronedwards.co.uk

SITE:
5 Lake Drive
Higham
Rochester
ME3 7LZ

TITLE:
Existing Floor Plans
Existing Elevations
Existing Block Plan

SCALE AT A0: 1:100/1:200/1:1250	DATE: 25.11.2021	DRAWN: SR/AM
PROJECT NO: 211101-A	DRAWING NO: 001	REVISION: A

