


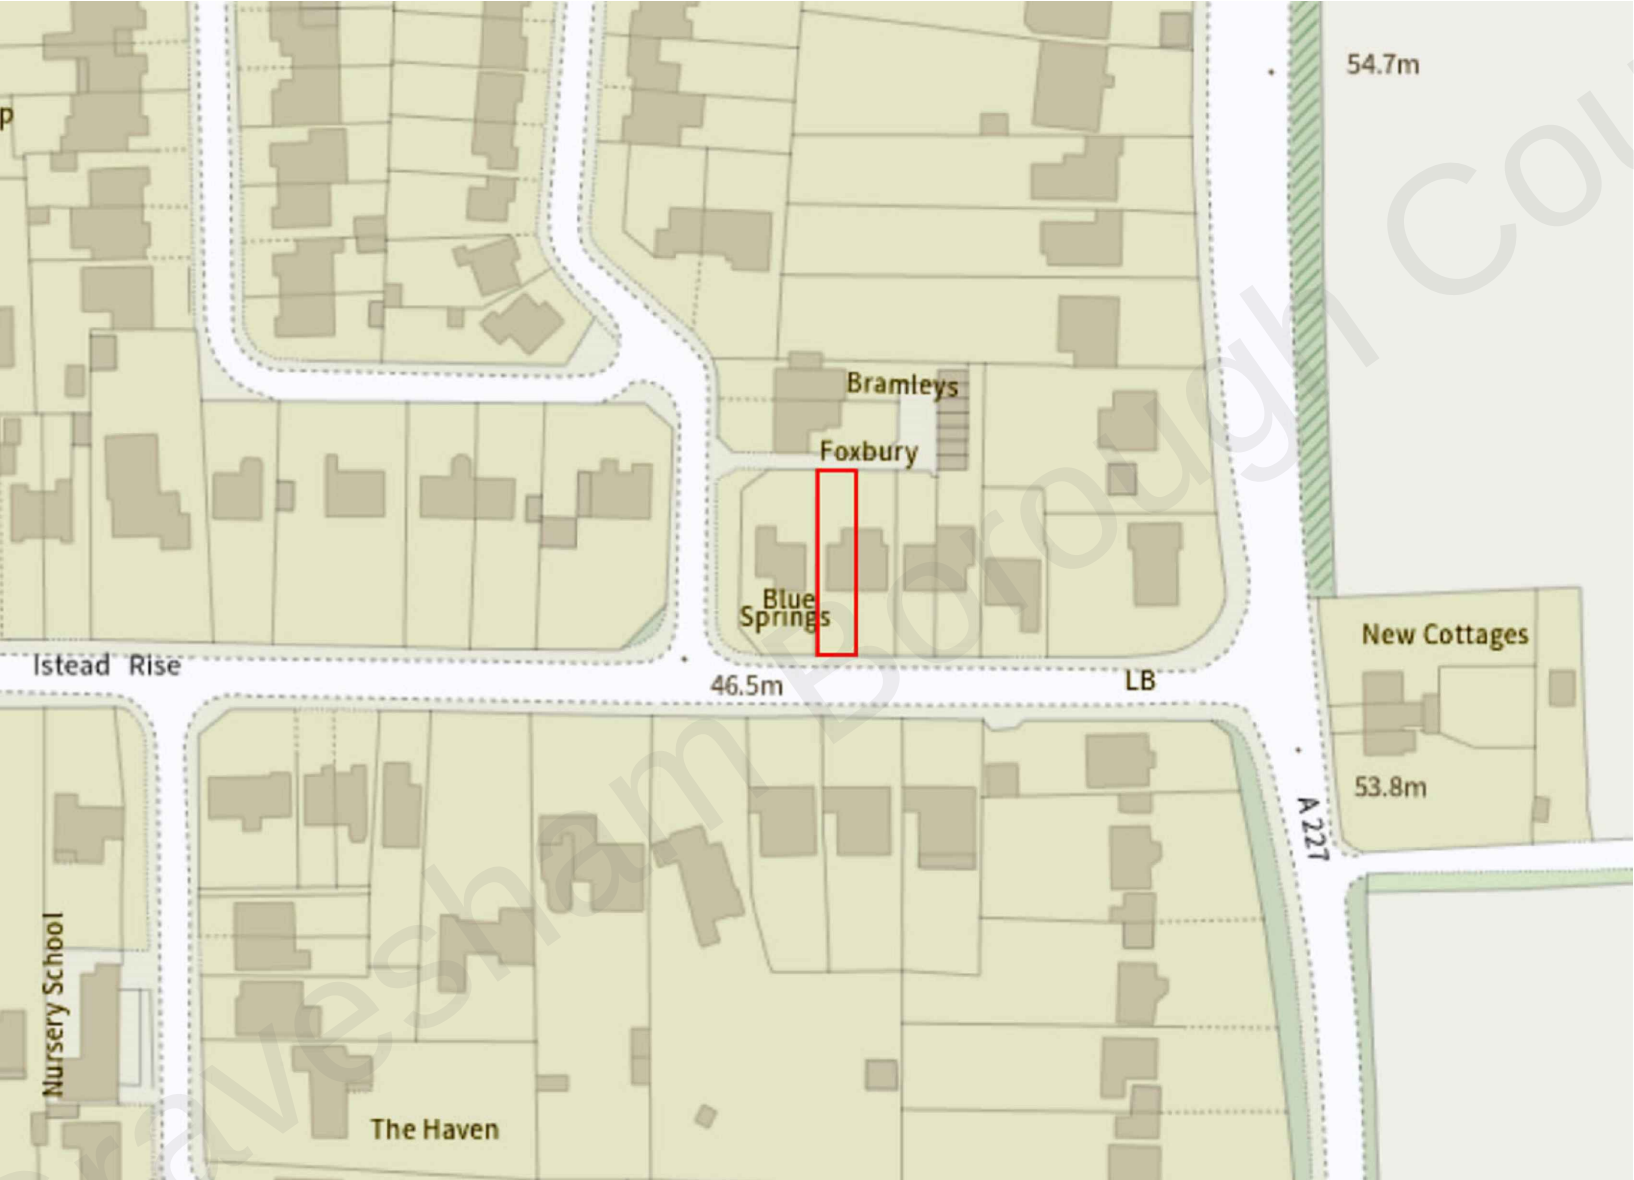


ARCHITECTURAL DESIGN:



bMAC STUDIO
architecture & project management

1 BLUETT STREET
MAIDSTONE ME14 2UG

ALL DIMENSIONS TO BE CHECKED ON SITE.
DRAWING TO BE READ IN CONJUNCTION WITH
STRUCTURAL ENGINEERS' DRAWINGS

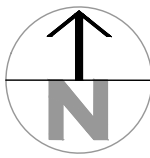

PRELIMINARY	☐	INFORMATION	☐
APPROVAL	☐	CONSTRUCTION	☐
TENDER	☐	*	☐
PLANNING	☒	*	☐
RECORD	☐	*	☐

CLIENT:

ASHLEY
RESIDENCE

PROJECT ADDRESS:

#12 ISTEAD RISE
GRAVESEND
DA13 9JF

DRAWN:	CHECKED:
JOM@GI	BMAC
REV	DESCRIPTION
	DATE

DRAWING TITLE:

SITE
LOCATION

JOB CODE	DRAWING NUMBER
2022/309	A.01
DATE	
Feb. 22	
SCALE	
1/1250	


EXISTING ARCHITECTURE DEMOLITIONS NEW BRICK WALL NEW TIMBER FRAMED STUD WALL NEW ROOF

ARCHITECTURAL DESIGN:



1 BLUETT STREET
MAIDSTONE ME14 2UG

ALL DIMENSIONS TO BE CHECKED ON SITE.
DRAWING TO BE READ IN CONJUNCTION WITH
STRUCTURAL ENGINEER'S DRAWINGS

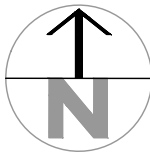

PRELIMINARY	☐	INFORMATION	☐
APPROVAL	☐	CONSTRUCTION	☐
TENDER	☐	*	☐
PLANNING	☐	*	☐
RECORD	☐	*	☐

CLIENT:

**ASHLEY
RESIDENCE**

PROJECT ADDRESS:

**#12 ISTEAD RISE
GRAVESEND
DA13 9JF**


DRAWN:	CHECKED:
JOM@GI	BMAC


REV	DESCRIPTION	DATE
-----	-------------	------

DRAWING TITLE:


SITE PLAN

JOB CODE 2022/309	DRAWING NUMBER
DATE Feb. 22	A.02
SCALE 1/250	

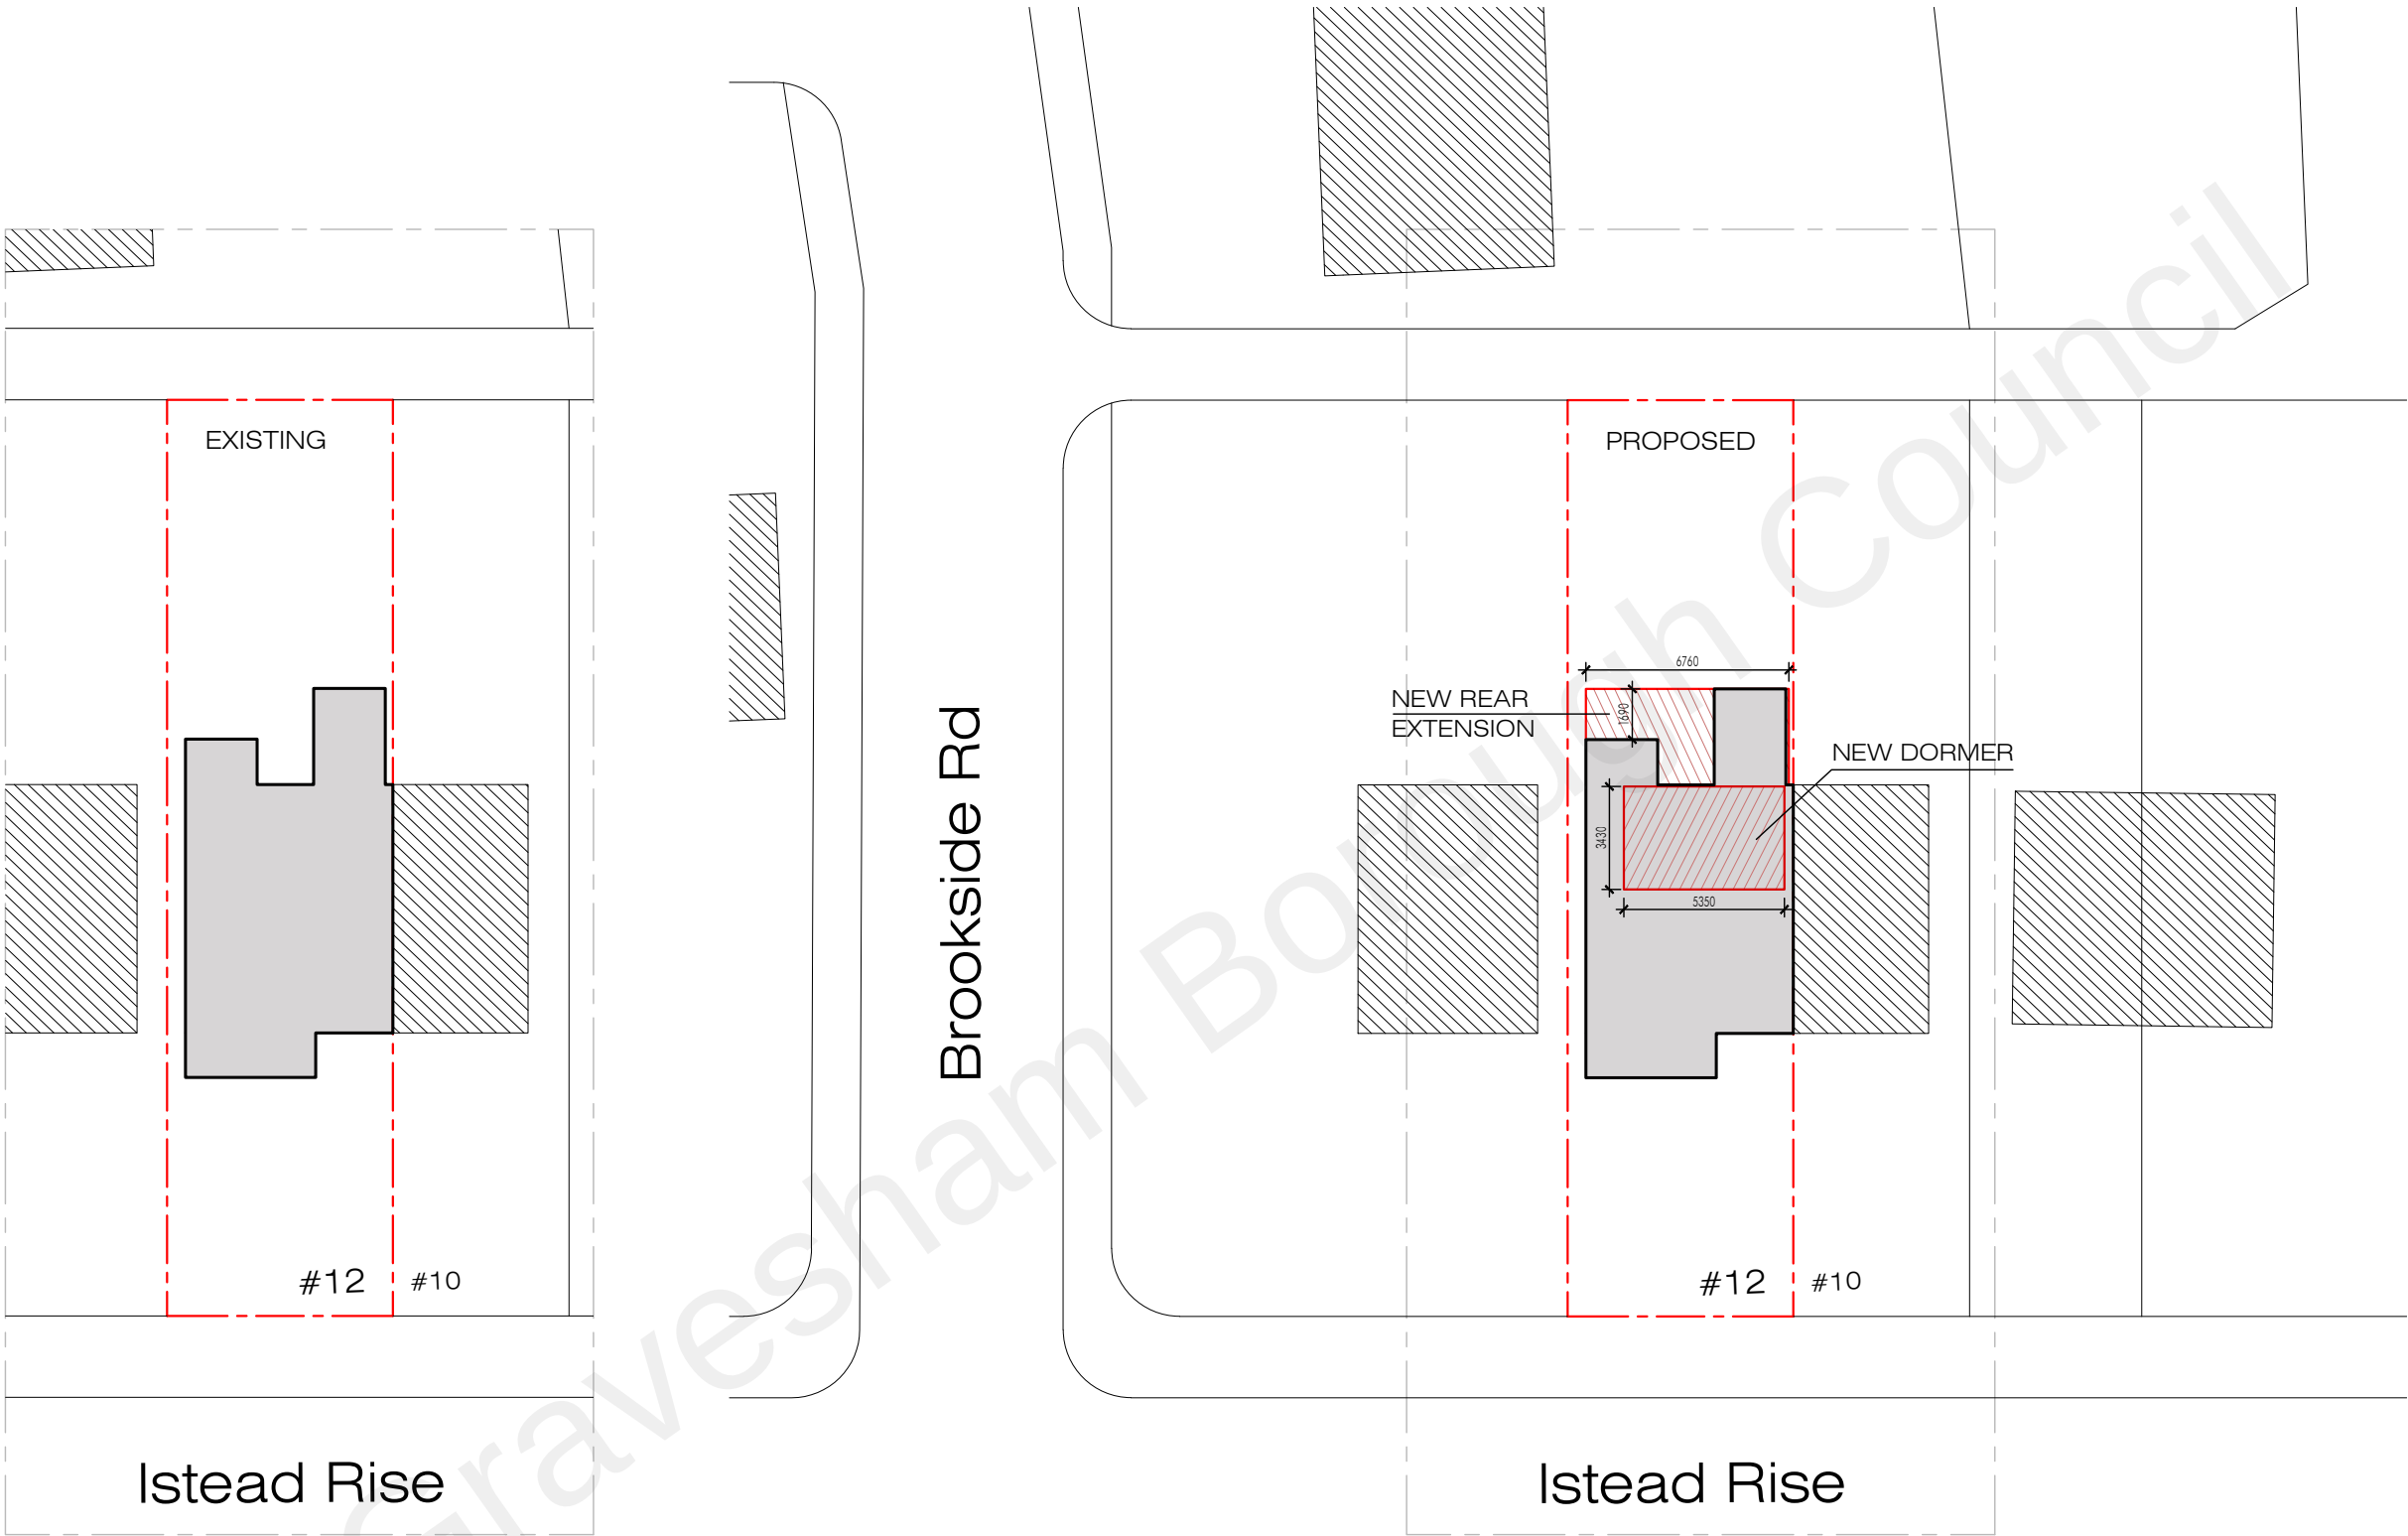


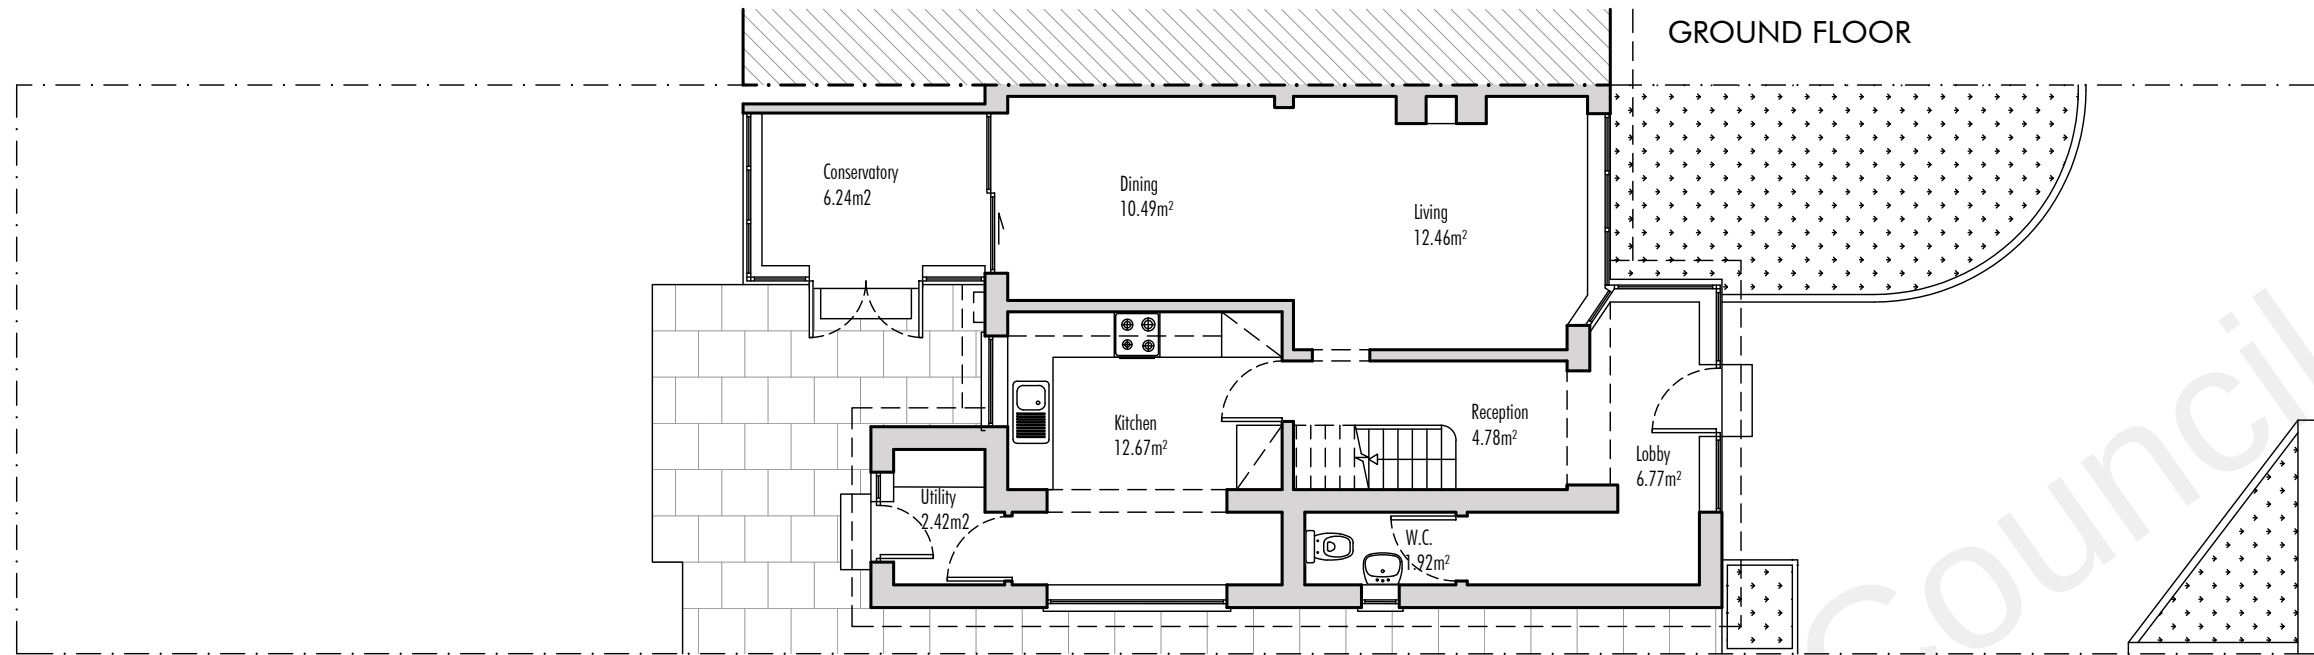


GROUND FLOOR

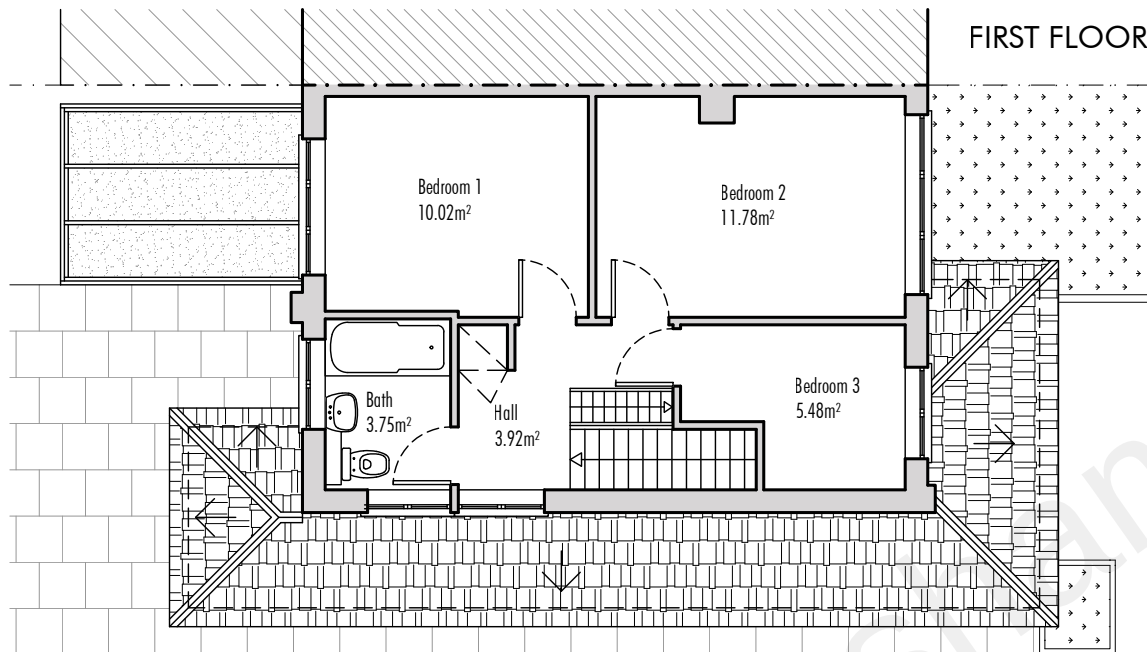

FIRST FLOOR

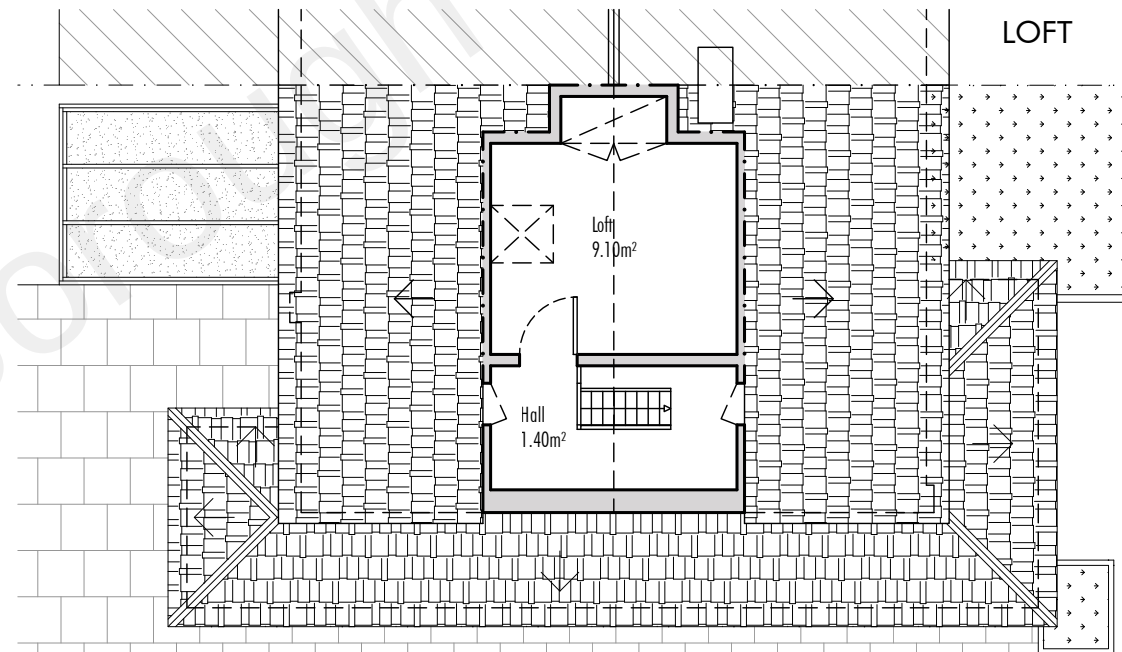

LOFT

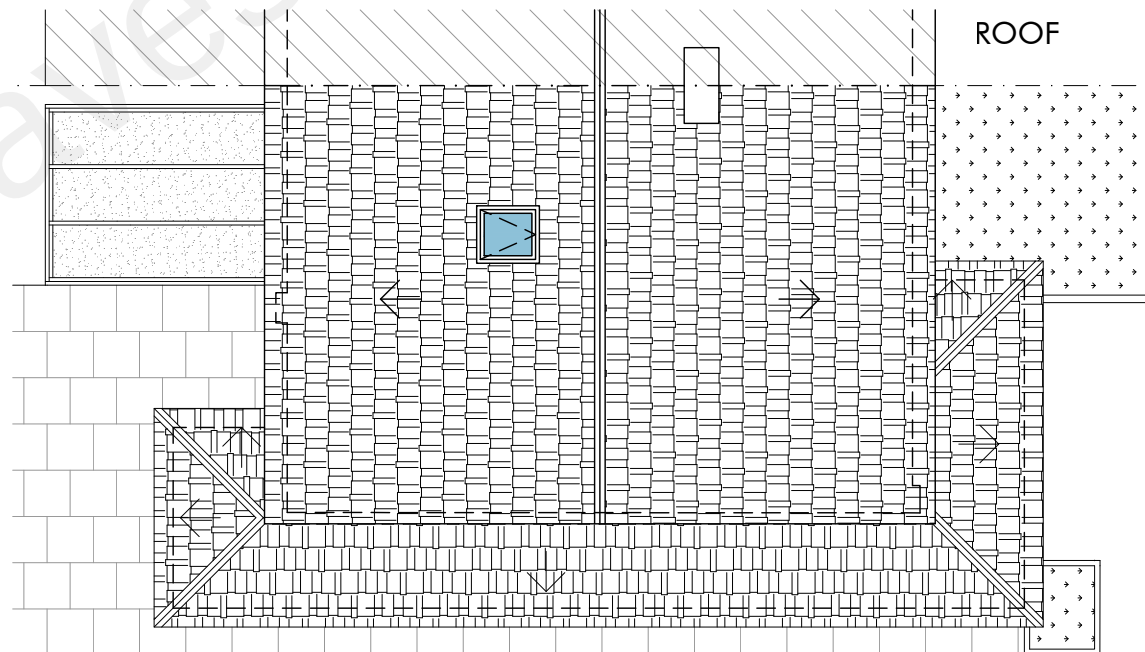

ROOF

ARCHITECTURAL DESIGN:



1 BLUETT STREET
MAIDSTONE ME14 2UG

ALL DIMENSIONS TO BE CHECKED ON SITE.
DRAWING TO BE READ IN CONJUNCTION WITH
STRUCTURAL ENGINEER'S DRAWINGS



PRELIMINARY	☐	INFORMATION	☐
APPROVAL	☐	CONSTRUCTION	☐
TENDER	☐	*	☐
PLANNING	☒	*	☐
RECORD	☐	*	☐

CLIENT:

**ASHLEY
RESIDENCE**

PROJECT ADDRESS:

**#12 ISTEAD RISE
GRAVESEND
DA13 9JF**

DRAWN:

JOM@GI

CHECKED:

BMAC

REV	DESCRIPTION	DATE
-----	-------------	------

DRAWING TITLE:

**EXISTING
FLOOR PLANS**

JOB CODE
2022/309

DATE
Feb. 22

SCALE
1/100

DRAWING NUMBER


A.03




A3

EXISTING ARCHITECTURE DEMOLITIONS NEW BRICK WALL NEW TIMBER FRAMED STUD WALL NEW ROOF


GROUND FLOOR

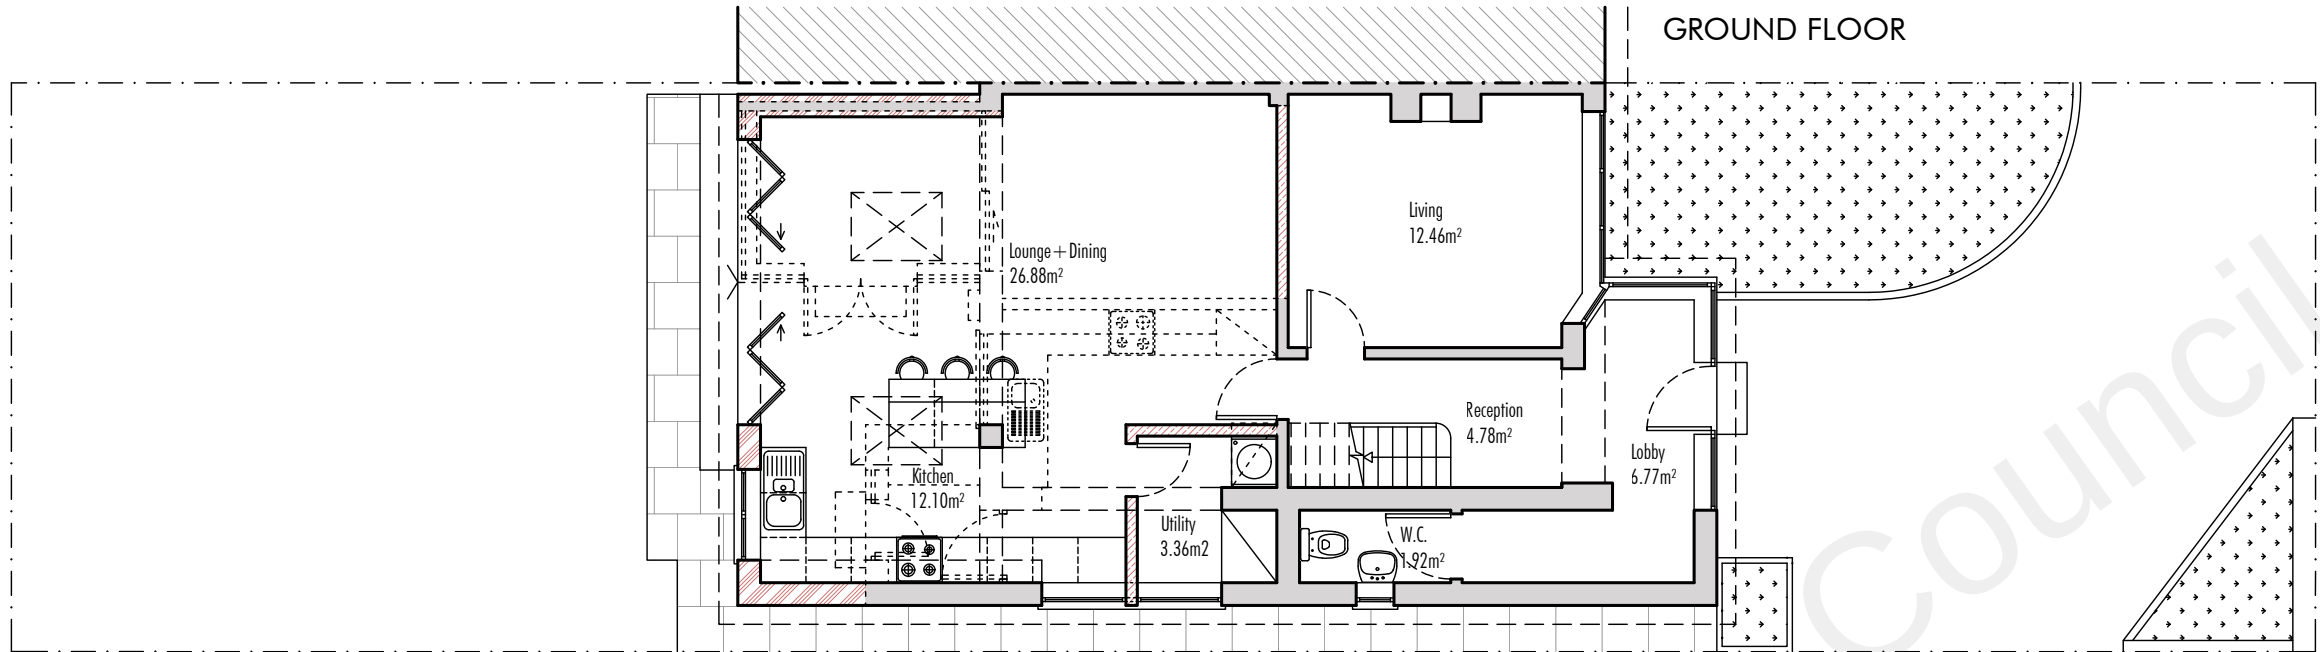


FIRST FLOOR

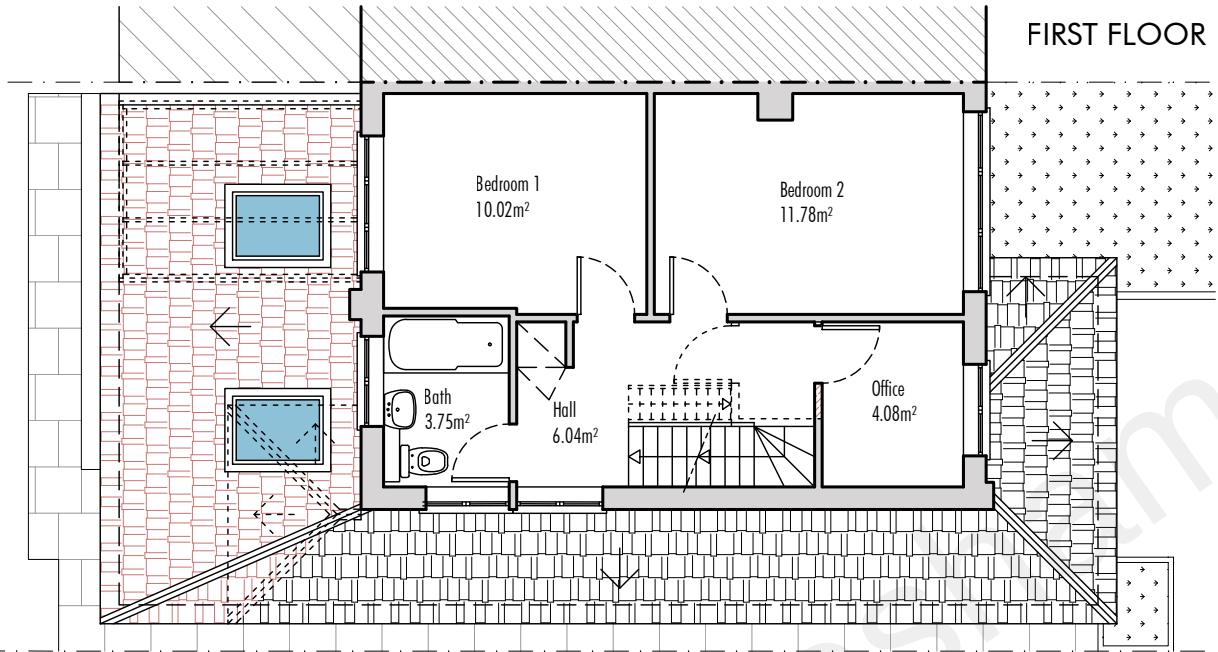

LOFT

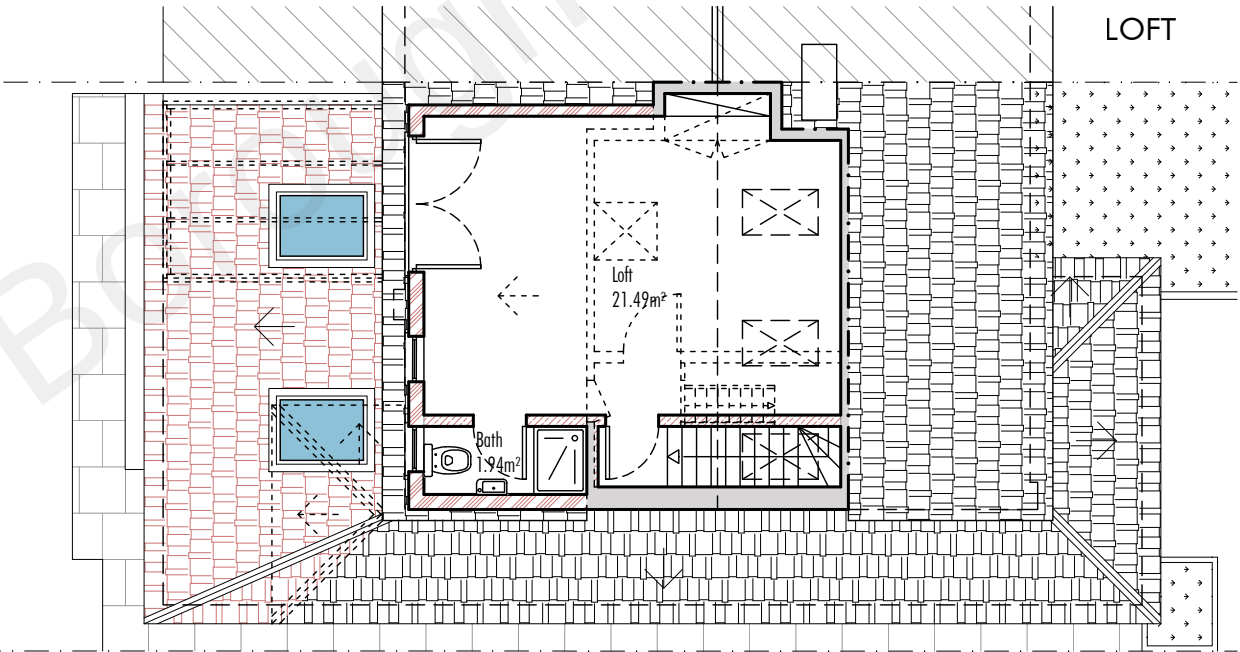

ROOF

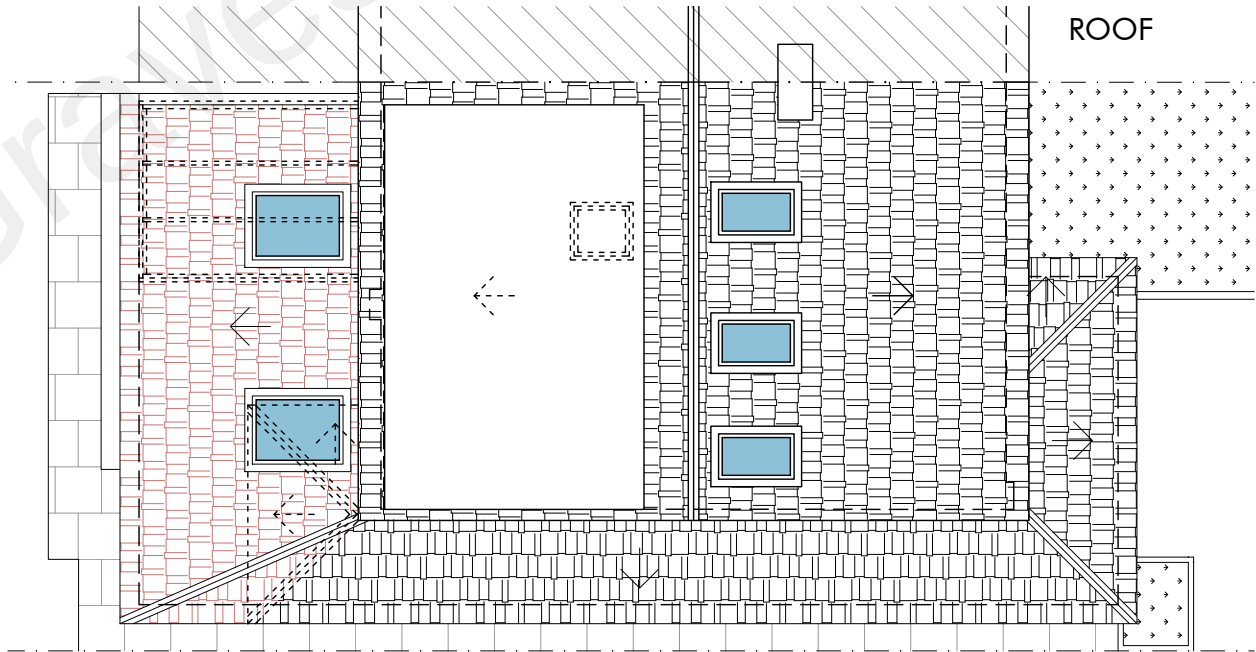


ARCHITECTURAL DESIGN:



1 BLUETT STREET
MAIDSTONE ME14 2UG

ALL DIMENSIONS TO BE CHECKED ON SITE.
DRAWING TO BE READ IN CONJUNCTION WITH
STRUCTURAL ENGINEERS DRAWINGS

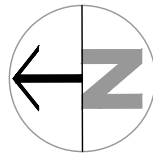

PRELIMINARY ☐ INFORMATION ☐
APPROVAL ☐ CONSTRUCTION ☐
TENDER ☐ * ☐
PLANNING ☒ * ☐
RECORD ☐ * ☐

CLIENT:

**ASHLEY
RESIDENCE**

PROJECT ADDRESS:

**#12 ISTEAD RISE
GRAVESEND
DA13 9JF**

DRAWN:

JOM@GI

CHECKED:

BMAC

REV DESCRIPTION DATE

DRAWING TITLE:

**PROPOSED
FLOOR PLANS**

JOB CODE

2022/309

DATE

Feb. 22


SCALE

1/100


DRAWING NUMBER

A.04




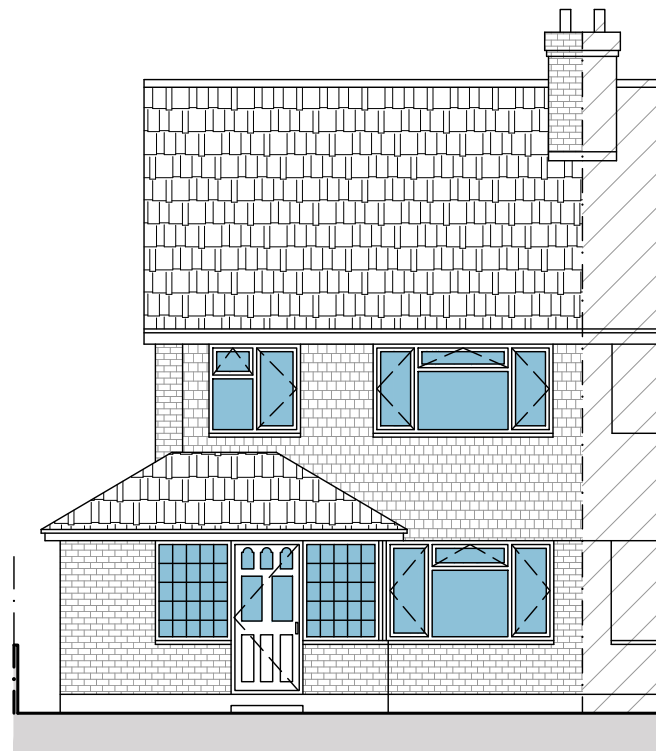

FRONT ELEVATION

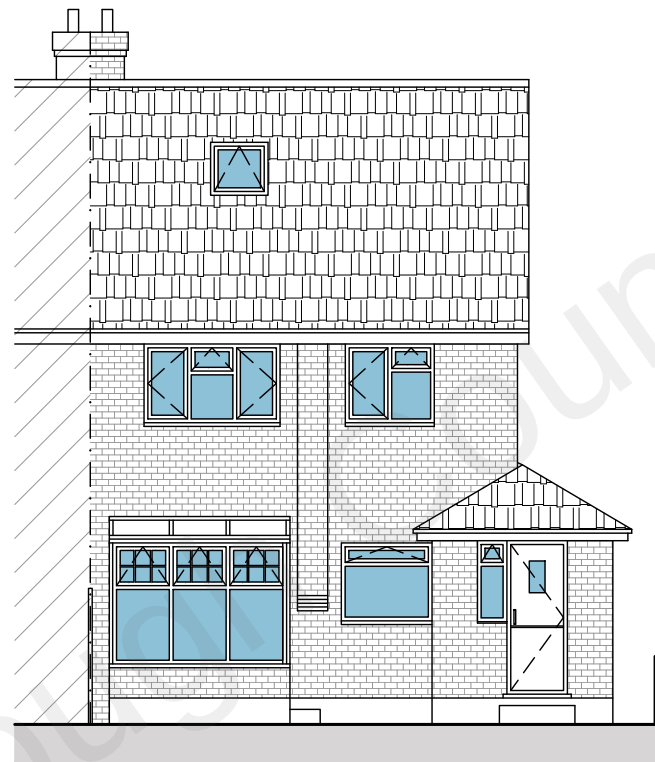

REAR ELEVATION

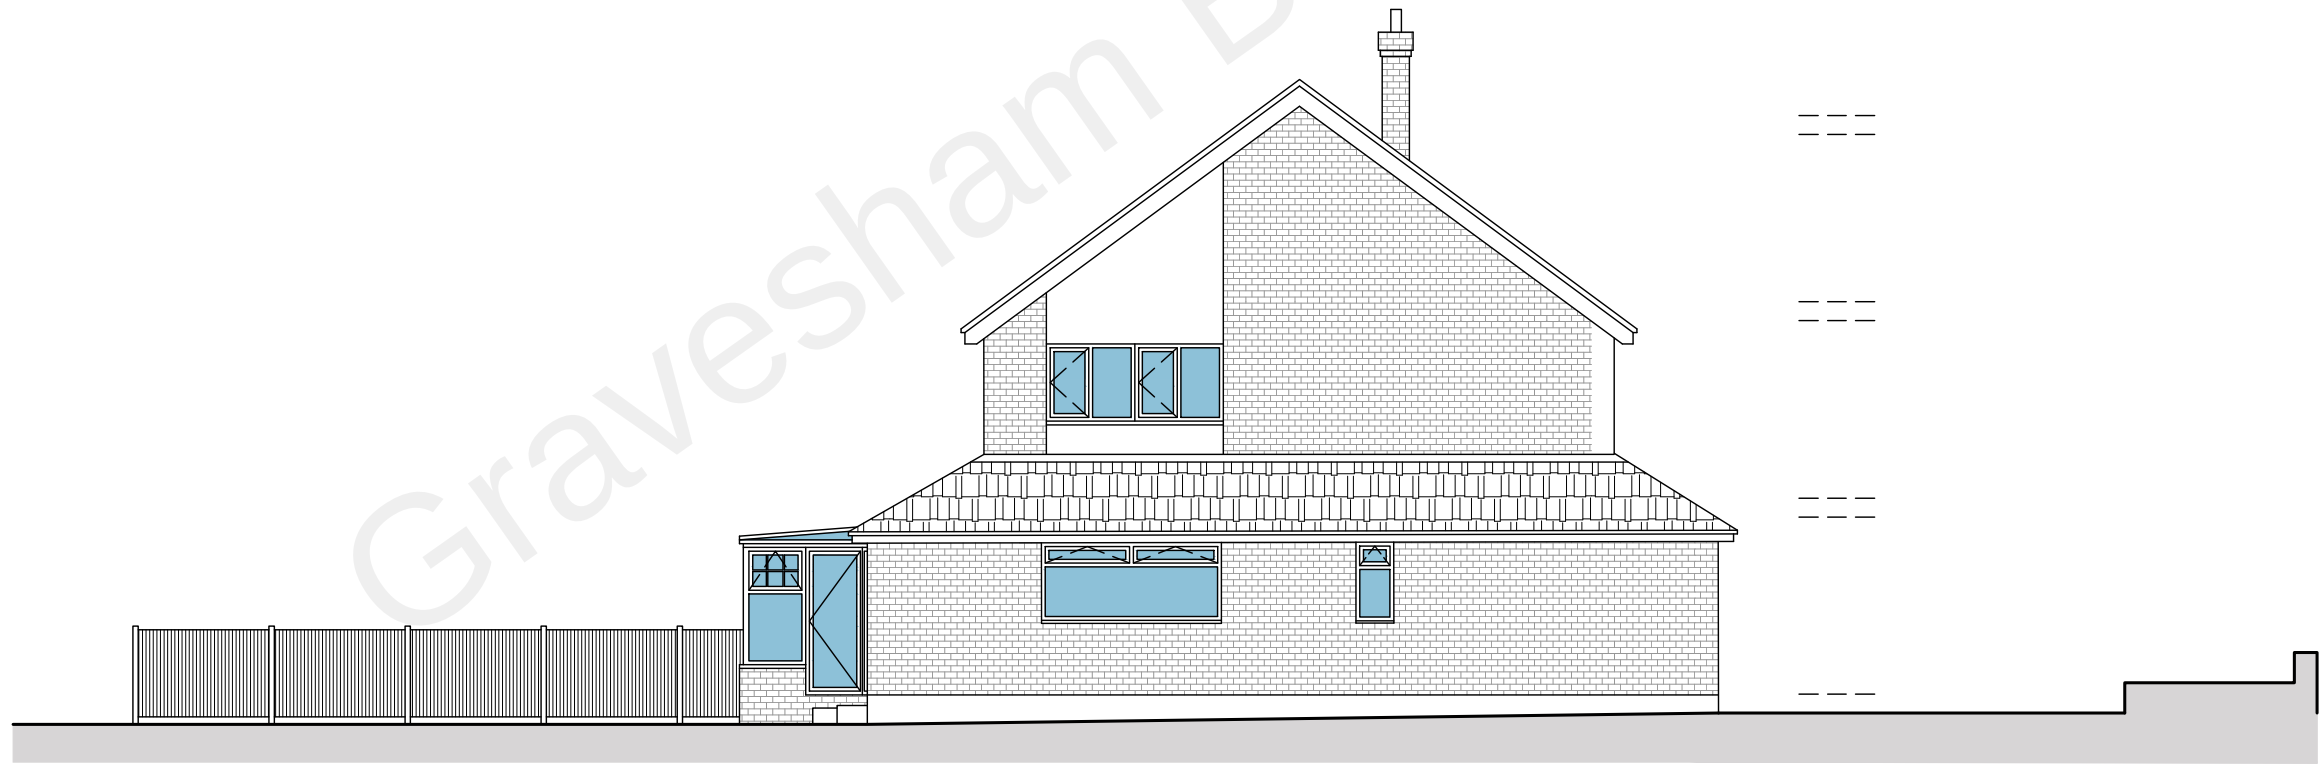

LEFT SIDE ELEVATION



ARCHITECTURAL DESIGN:



1 BLUETT STREET
MAIDSTONE ME14 2UG

ALL DIMENSIONS TO BE CHECKED ON SITE.
DRAWING TO BE READ IN CONJUNCTION WITH
STRUCTURAL ENGINEER'S DRAWINGS

PRELIMINARY	☐	INFORMATION	☐
APPROVAL	☐	CONSTRUCTION	☐
TENDER	☐	*	☐
PLANNING	☒	*	☐
RECORD	☐	*	☐

CLIENT:

**ASHLEY
RESIDENCE**

PROJECT ADDRESS:

**#12 ISTEAD RISE
GRAVESEND
DA13 9JF**

DRAWN:

JOM@GI

CHECKED:

BMAC

REV	DESCRIPTION	DATE
-----	-------------	------

DRAWING TITLE:

**EXISTING
ELEVATIONS**

JOB CODE

2022/309

DATE


Feb. 22

SCALE

1/100

DRAWING NUMBER


A.05

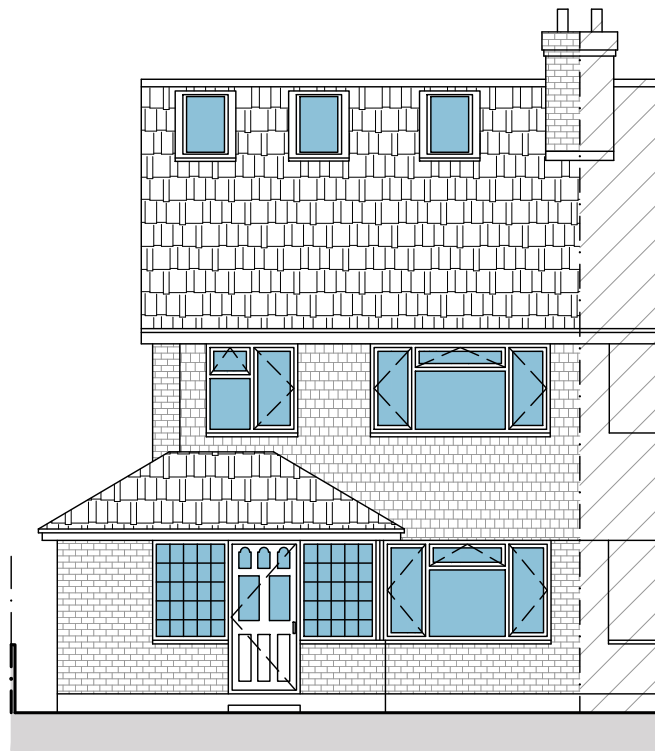


FRONT ELEVATION




REAR ELEVATION

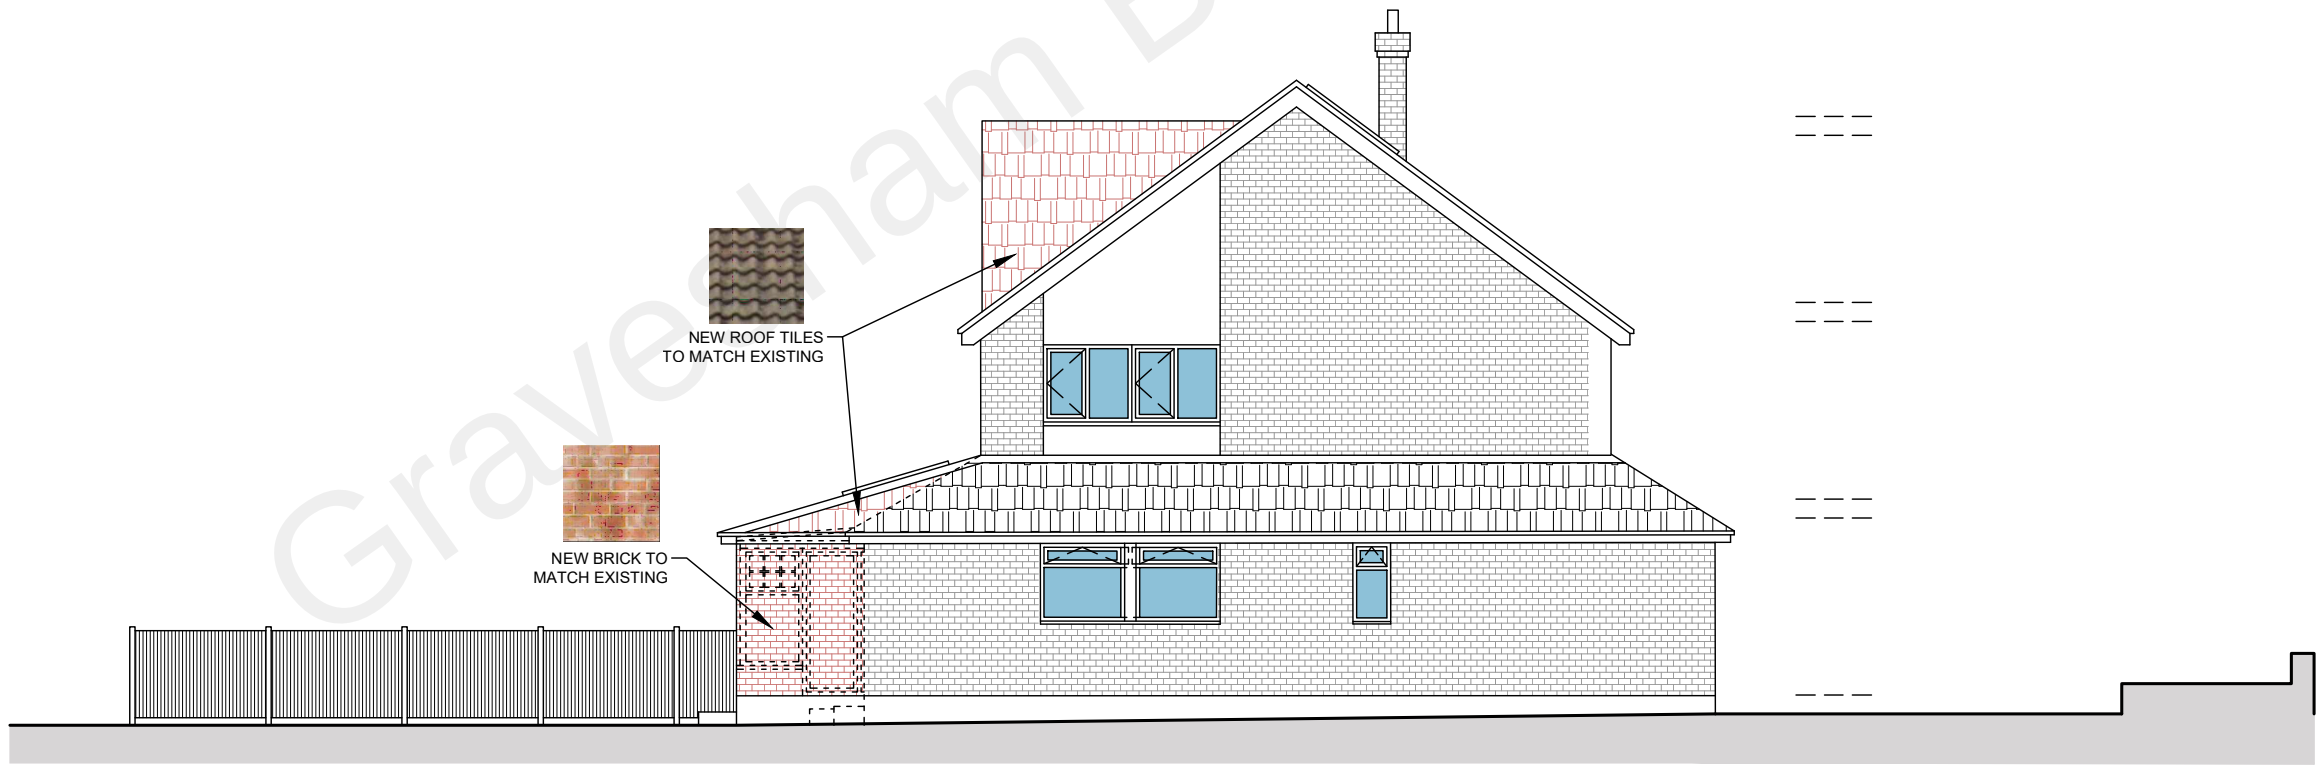

LEFT SIDE ELEVATION

 

NEW ROOF TILES
TO MATCH EXISTING

 

NEW BRICK TO
MATCH EXISTING

ARCHITECTURAL DESIGN:



1 BLUETT STREET
MAIDSTONE ME14 2UG

ALL DIMENSIONS TO BE CHECKED ON SITE.
DRAWING TO BE READ IN CONJUNCTION WITH
STRUCTURAL ENGINEER'S DRAWINGS

PRELIMINARY ☐

APPROVAL ☐

TENDER ☐

PLANNING ☐

RECORD ☐

INFORMATION ☐

CONSTRUCTION ☐

* ☐

* ☐

* ☐

CLIENT:

ASHLEY
RESIDENCE

PROJECT ADDRESS:

#12 ISTEAD RISE
GRAVESEND
DA13 9JF

DRAWN:

JOM@GI

CHECKED:

BMAC

REV	DESCRIPTION	DATE

DRAWING TITLE:

EXISTING
ELEVATIONS

JOB CODE
2022/309

DATE
Feb. 22

SCALE
1/100

DRAWING NUMBER
A.06