


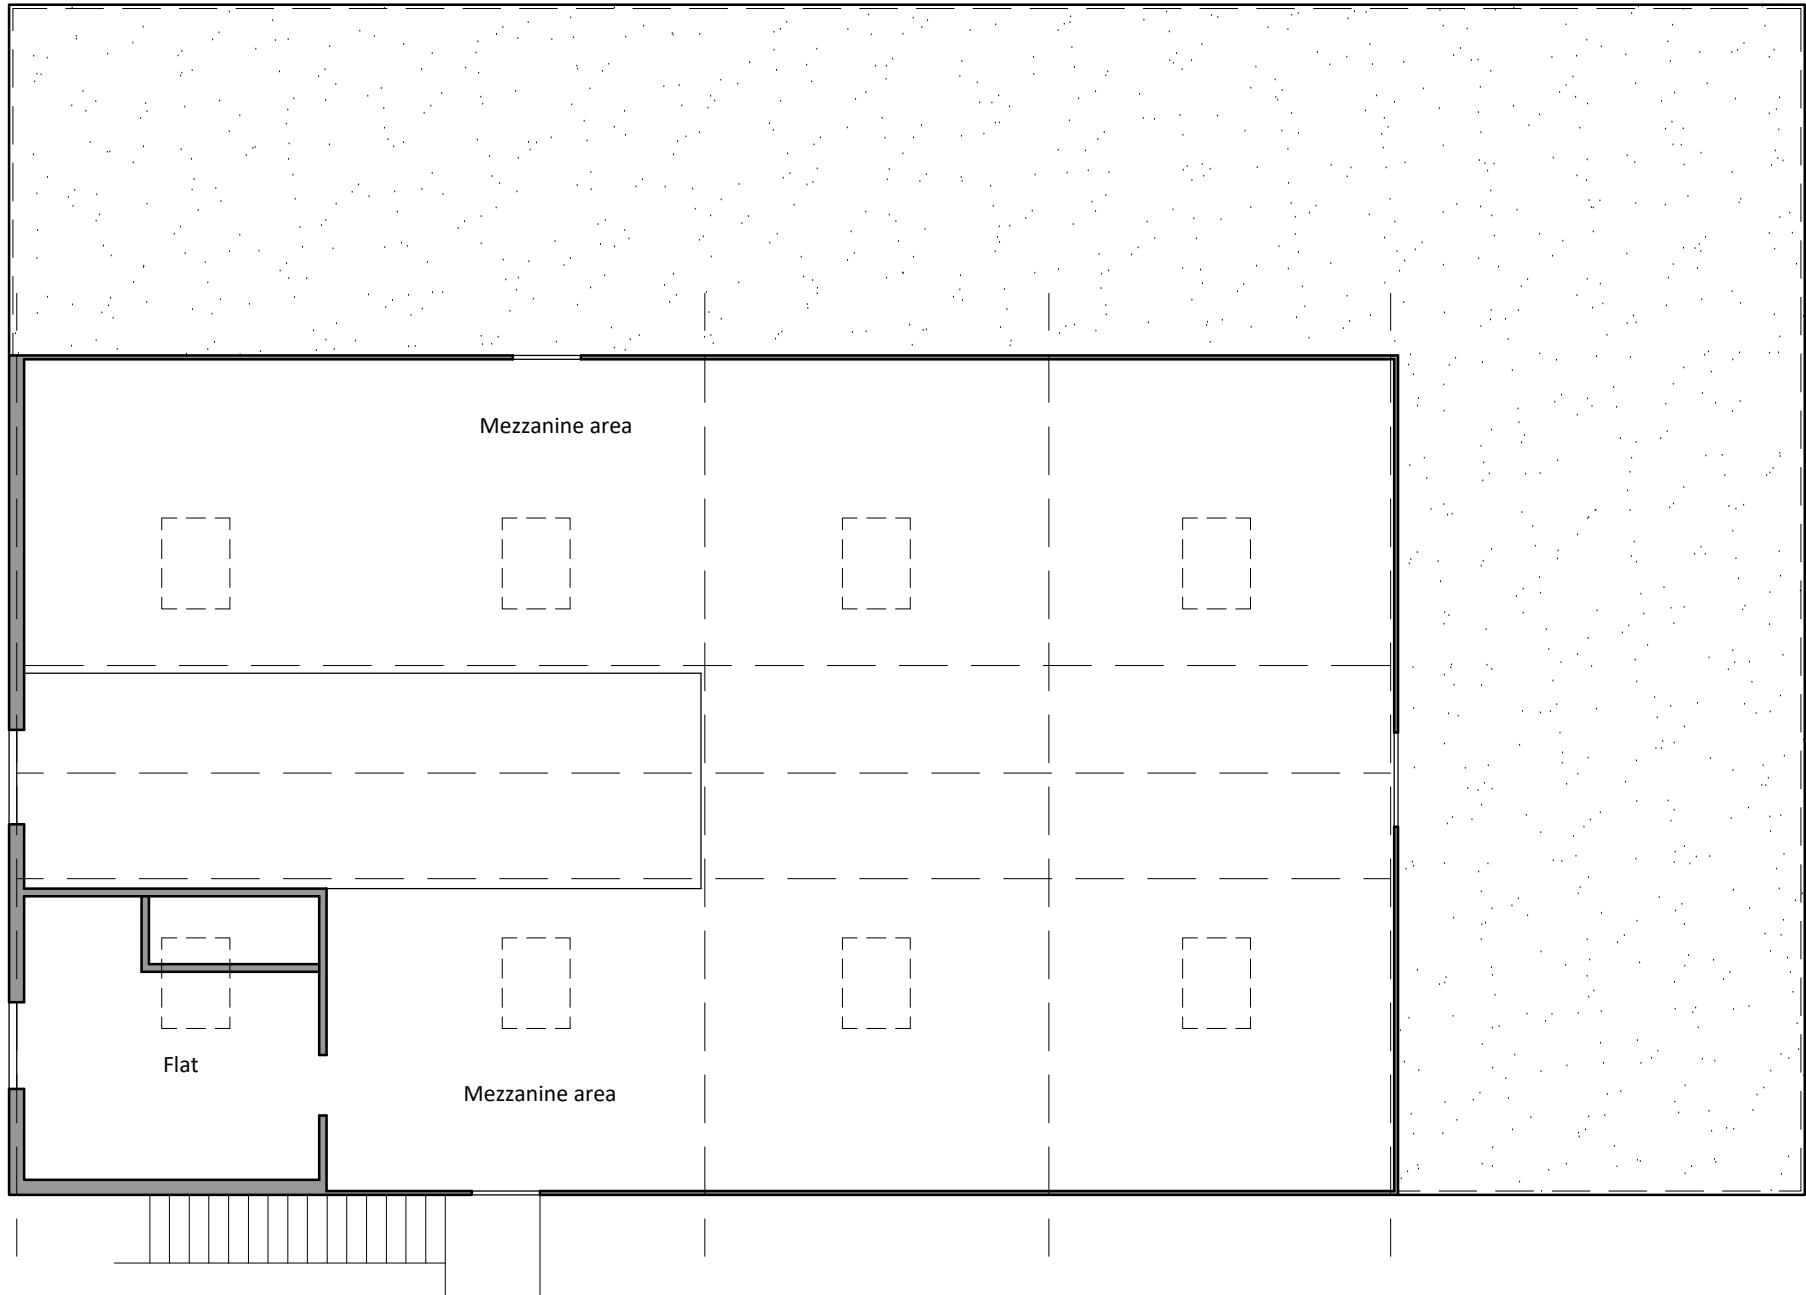

Existing First Floor Plan
1:100



Existing Ground Floor Plan
1:100

Project Title Rutherford Stables, Hermitage Road, Higham ME3 7NE		Job No 3861
Drawing Title Existing Floor Plans	Drawing No 02	Revision -
Date 29.06.2023	Drawn by DA	Checked by PN
Scale 1:100 @ A1	Note Ground Floor GEA: First Floor GEA: Ground Floor GIFA: First Floor GIFA:	374m ² (footprint) 204m ² 362m ² 199m ²

