



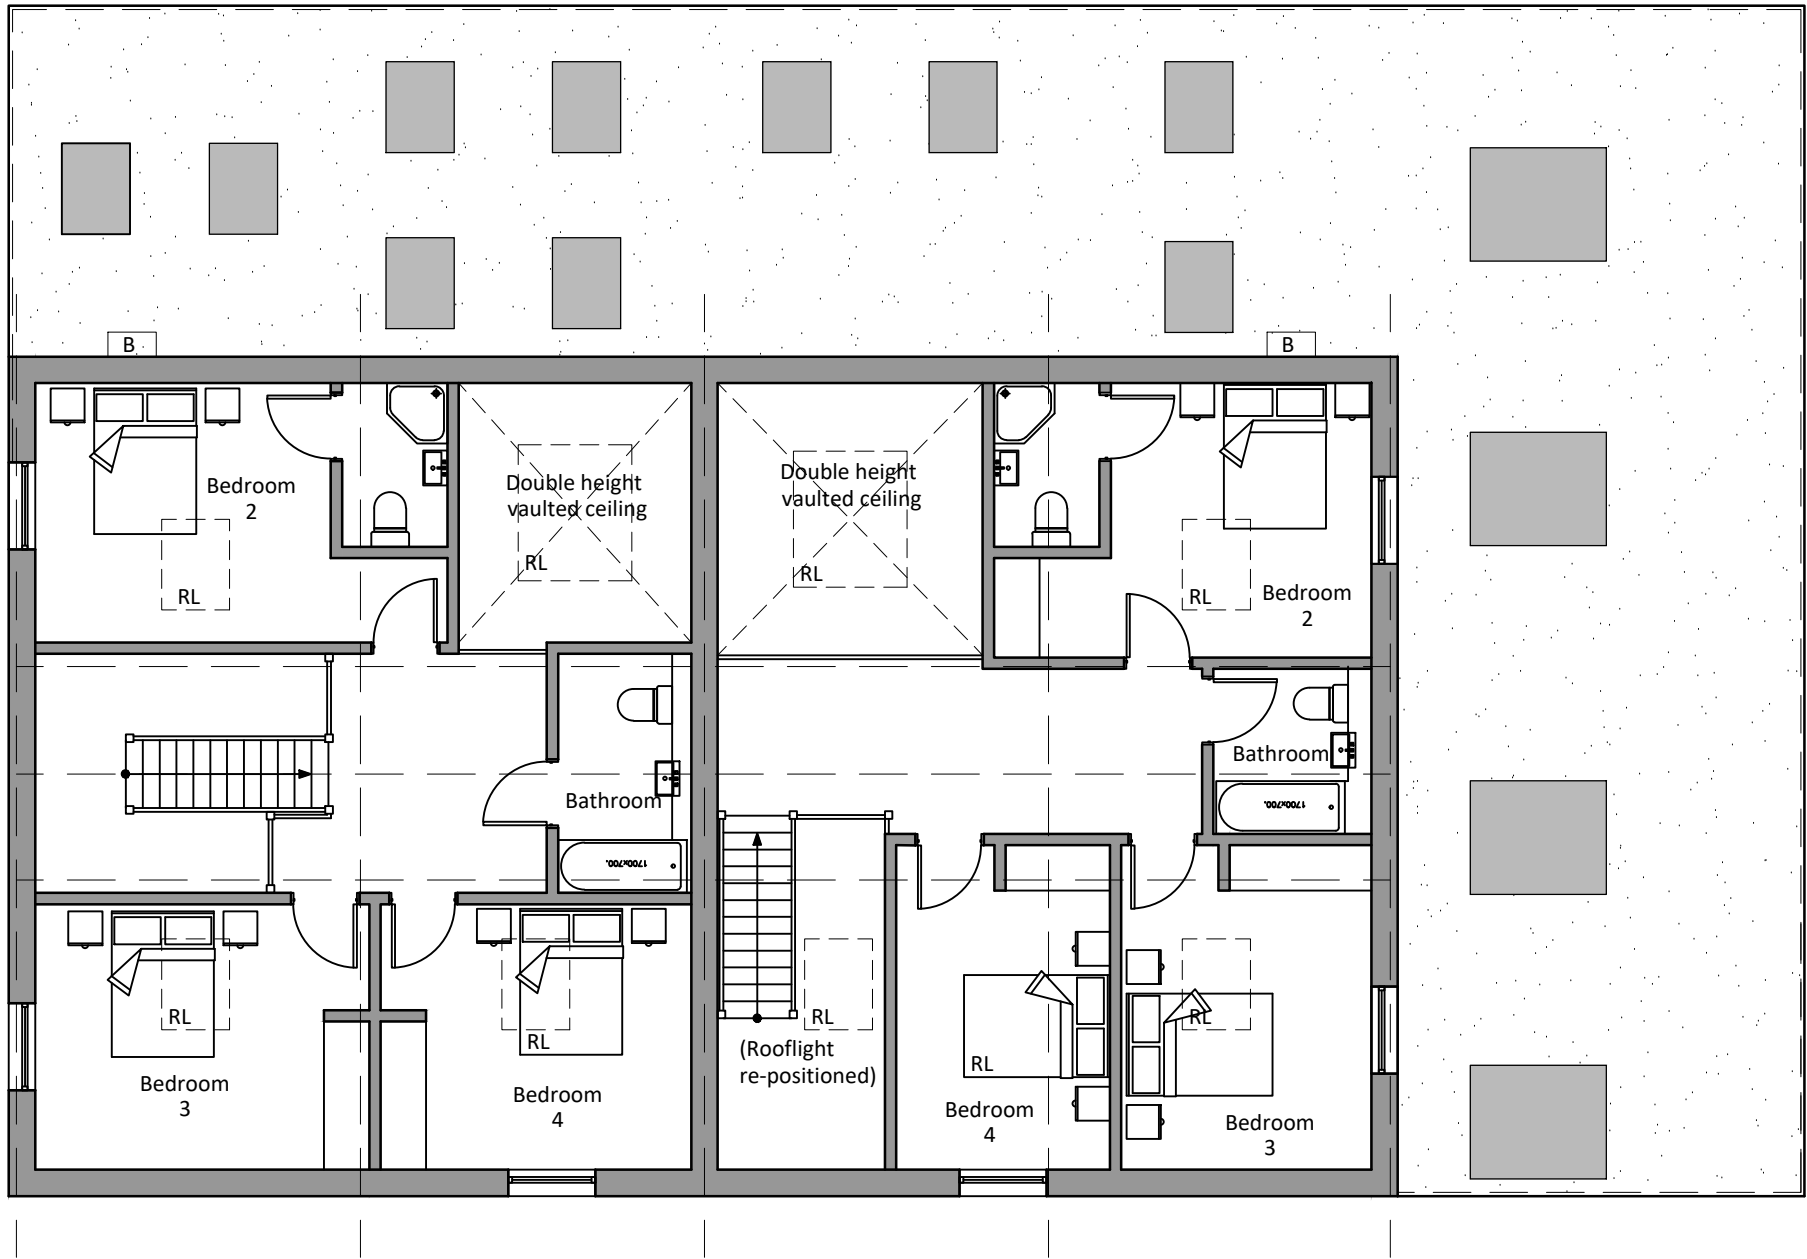

Proposed First Floor Plan
1:100

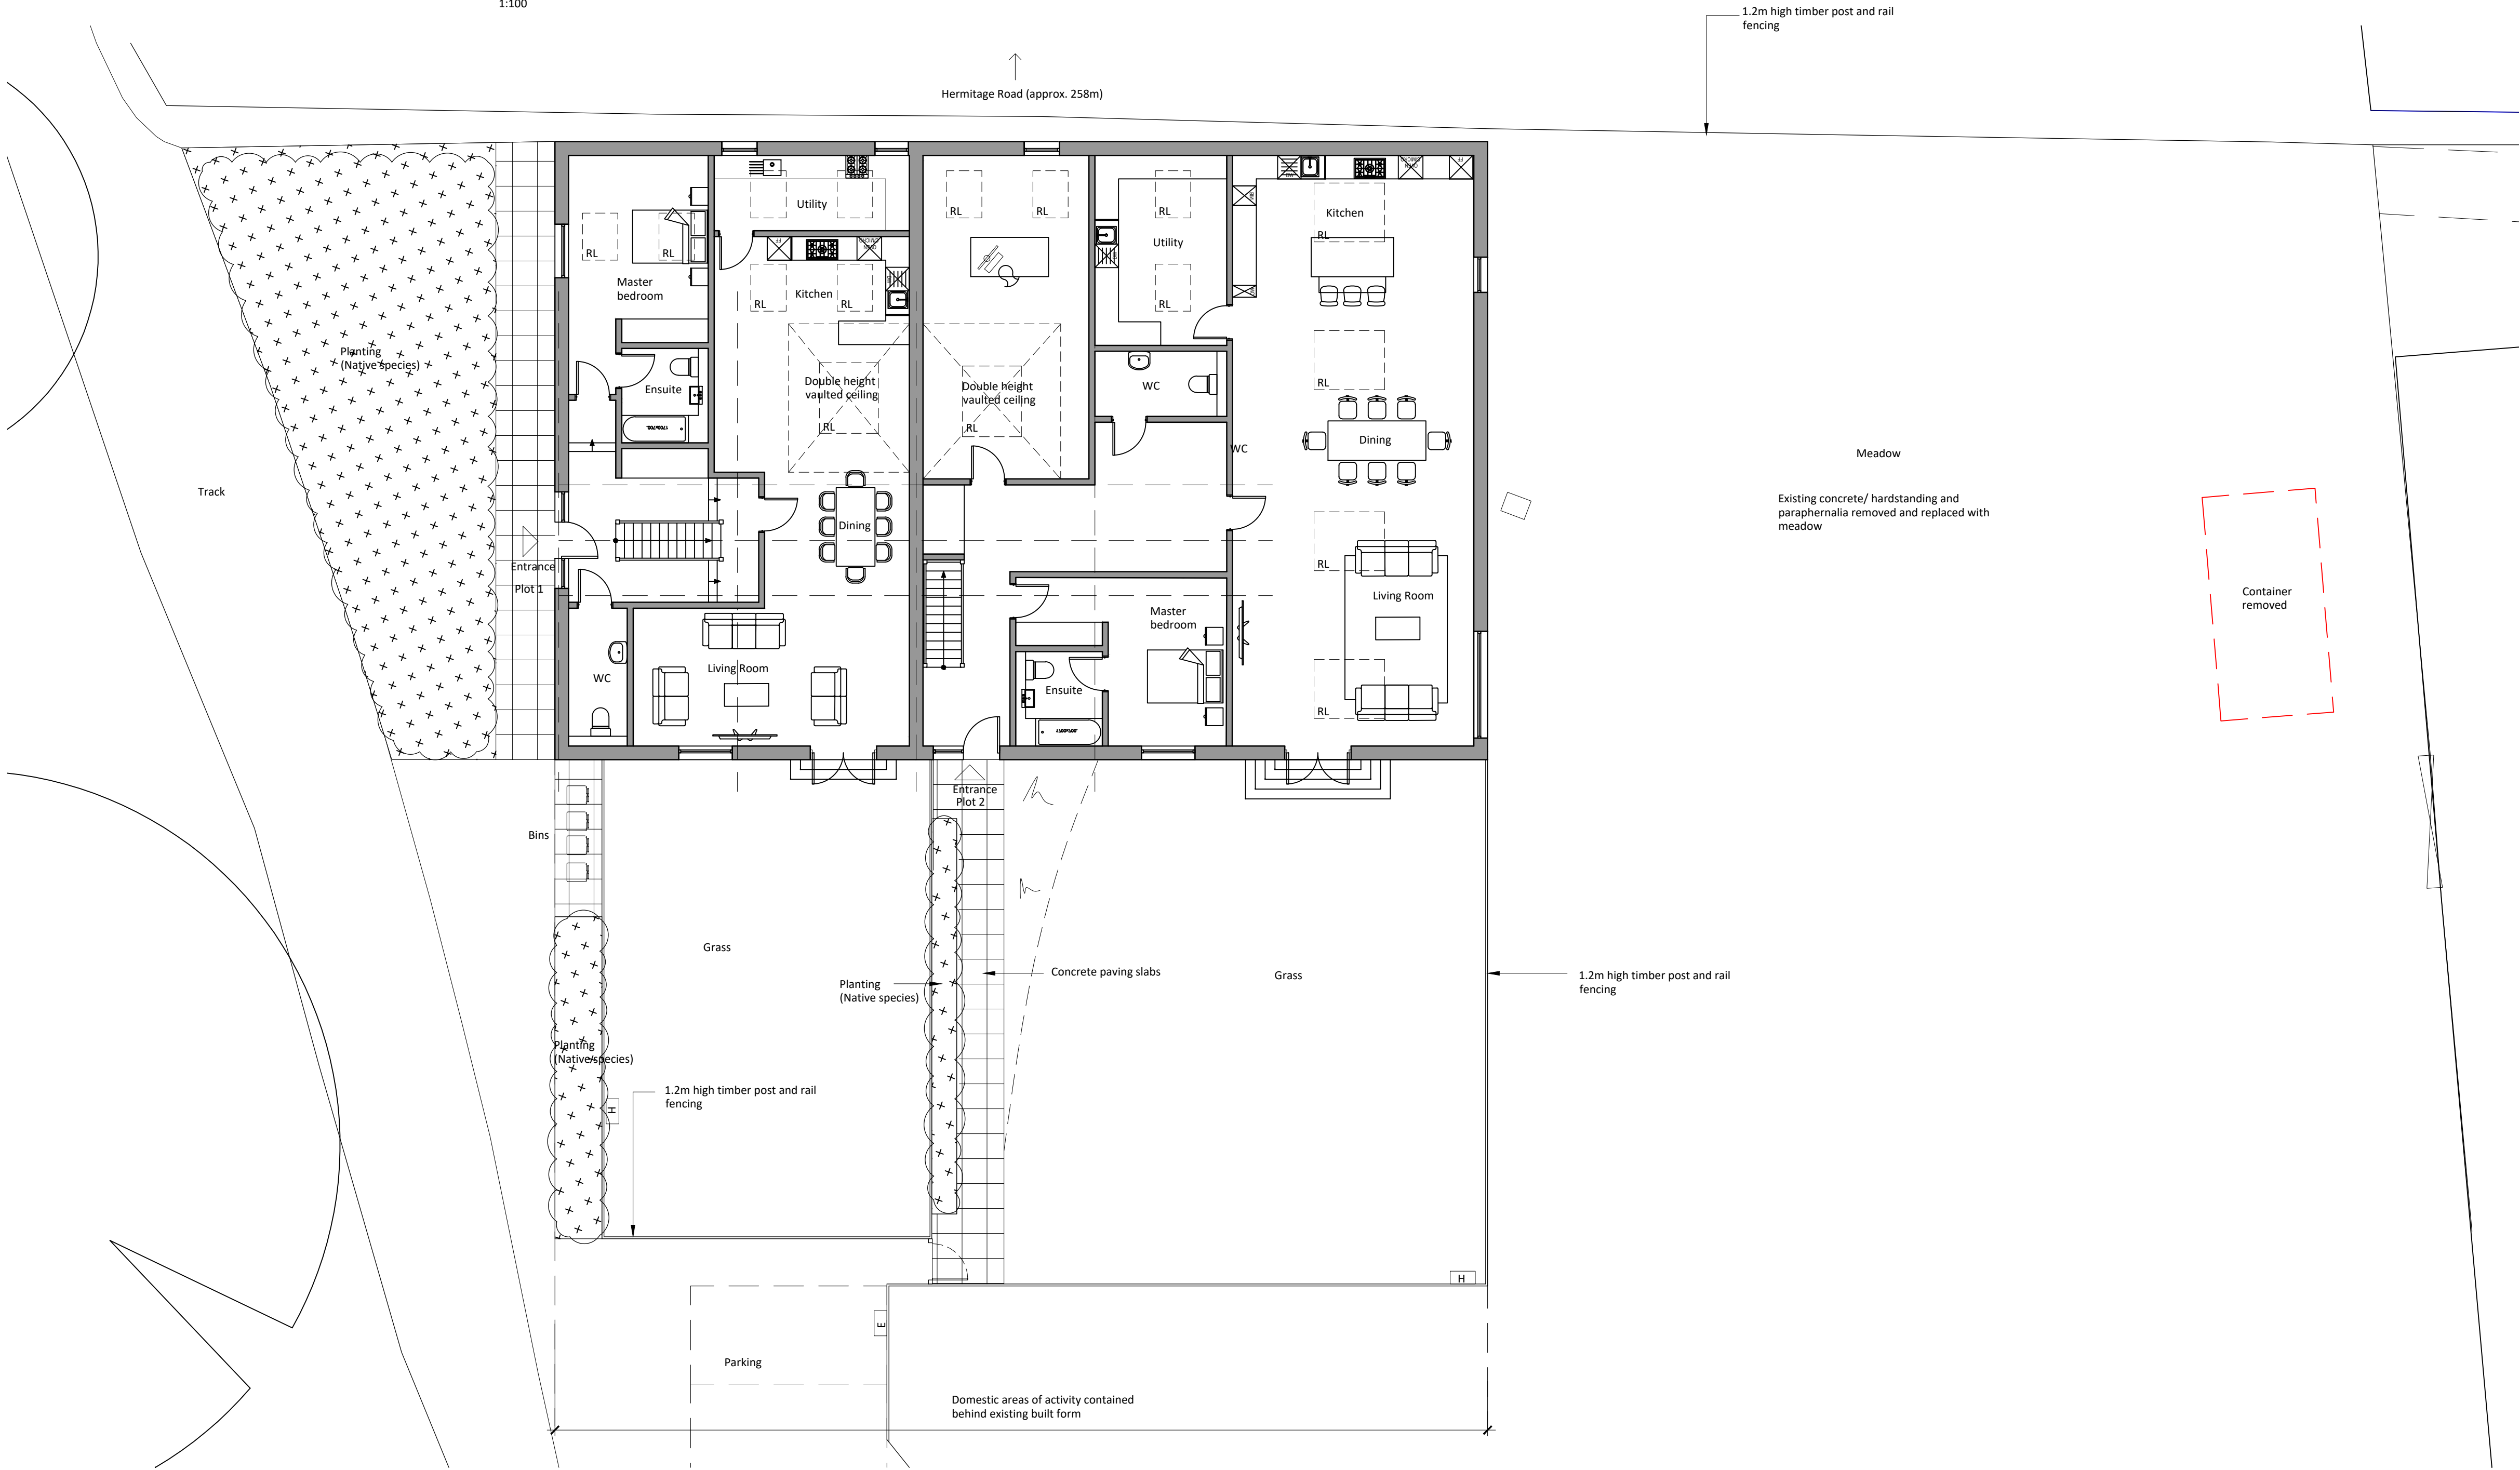

Proposed Ground Floor Plan
1:100

- Key**
- B Integrated bat boxes
 - H Hedgehog Nesting boxes
 - E Electric car charging point (type 2)

Planting Areas: New bio-diverse planting areas with wildflower plug/bulb planting



2 The Parade, Ash Road, Hartley
Longfield, Kent DA3 8BG
Tel: 01474 702705
www.grahamsimpkinplanning.co.uk
Email: webmail@grahamsimpkinplanning.co.uk

Project Title Rutherford Stables, Hermitage Road, Higham ME3 7NE	Job No 3861
Drawing Title Proposed Floor Plans	Drawing No 05
Date 29.06.2023	Drawn by DA
Scale 1:100 @ A1	Note Plot 1: 196m ² Plot 2: 276m ²
	Checked by PN

