




- NOTES:
- Do not scale from this drawing.
 - All dimensions to be verified on site and is in mm.
 - Builder to verify all dimensions, heights and levels prior to commencement of work.
 - All documents shall be checked to ensure that they are compatible by the contractor before construction commences. In the event of apparent ambiguity or contradiction the engineer and/ or architect shall be notified immediately.
 - The contractor in preparing his estimate shall visit the site and acquaint himself with the problems involved.
 - The contractor shall issue all statutory notices to the local Authority during progress and completion of works.

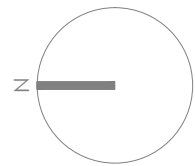


EXISTING FLOOR PLANS

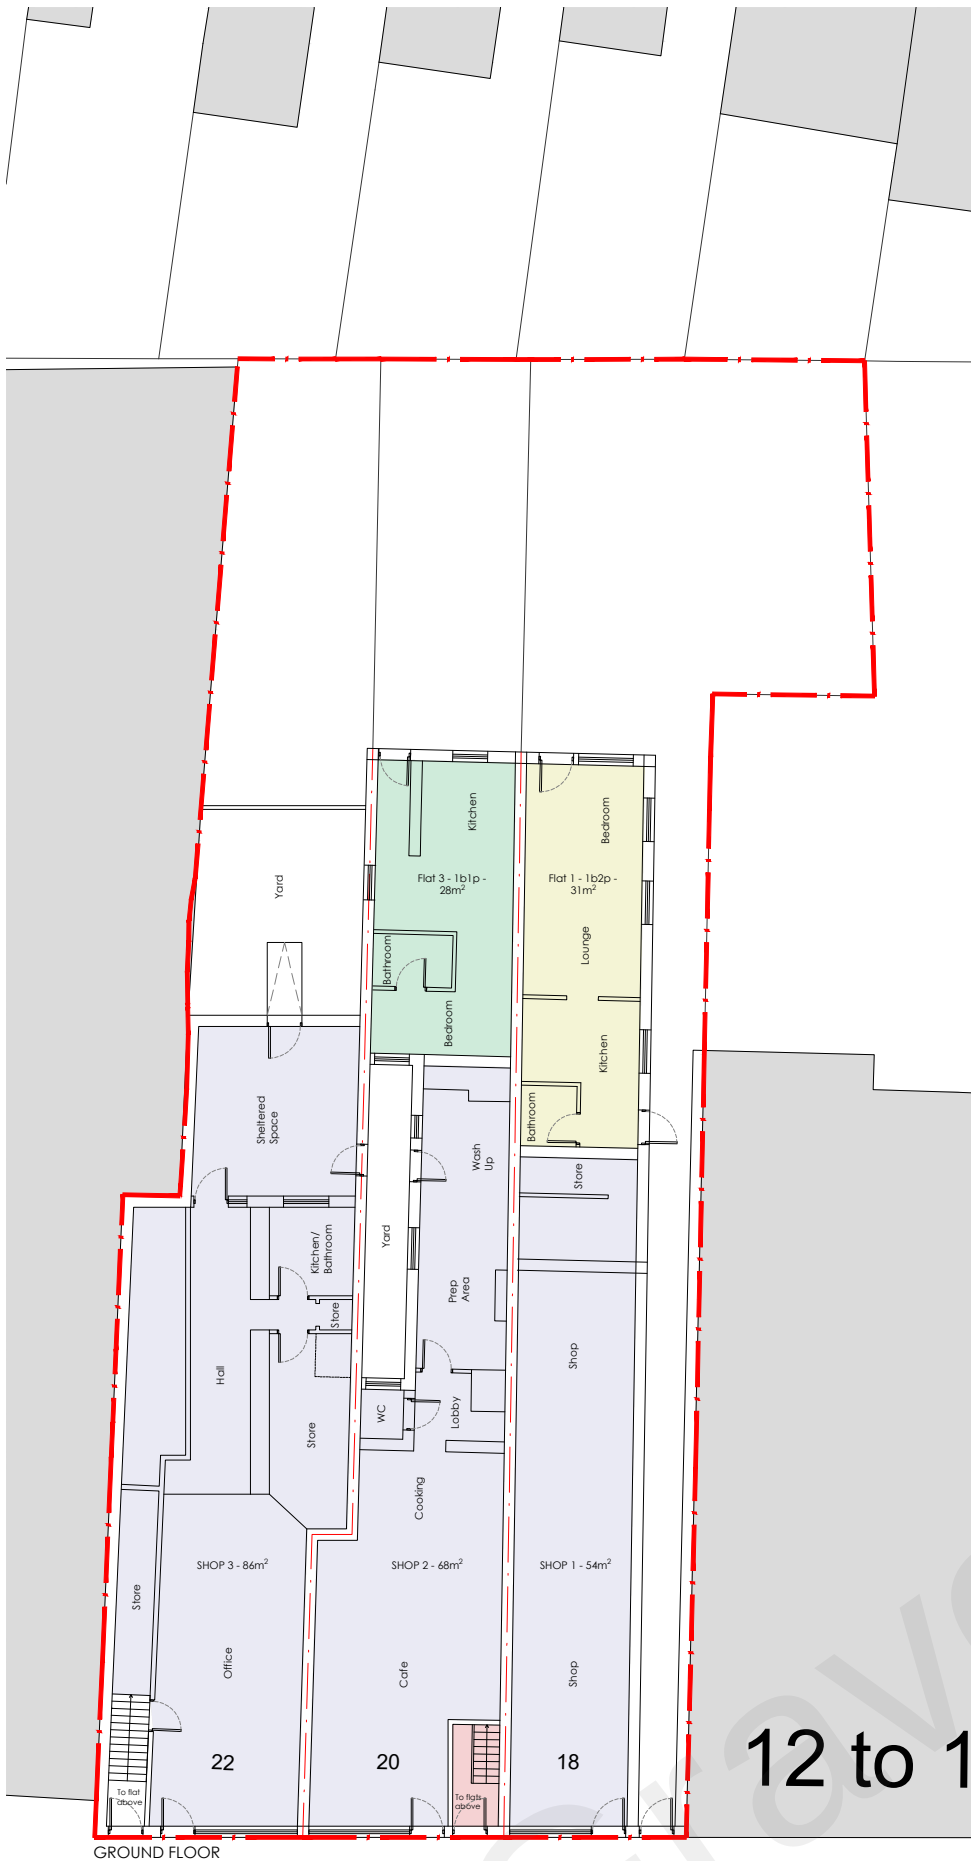

GROUND FLOOR

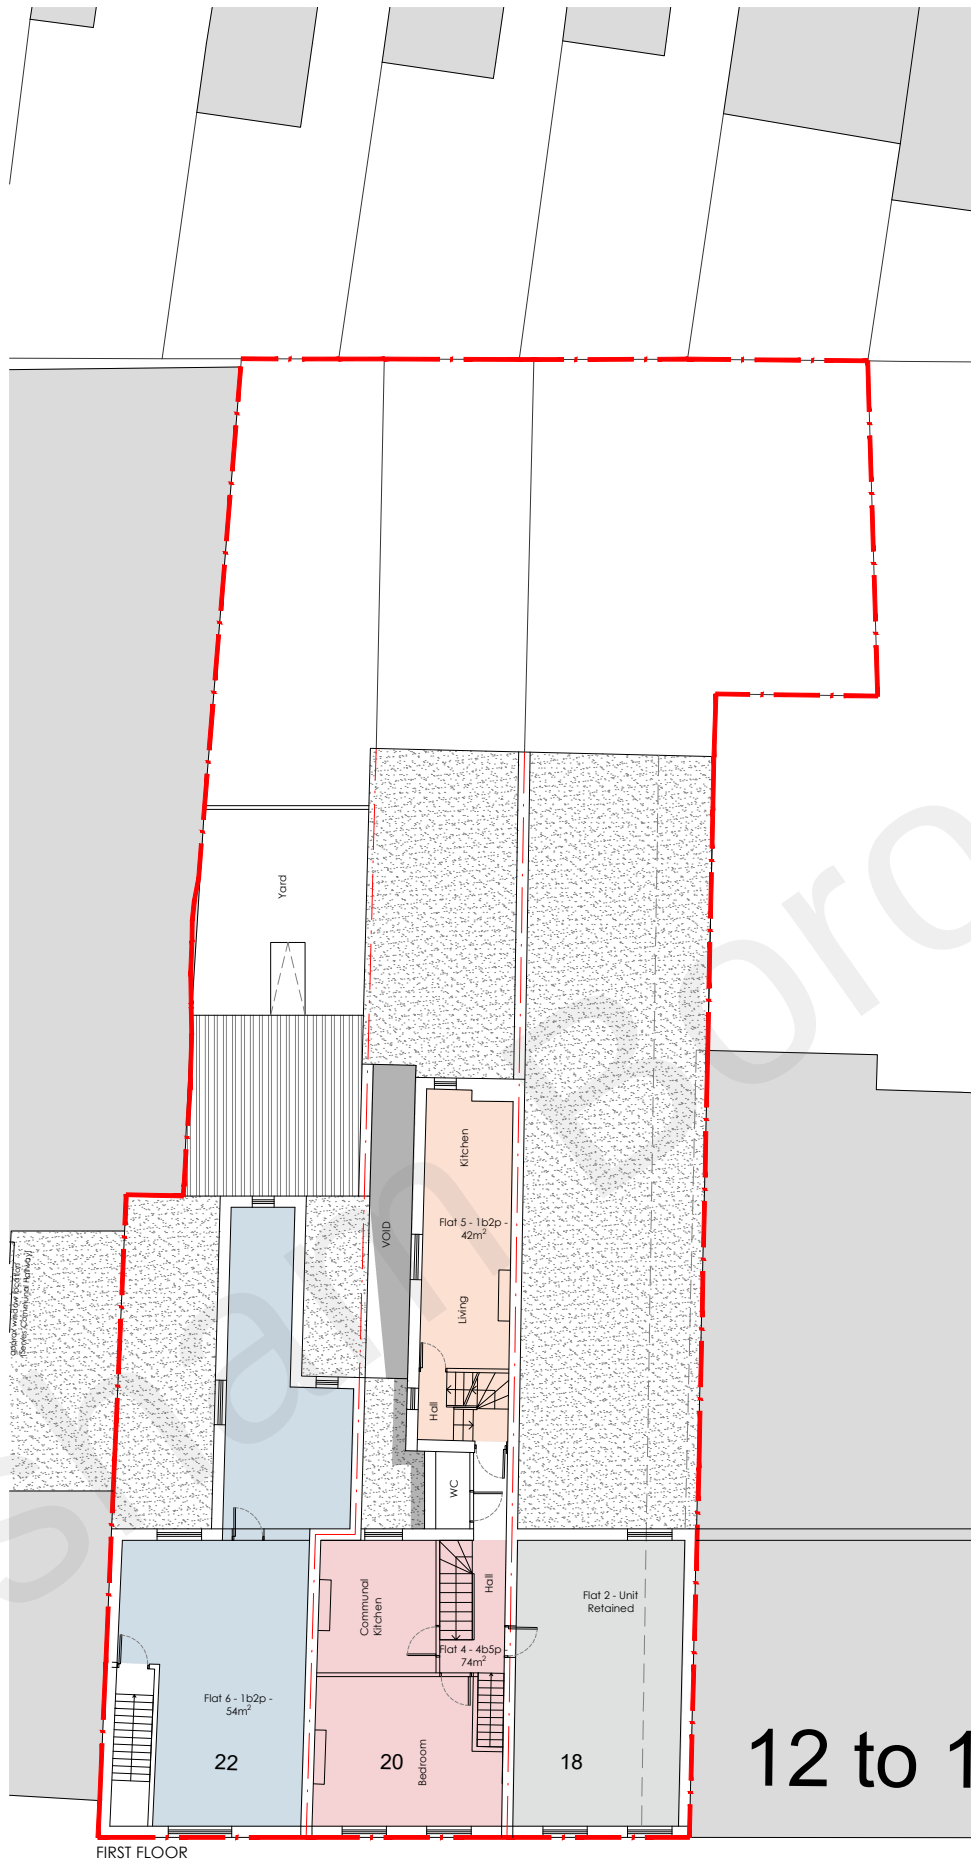

FIRST FLOOR

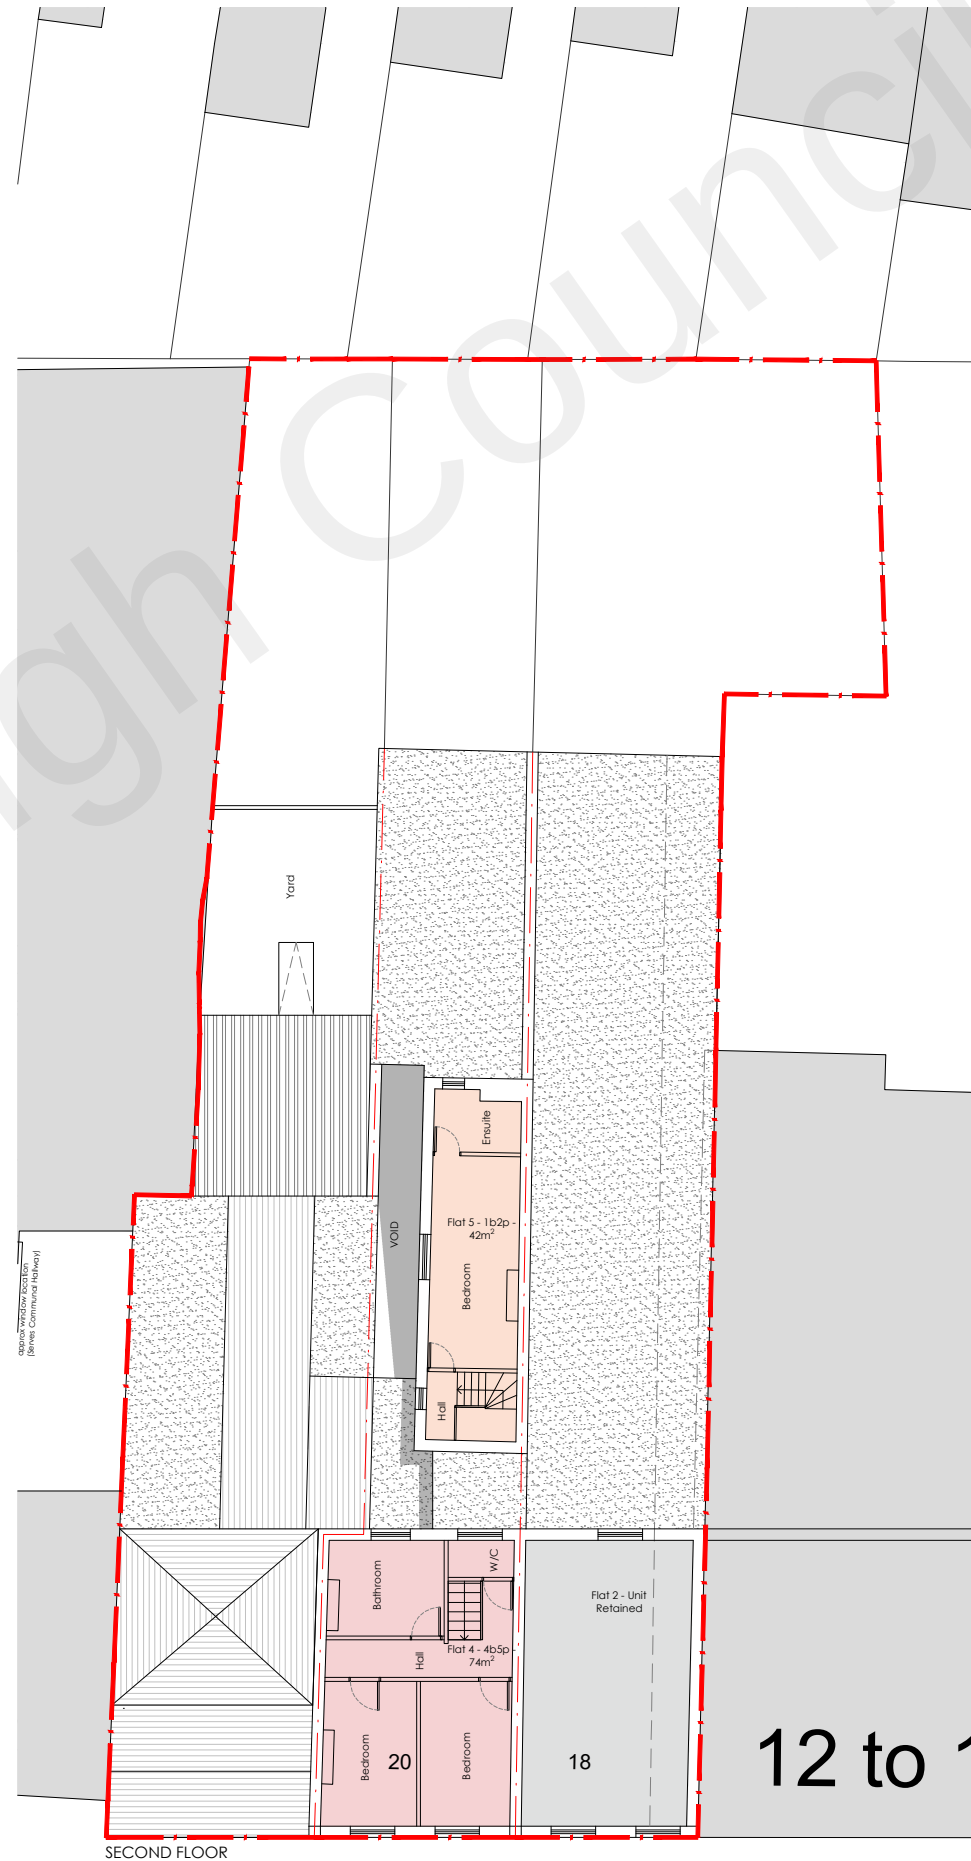

SECOND FLOOR

- Shops 1, 2, 3
- Flat 1
- Flat 2
- Flat 3
- Flat 4
- Flat 5
- Flat 6

1 0 1 2 3 4 5

A	-	-	-/-
REV:	DESCRIPTION:	BY:	DATE:
STATUS: PLANNING ISSUE			

BARRON EDWARDS
PLANNING & ARCHITECTURE

39 Wrotham Rd,
Gravesend, Kent
DA11 0PN
01474 247 787
info@barronedwards.co.uk
www.barronedwards.co.uk

SITE:	18, 20, 22 Queen St Gravesend, Kent DA12 2EE
TITLE:	Existing Floor Plans Ground Floor Plan First Floor Second Floor

SCALE AT A2: 1:200	DATE: 20/01/21	DRAWN: AM
PROJECT NO: 182022QS-PL	DRAWING NO: 003	REVISION: -