




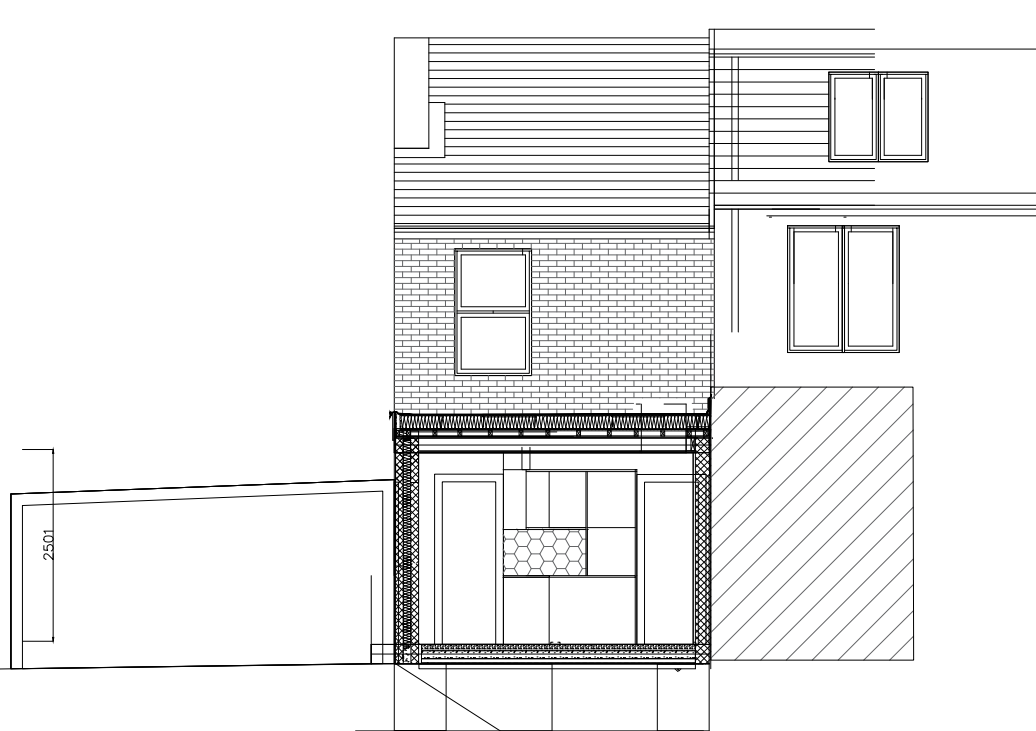


PROPOSED SECTION DD

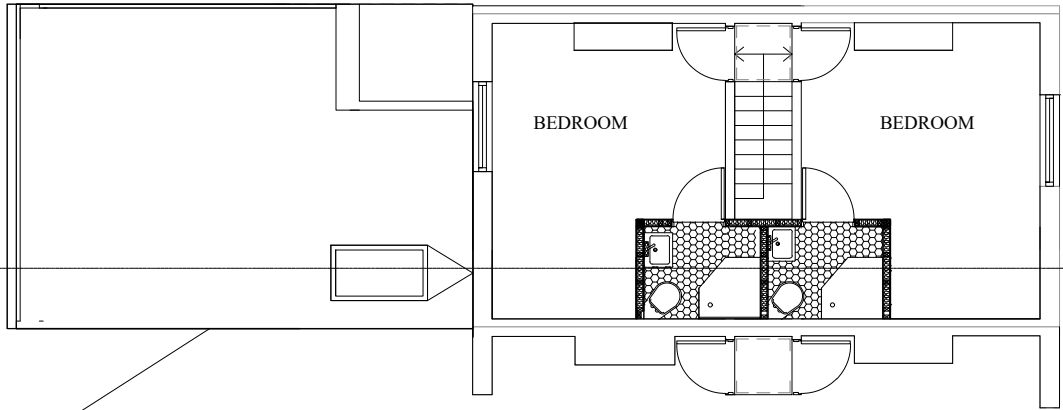

PROPOSED 1ST FLOOR PLAN

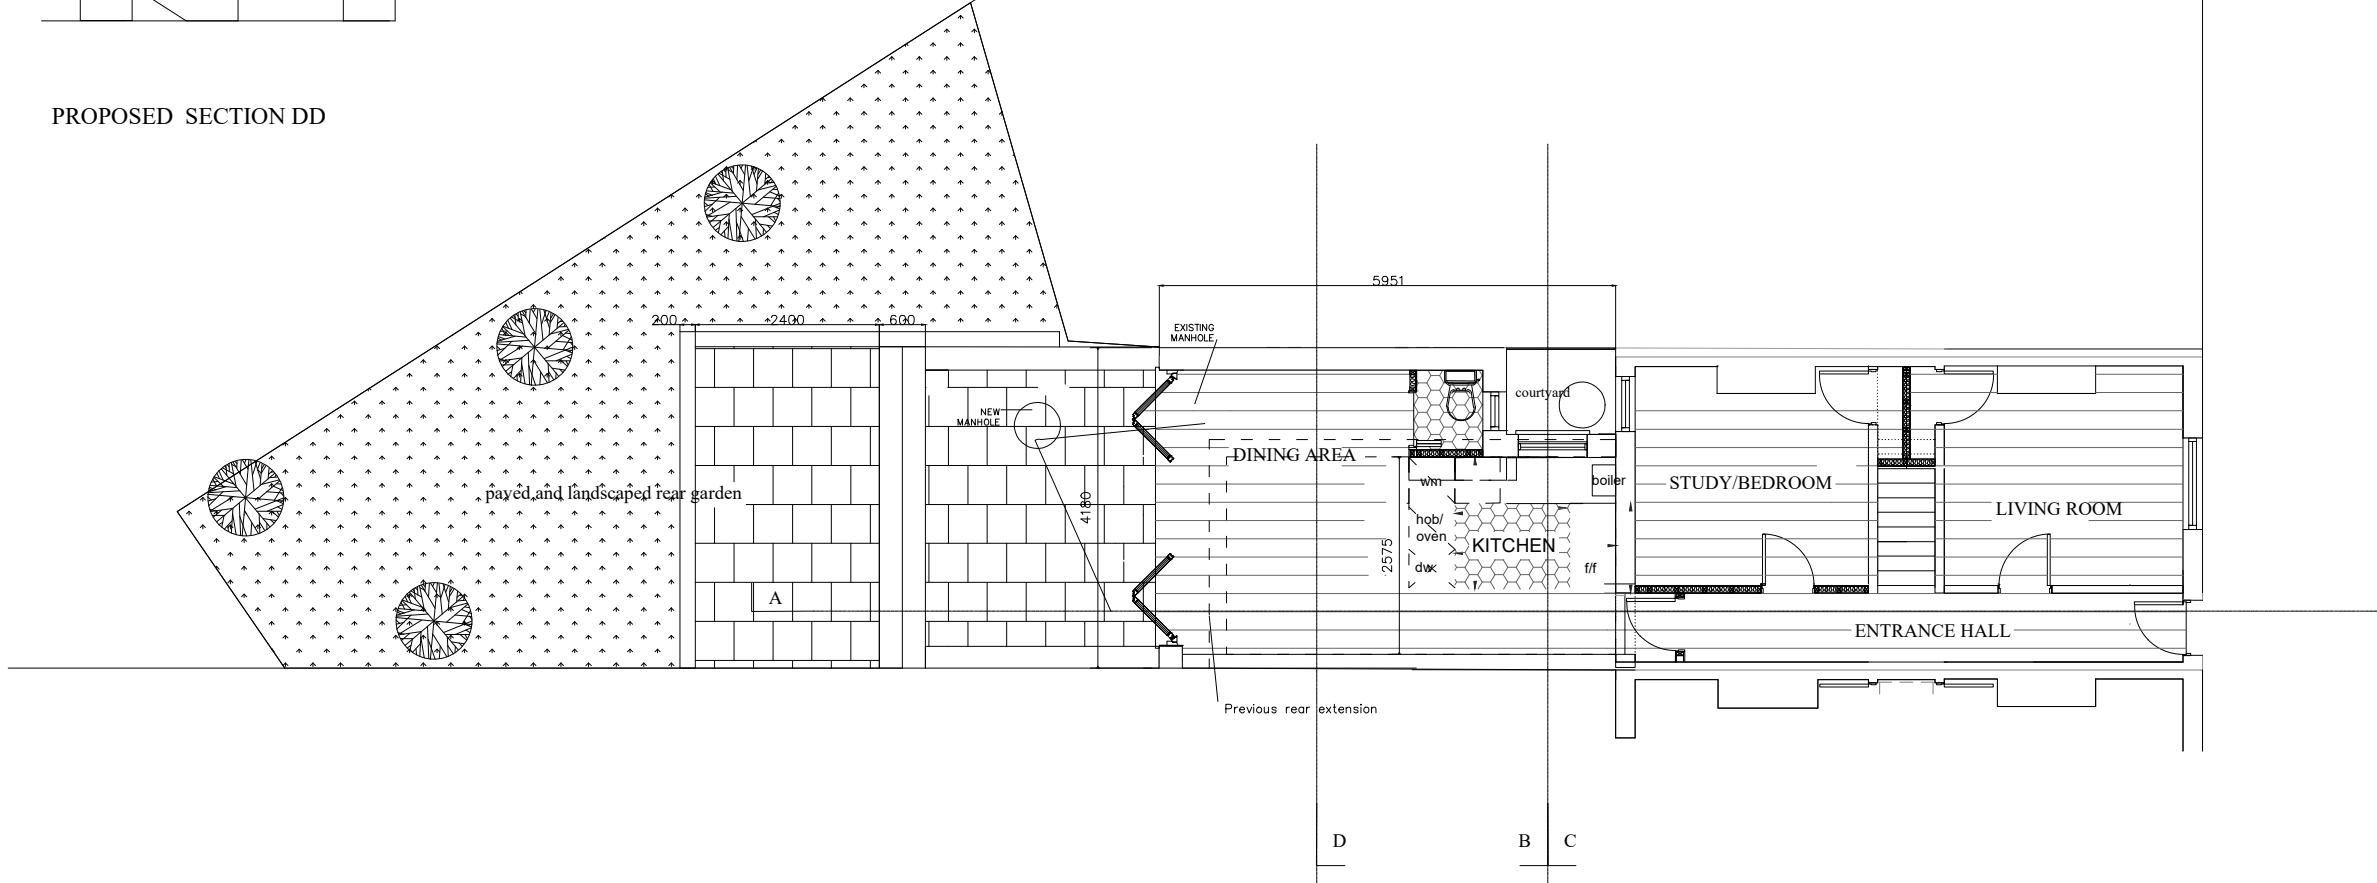

PROPOSED GROUND FLOOR PLAN

 

These drawings have been prepared for planning purposes only and they must NOT be used for construction.
It is recommended that a full dimensioned survey should be carried out for working drawings/construction purposes.
Double "O" Design & Build Ltd. reserves the copyright on all documents and drawings.

Double "O" Design & Build.

Park View
38 Park Avenue
Bromley
Kent BR1 4EE

double.o.design@btinternet.com
Mob: 07984 186214
Tel/Fax: 020 8464 0578

CLIENT:	MS MANDY LEDWABA	SCALE:	DATE:
PROJECT:	PROPOSED REAR EXTENSION AND INTERNAL ALTERATIONS AND ALL ASSOCIATED WORKS AT 17 ELLIOT STREET. GRAVESEND DA12	1:100 @ A3	JUNE 2025
DRAWING TITLE:	PROPOSED FLOOR PLANS & SECTION DD	JOB NO. OG/WA/23	DRAWING NO. 2