




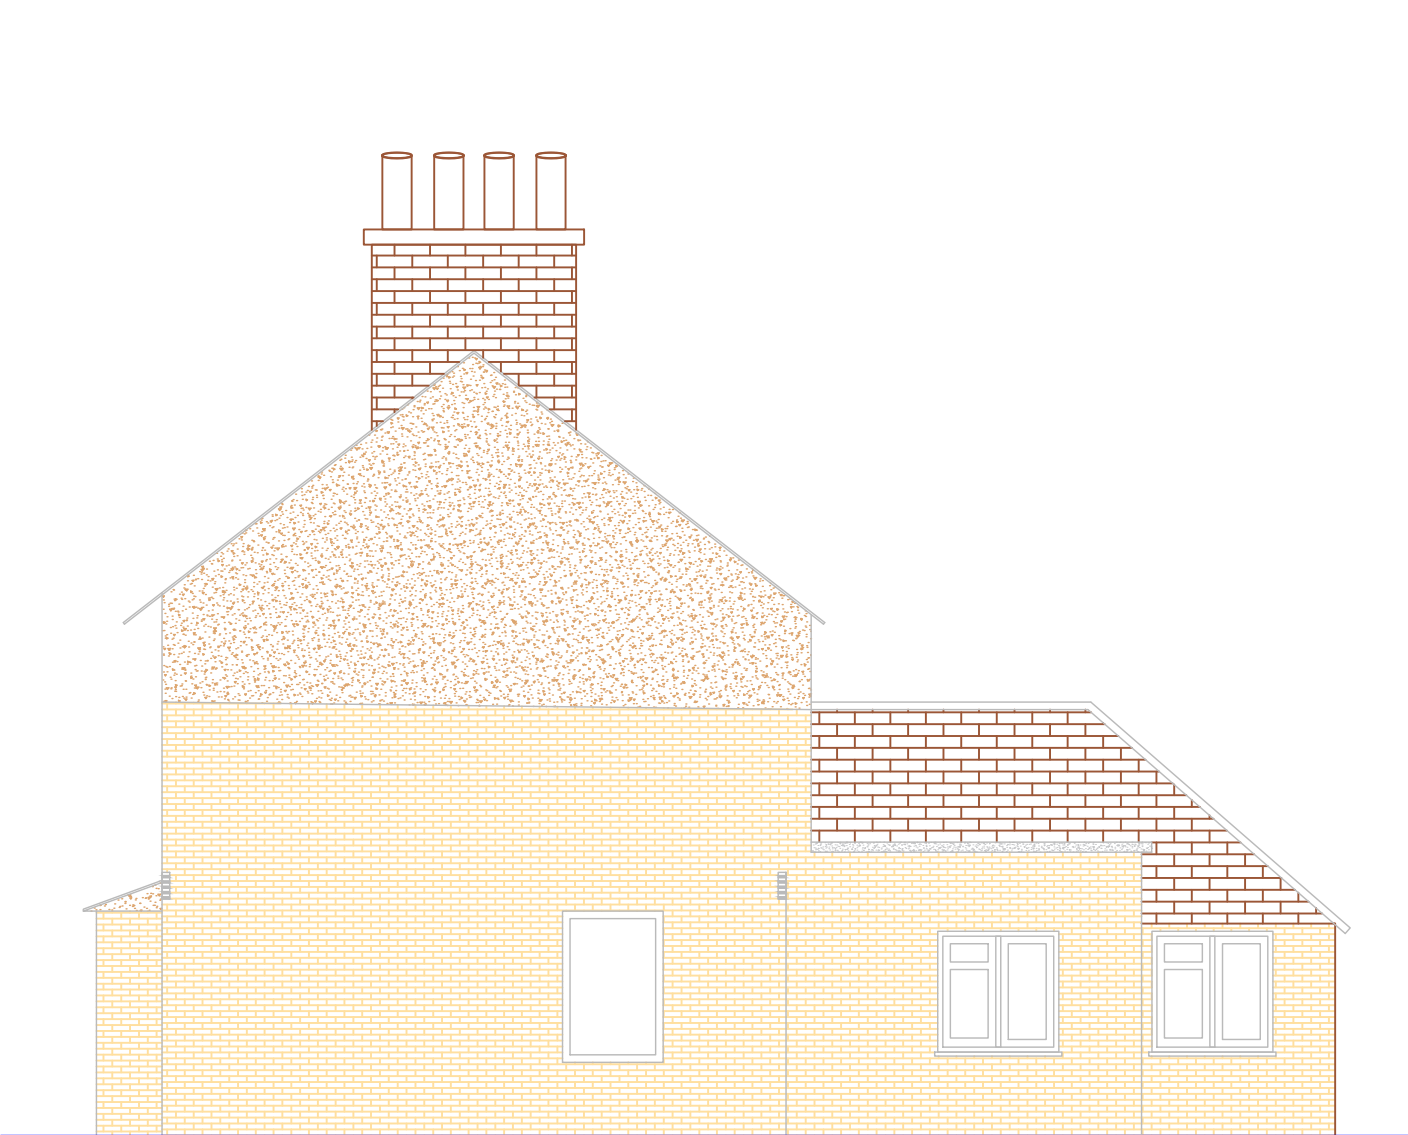

RIGHT SIDE ELEVATION
PROPOSED

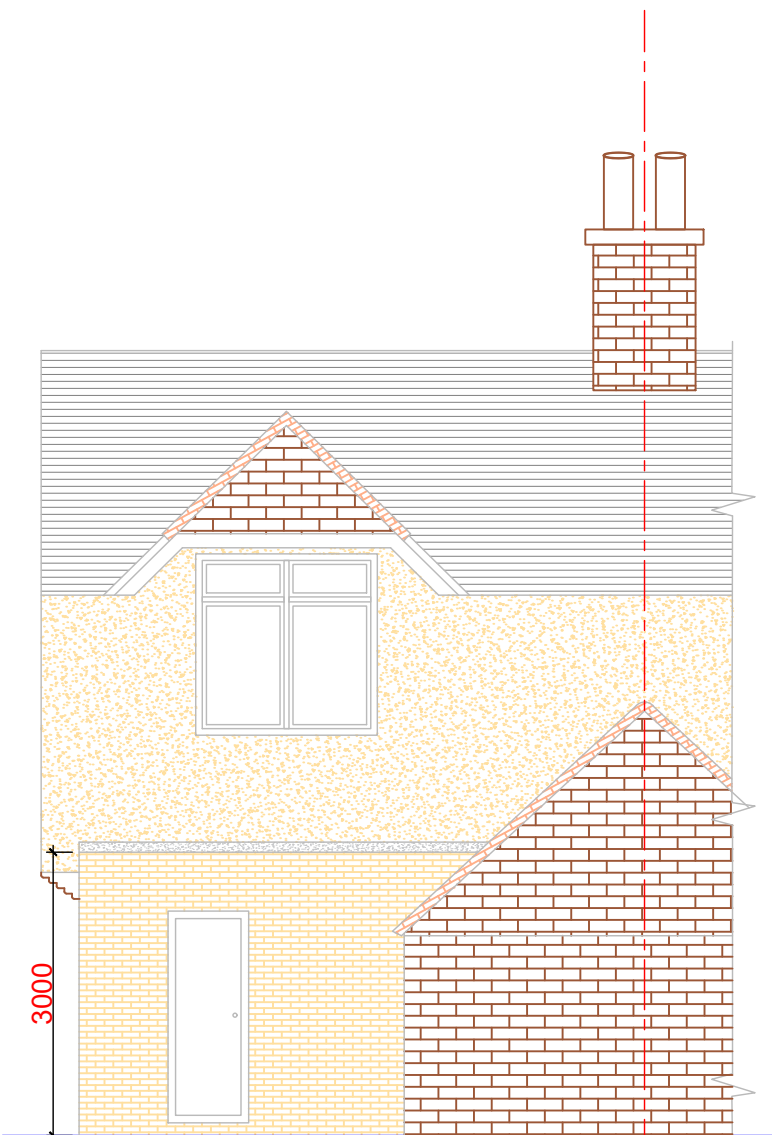

REAR ELEVATION
PROPOSED

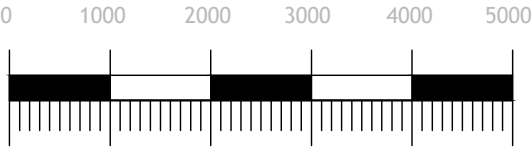

© 2023 PEPP's.
All dimensions to be checked on site by the contractor and such dimensions to be their responsibility. All construction works must comply with the relevant British Standards and Building Regulations requirements. Any drawing errors and omissions to be reported to PEPP's

Client Name
Carlle Niyazi

Project Address
12 Gore green cottages
Gore green road Higham
ME3 7HJ

Section
BUILDING REGULATION

Stage
ARCHITECTURAL

Drawing Title
PROPOSED ELEVATIONS

Drawing Status
FOR APPROVAL

ALL WORKS ARE TO BE CARRIED OUT IN WORKMAN LIKE MANNER ALL MATERIALS AND WORKMANSHIP MUST COMPLY WITH BUILDING REGULATIONS CONTROL REGULATIONS.

ALL STRUCTURE WORKS IS TO START WHEN APPROVED BY BUILDING REGULATION

SNO.	Revisions and Notes	DATE
------	---------------------	------

Project No.	H0177		
Drawing No.	AR-5		
Scale	@ A3	1:75	
Date	30-02-26		
Designed	HM	Checked	MH
Drawn	HM	Approved	MH



PEARL ENGINEERS PLANNERS & PROJECT MANAGERS
02 TOWERFIELDS WESTERHAM ROAD
BROMLEY, BR2 6HF
Email: info@Pearlepp.co.uk
Web: www.pearlepp.co.uk
Phone No.: 02035763199