





Existing - front elevation

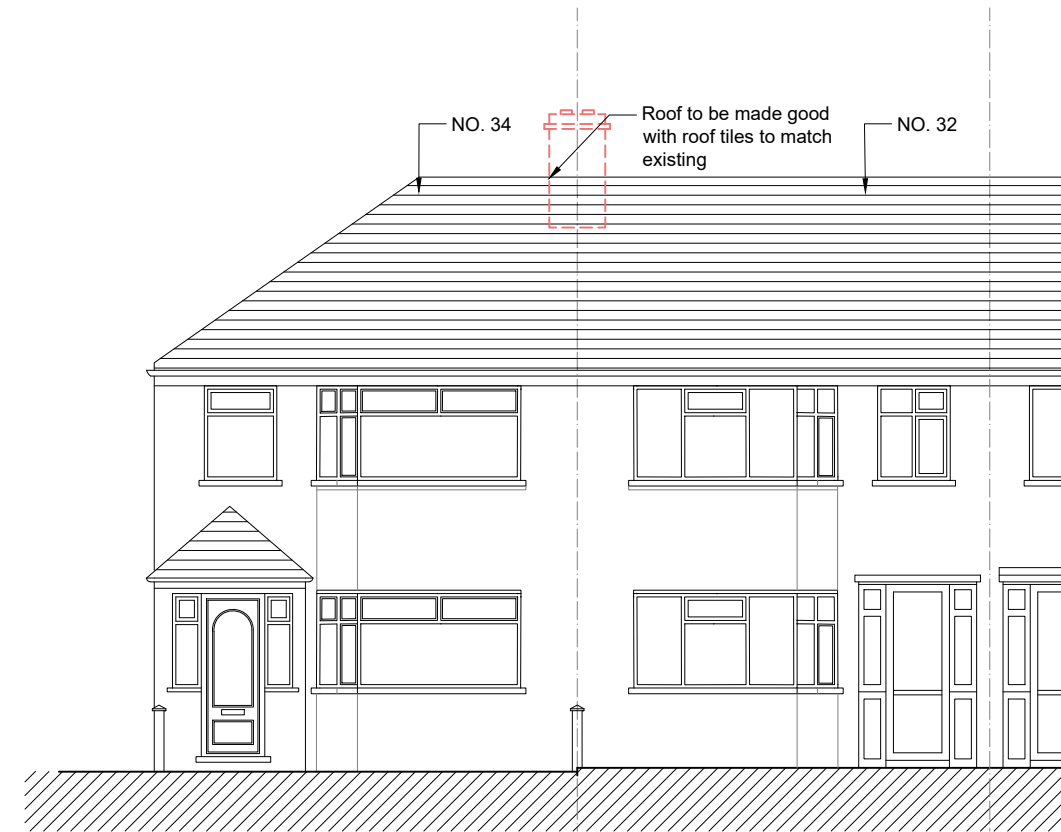

Demolition - front elevation



Proposed - front elevation

 

REVISION LIST		
P01	First issue	03/11/2023
Ms. Rose Kirkum & Miss Ana Antunes 32 & 34 Denton Court Road Gravesend Kent		
Proposal for chimney removal Existing, Demolition and Proposed Elevations		
DRAWING NO. 02 01	SCALE: 1:100	SHEET SIZE: A3
REVISION P01	DATE: Nov 2023	