


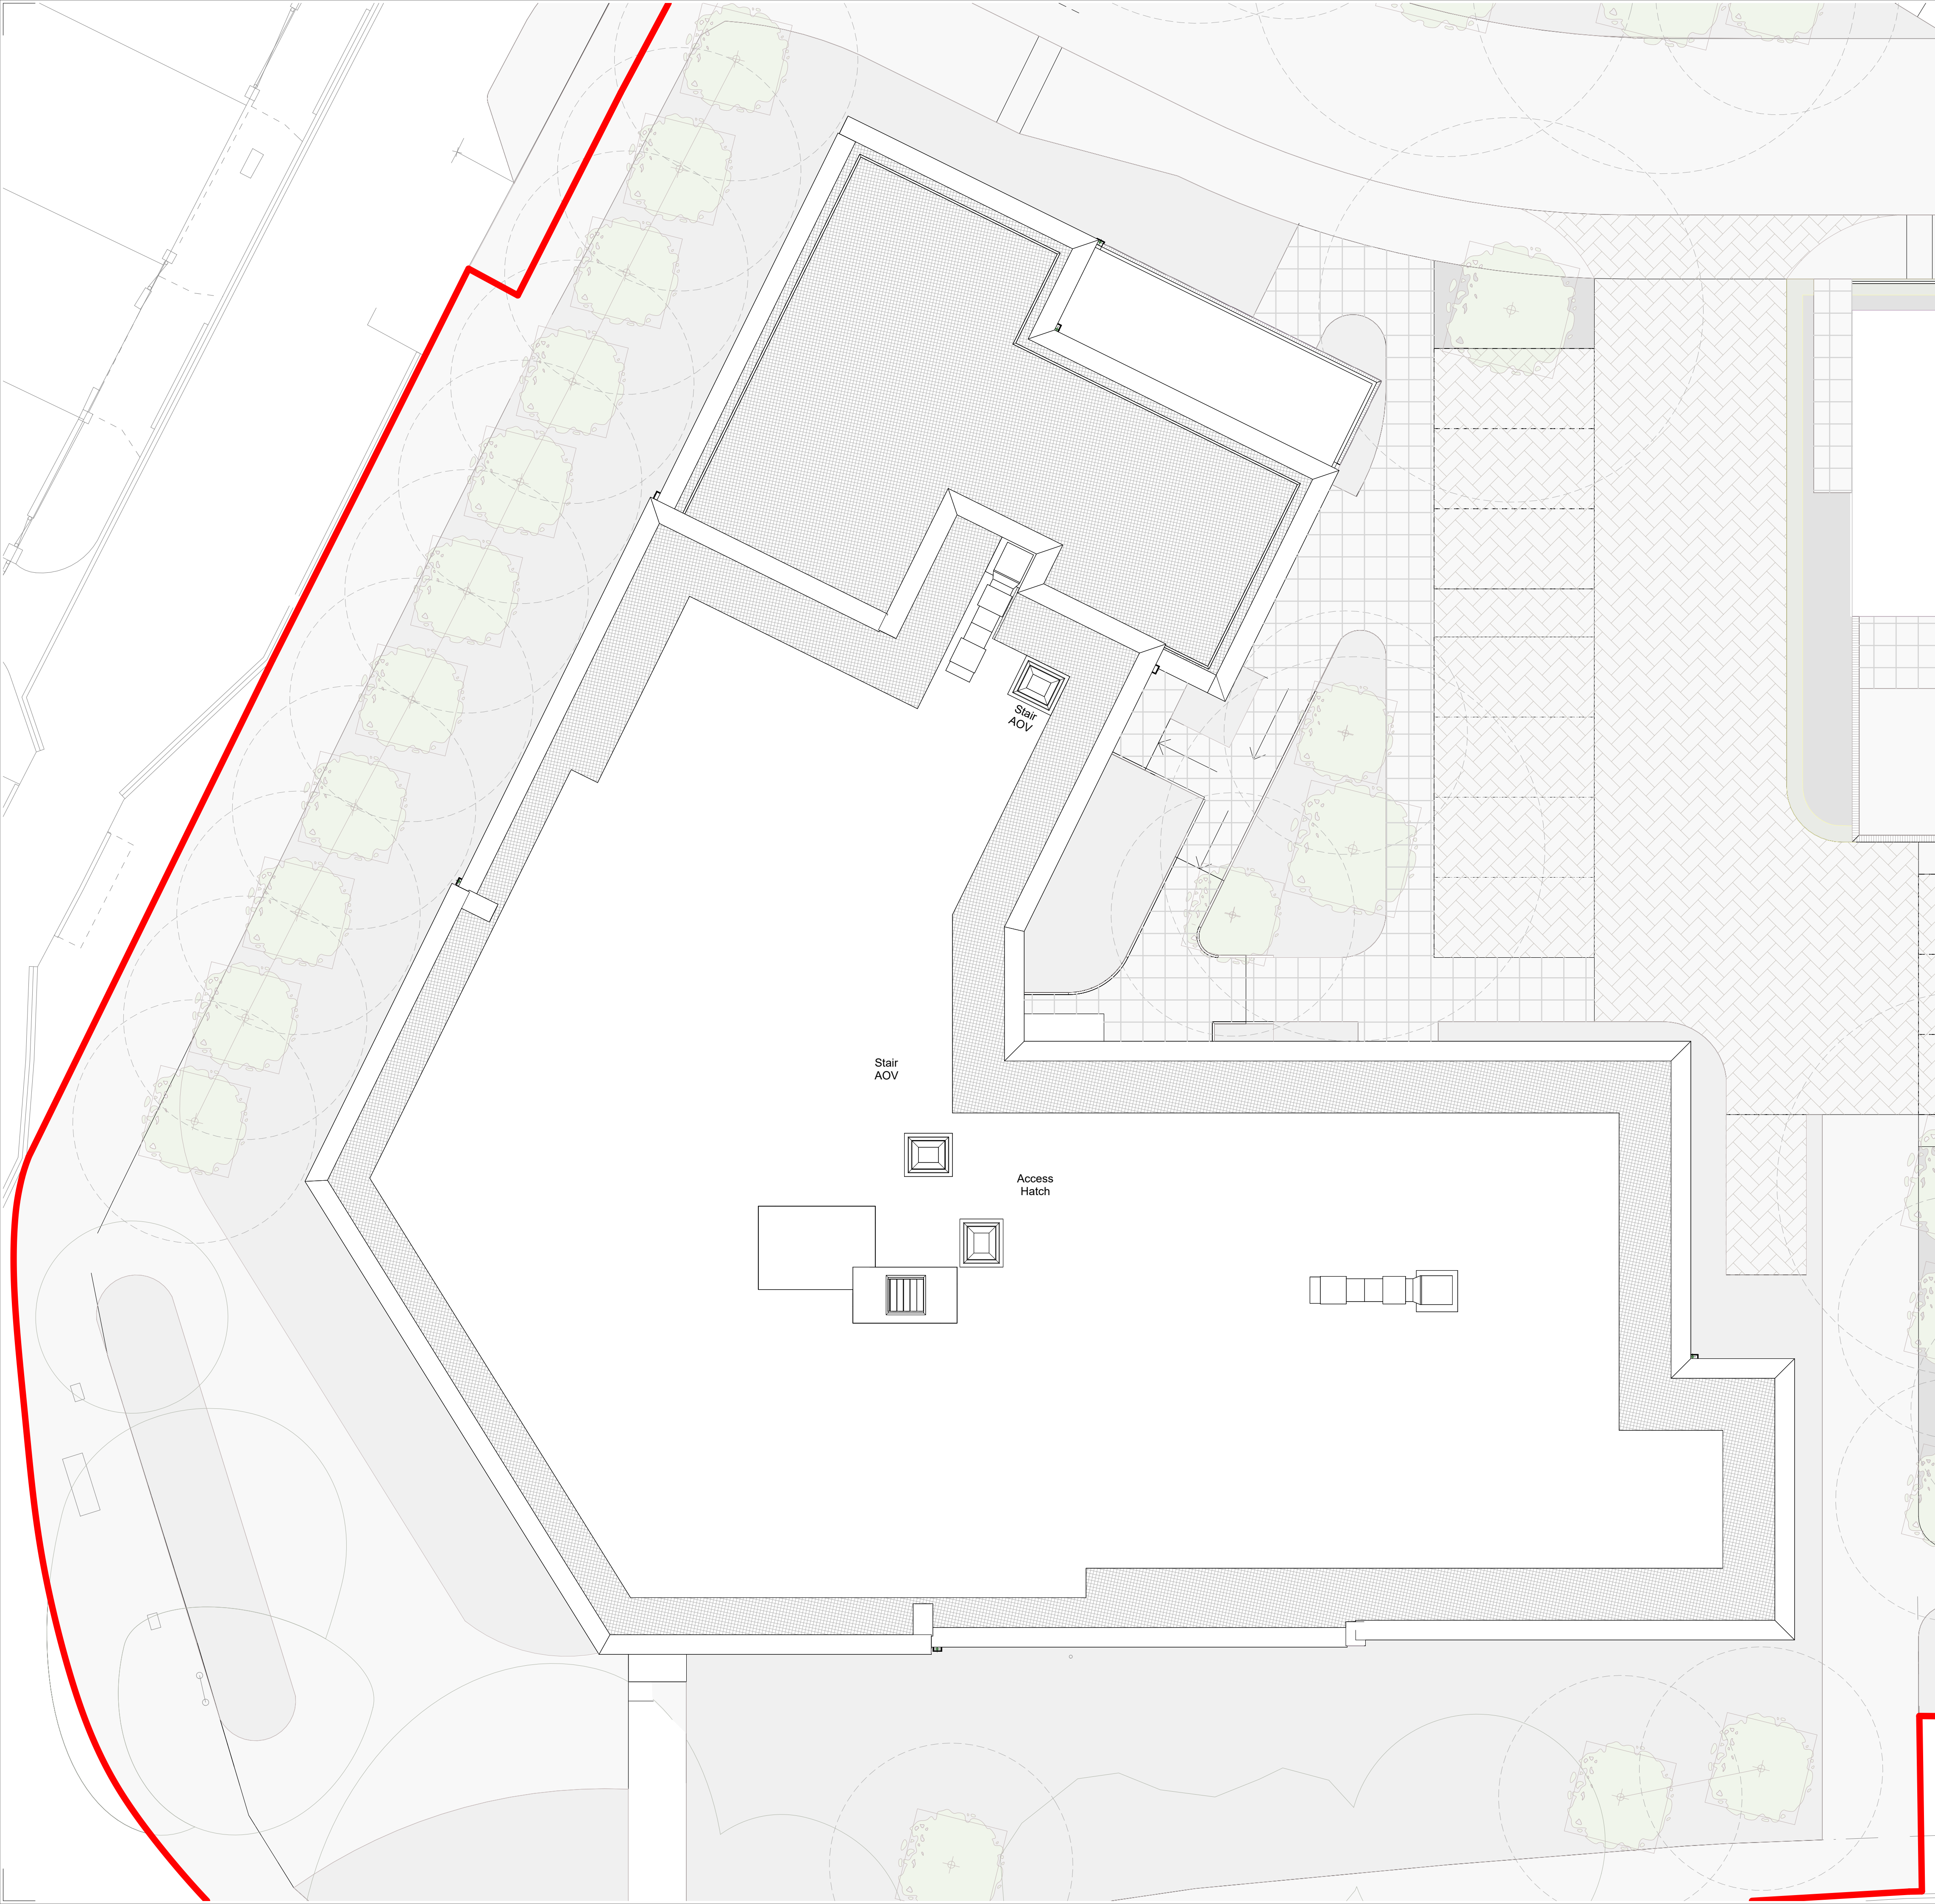

Notes

All contractors must visit the site and be responsible for taking and checking dimensions.
All construction information should be taken from figured dimensions only.
Any discrepancies between drawings, specifications and site conditions must be brought to the attention of the supervising officer.
This drawing & the works depicted are the copyright of JTP.

This drawing is prepared for the specific project stage in the Drawing Status section below and it is not intended to be used for any other purpose. Whilst all reasonable efforts are used to ensure drawings are accurate, JTP accept no liability for any reliance placed on, or use made of, this plan by anyone for purposes other than those stated in the Drawing Status below.

P3	02.06.25	Third Issue	SDH	DF
P2	16.05.25	Second Issue	JTP	MM
P1	21.02.25	Planning Submission	JTP	MM

Rev	Date	Description	Drawn	Chkd
-----	------	-------------	-------	------

Drawing Status

Planning

Client



JTP Studios, Unit 5
The Rum Warehouse
Pennington Street
London, E1W 2AP
+44 (0) 20 7017 1780
www.jtp.co.uk

Project

Milton Place

Drawing Title

Apartment Block - Roof Plan

Drawing No.

02324-JTP-MP-RF-DR-A-10105


Scale @A1 1 : 100

Job Ref. 02324

Drawing No. 10105

Scale Bar

0 1 2 3 4 5 m

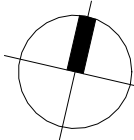

Revision. P3