


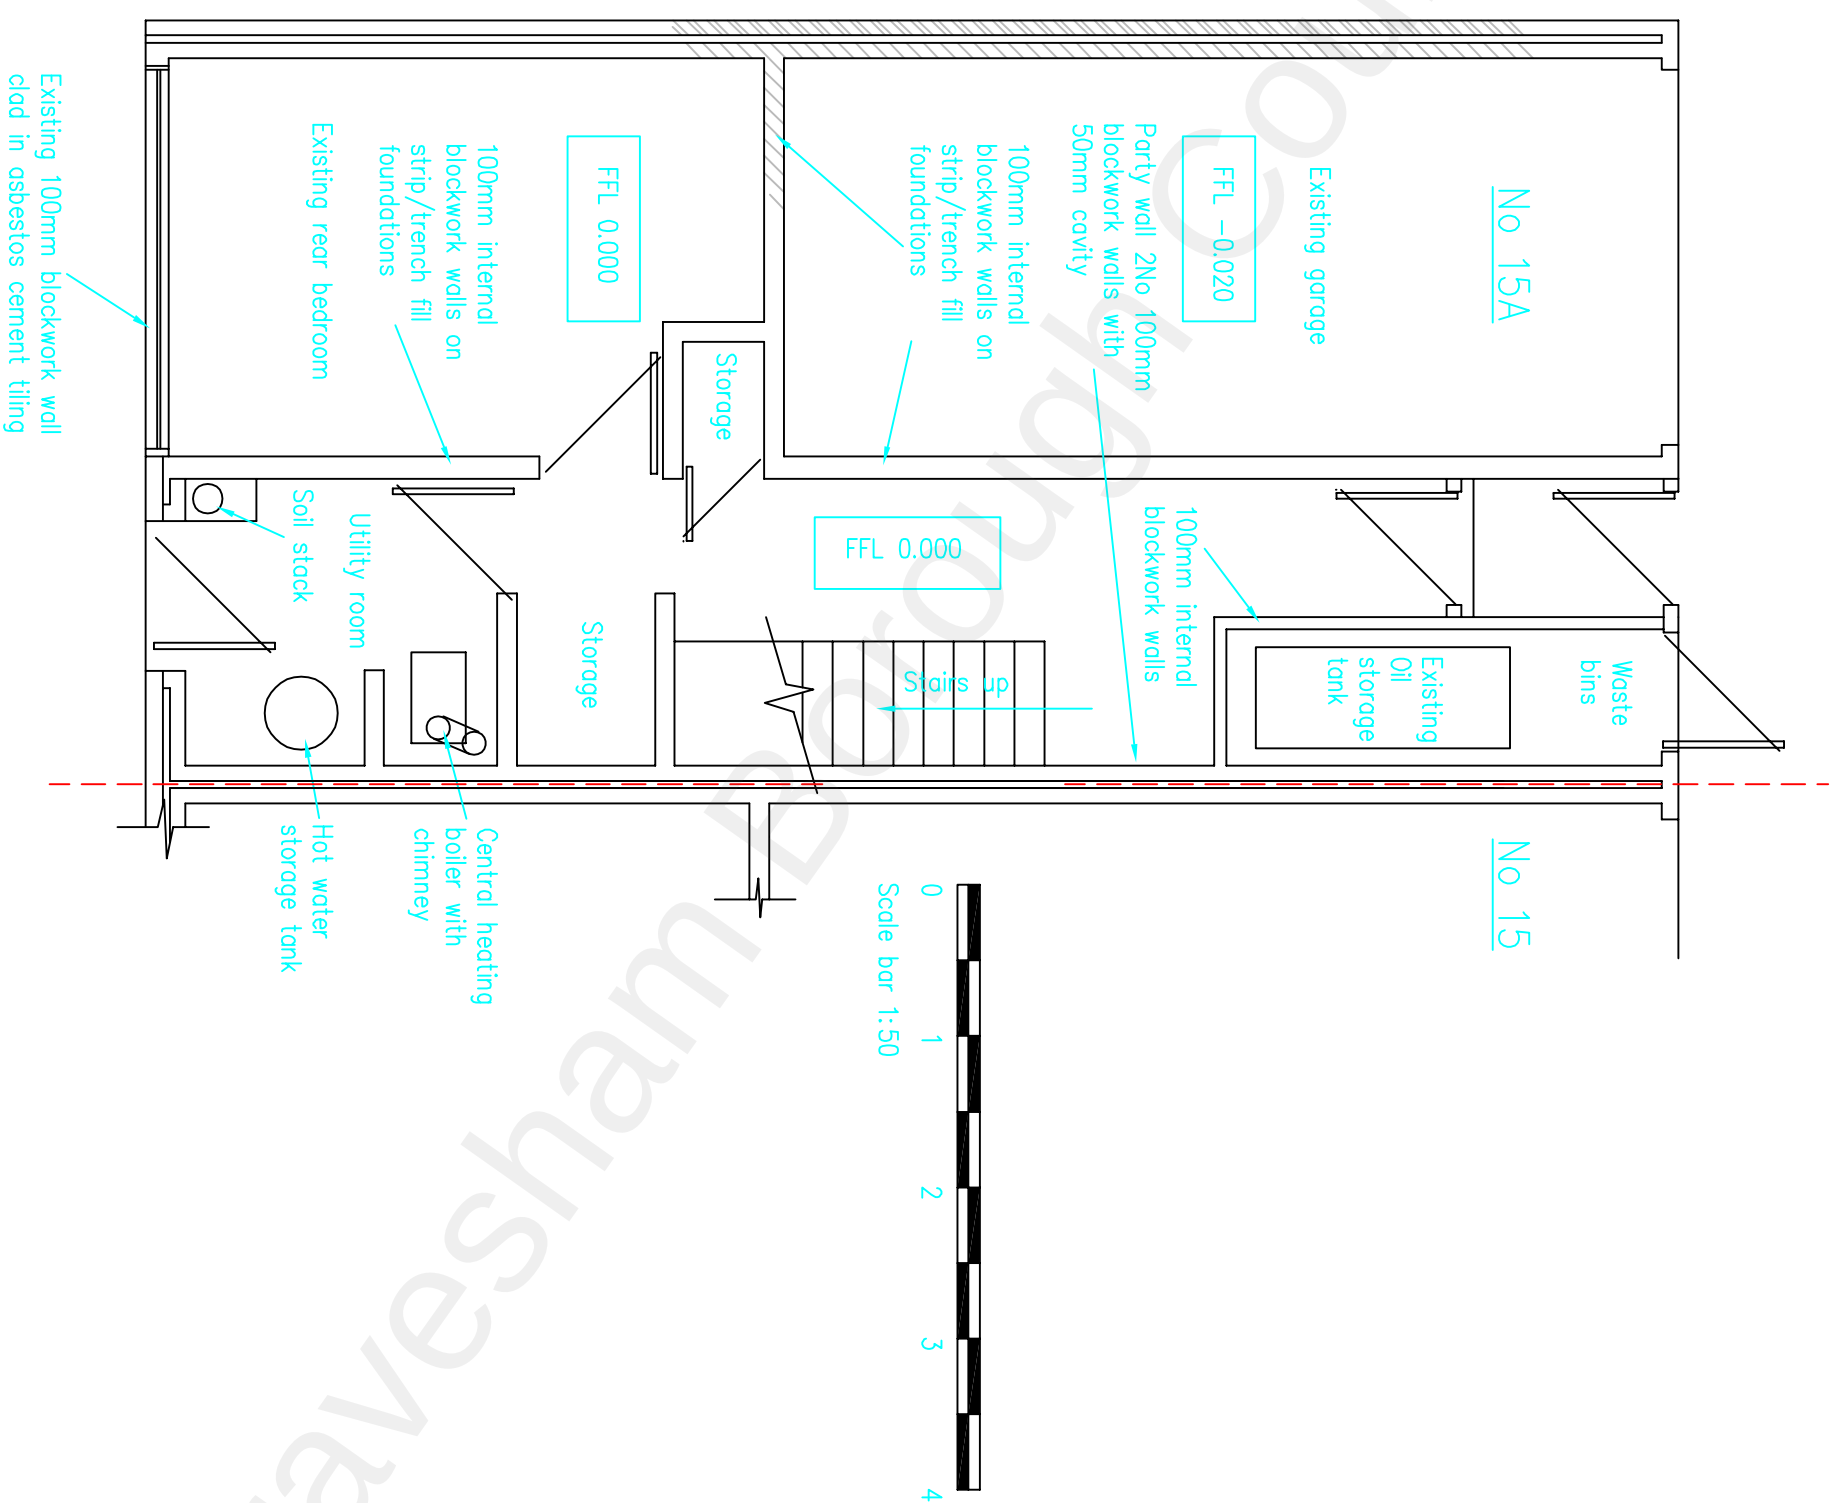

General Notes and Specification

1. All rotated dimensions are to be taken in preference to scolded dimensions.
2. All dimensions must be checked on site before fabrication.
3. Materials and workshop shall be to the best of their respective kind and in accordance with all the current British Standards and Codes of Practice, Statutory Authority and Manufacturers specifications.
4. All material specifications to be to the approval of the Local Planning Authority.
5. At start of works accurately determine boundary location to ensure no encroachment over and accurately locate any drain runs.

[illegible]

Client

Mr and Mrs M Bishop

Project Title

15A Bull Lane
Higham Rochester
Kent

Drawing Title

Existing ground floor plan

Drawn by: pjd	Scale: 1:50	Date: Sept 21
------------------	----------------	------------------

DLP Structural Consultant Ltd
Lower Higham
Kent

Drawing No.
756BL/01

A