




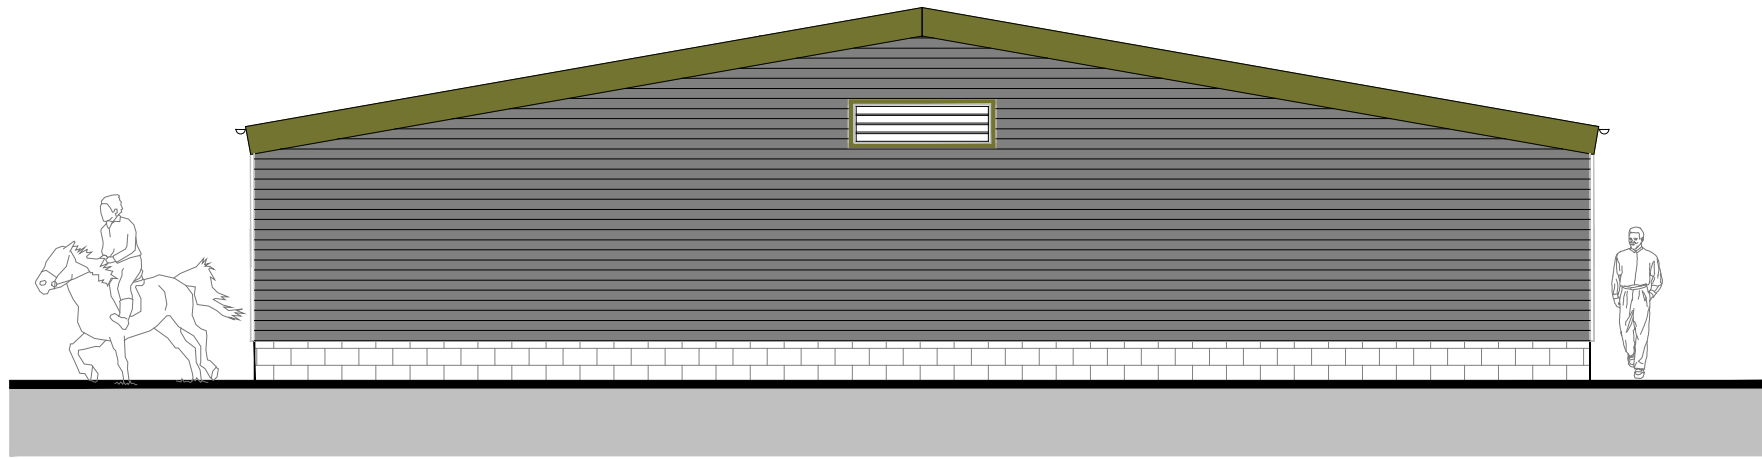

EAST ELEVATION

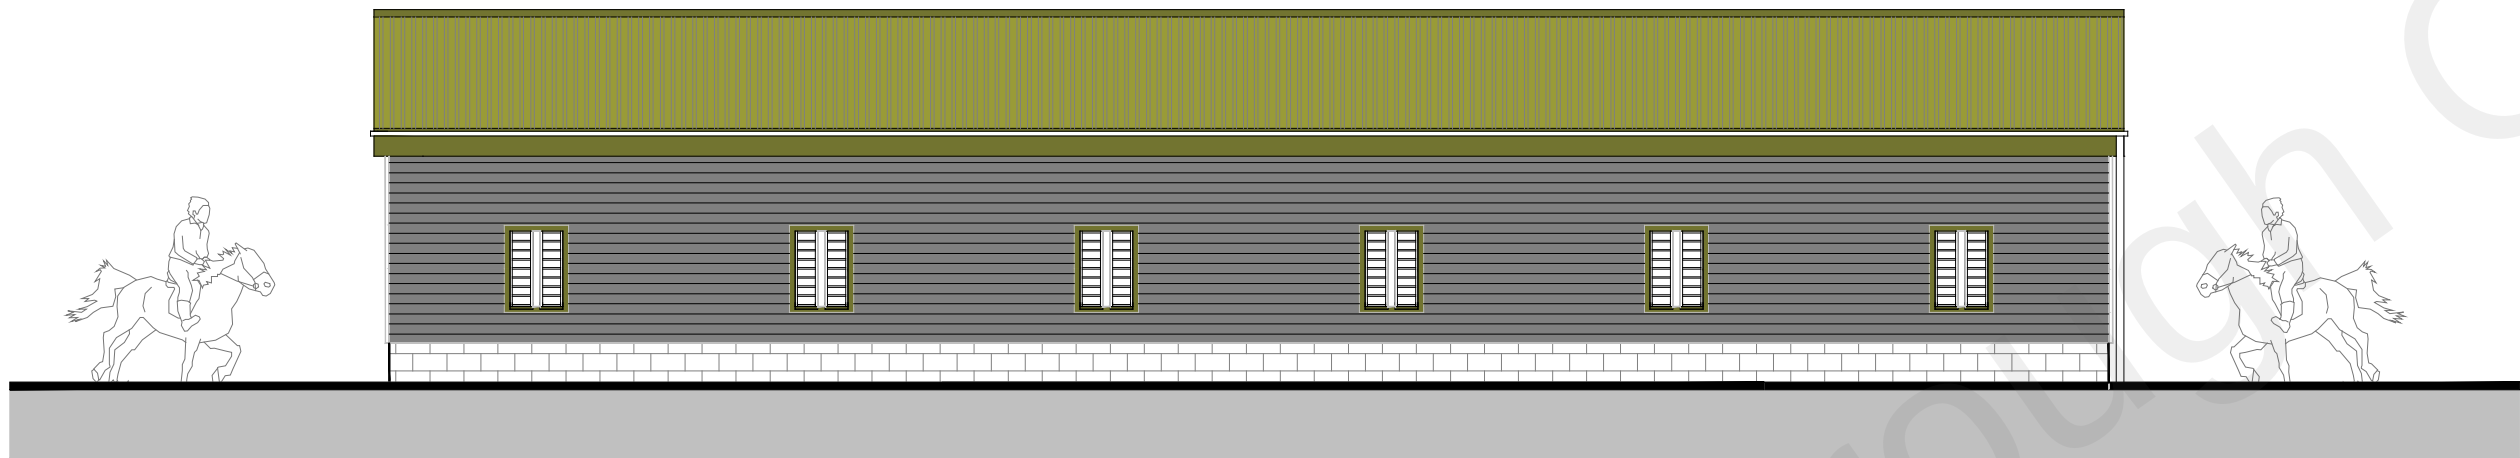


NORTH ELEVATION

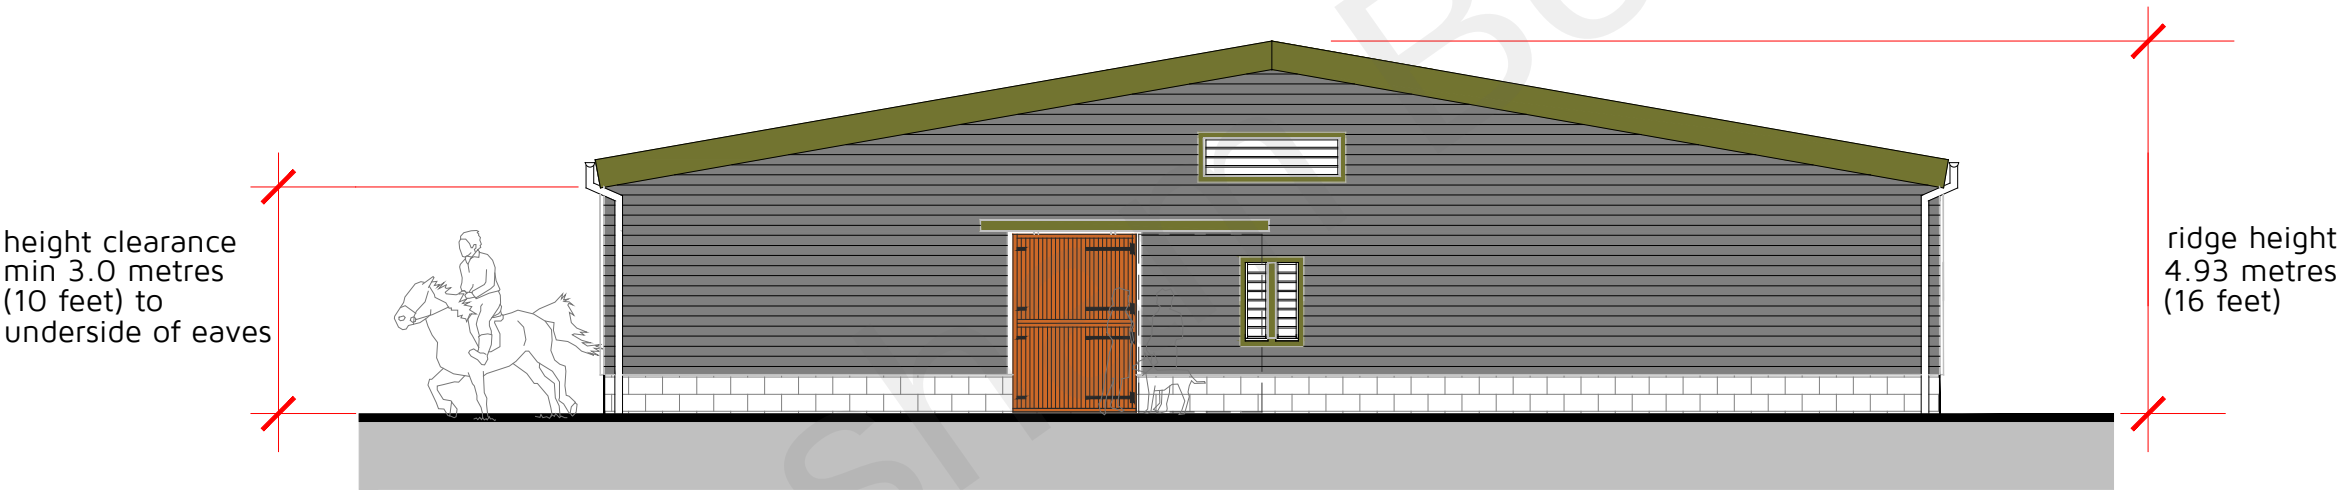

WEST ELEVATION



SOUTH ELEVATION

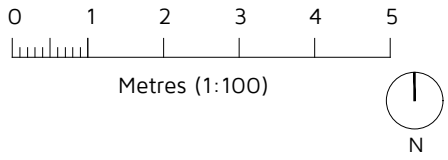

- Notes:
- Material Details:
- 1: 2.4m concrete plinth blocks (exposed externally to 0.5m high)
 - 2: Upvc Plastisol coated profile steel sheeting Moorland green or similar colour roofing sheets with darker green edge trim.
 - 3: Black profiled Upvc guttering and rainwater goods
 - 4: Dark stained sliding barn entrance doors with security roller shutter behind.
 - 5: Dark framed and slatted ventilation grills to loose boxes
 - 6: Black horizontal dark stained feather edge external boarding about main building face

A REVISED SCHEME 09/12/2022
Rev: Reason: Date:

Client:
MR C OAKES

Project:
STABLES AT HERON HILL, HERON HILL LANE,
MEOPHAM, GRAVESEND, KENT, DA13 ODU

Title:
PROPOSED STABLES BUILDING ELEVATIONS

Drawing No: Rev: Scale: Date:
DHA/15967/07 A 1:100 DEC 2022



Eclipse House, Eclipse Park, Sittingbourne Road
Maidstone, Kent, ME14 3EN
t: 01622 776226 f: 01622 776227
e: info@dhaplanning.co.uk w: www.dhaplanning.co.uk

No reproduction by any method of any part of this document
is permitted without the consent of the copyright holders.
Produced for Town and Country planning purposes only.
© Crown Copyright 2021. All rights reserved. Licence Number: 100031961

CAD Reference: DHA_15967_HERON HILL STABLES_PFS01 A2