





SITE MAP Scale 1 : 1 250

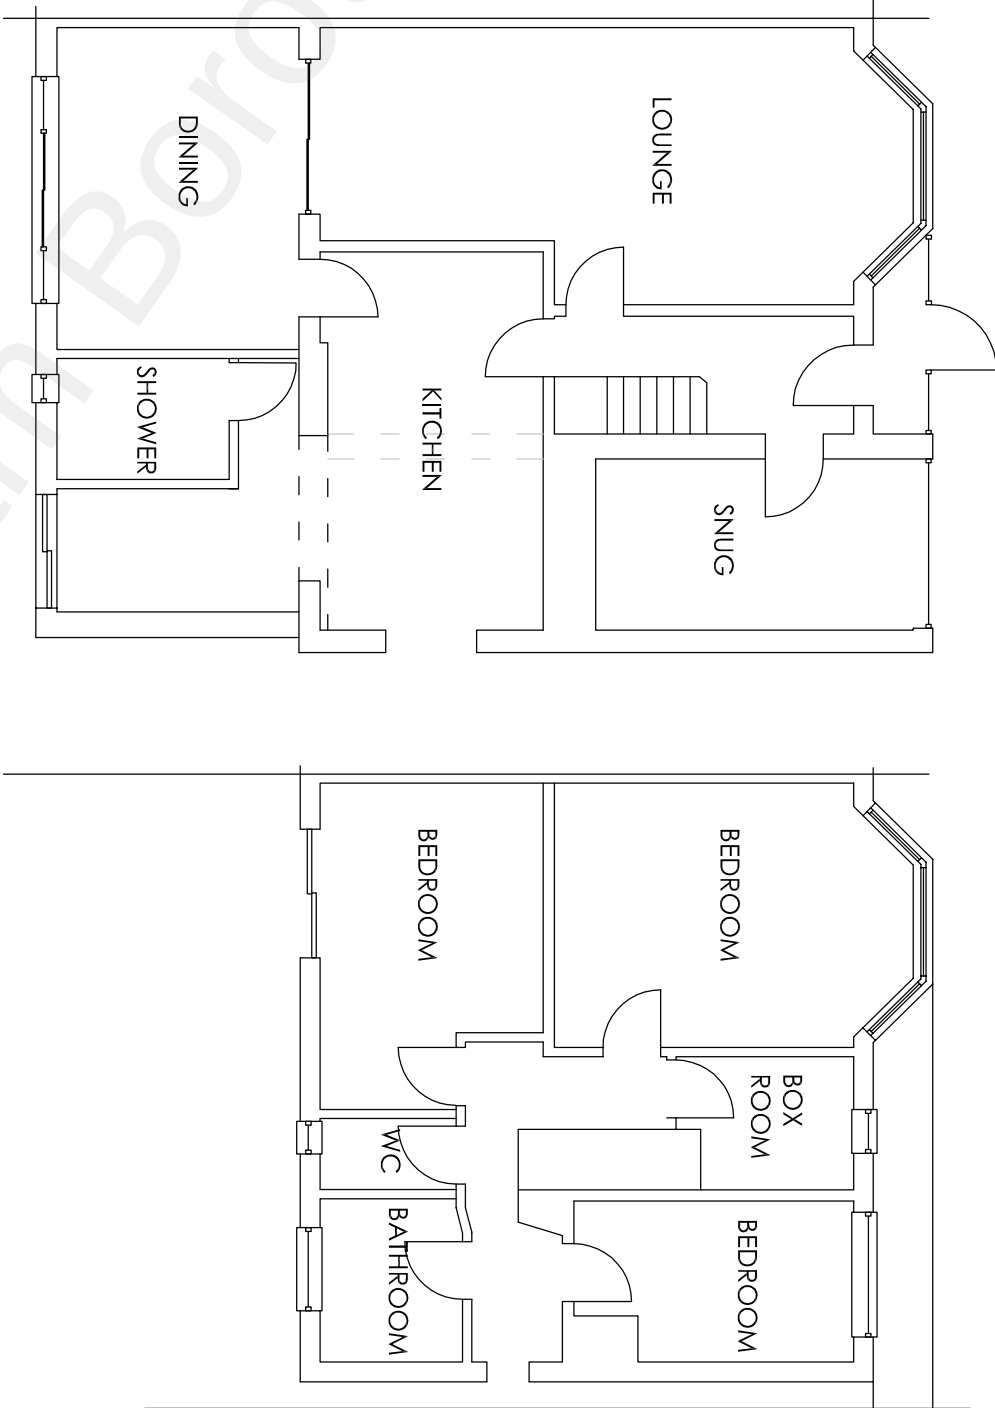

EXISTING GROUND FLOOR PLAN
Scale 1 : 1 00

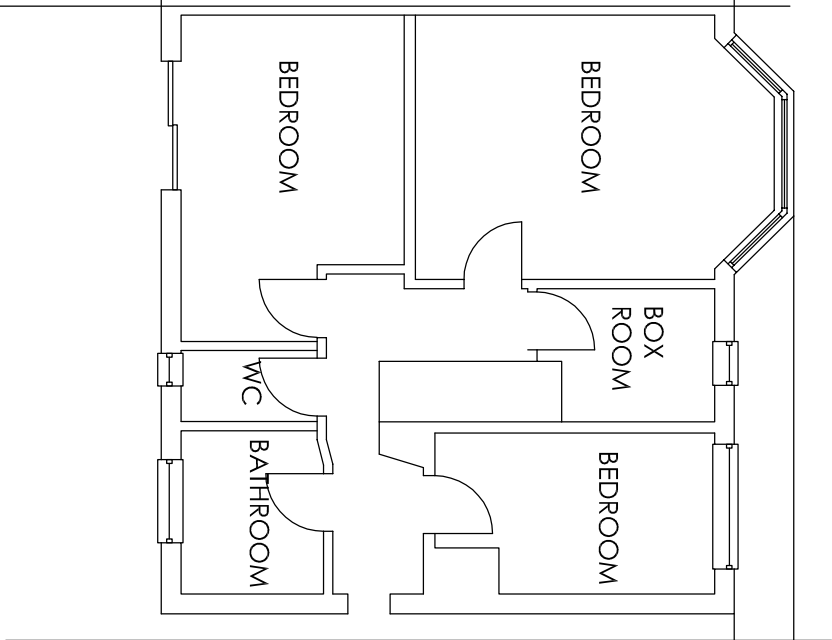

EXISTING FIRST FLOOR PLAN
Scale 1 : 1 00

Project		1 Valley Drive Gravesend Kent DA12 5RR		Convert Garage into Granny Annexe plus Store and Part First Floor Rear Extension	
Drawing Title		Site Map and Existing Floor Plans		Drawn HC Date May 2022 Scale 1:1250 1:100 Drawing No. I VD/A3/O 1	
Rev		Description		Date	