



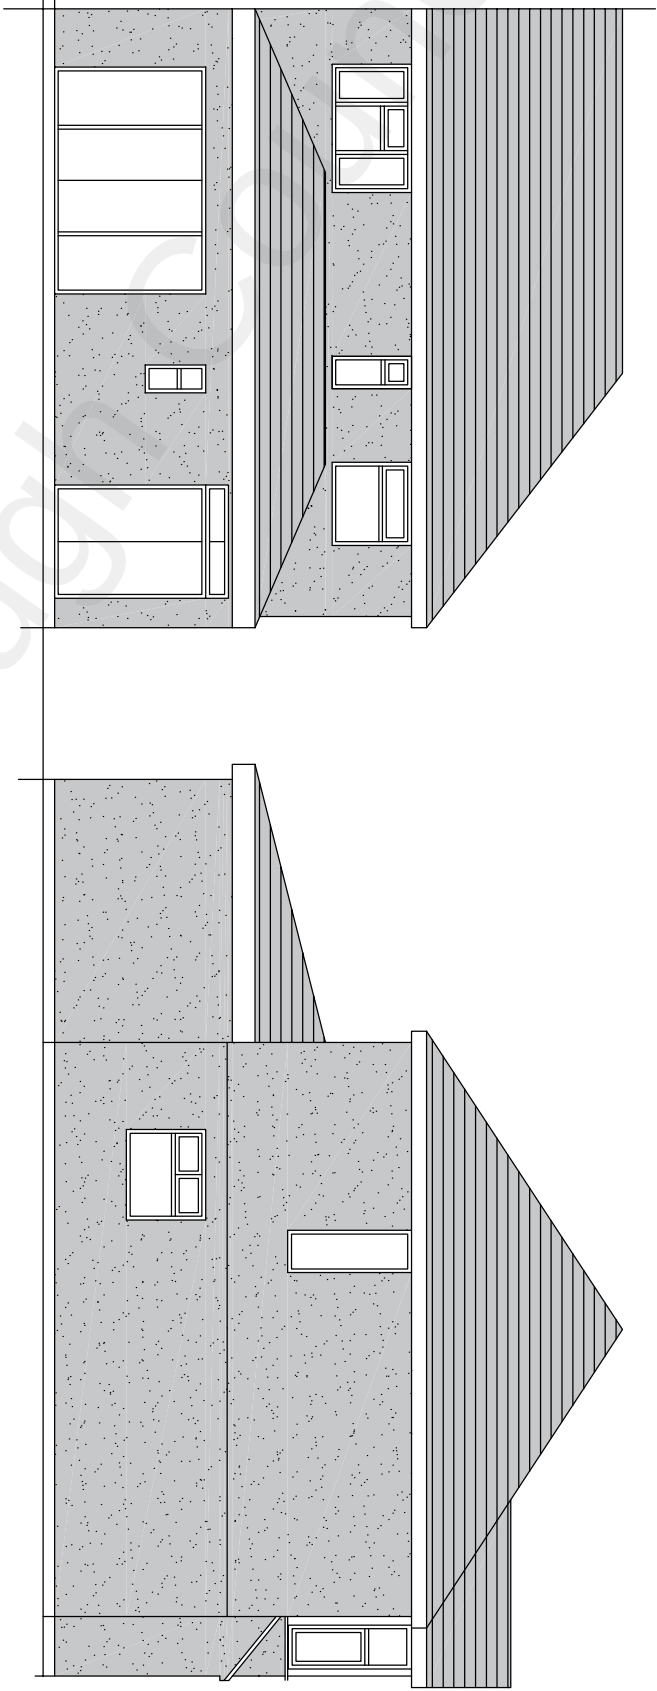

REAR ELEVATION

SIDE ELEVATION

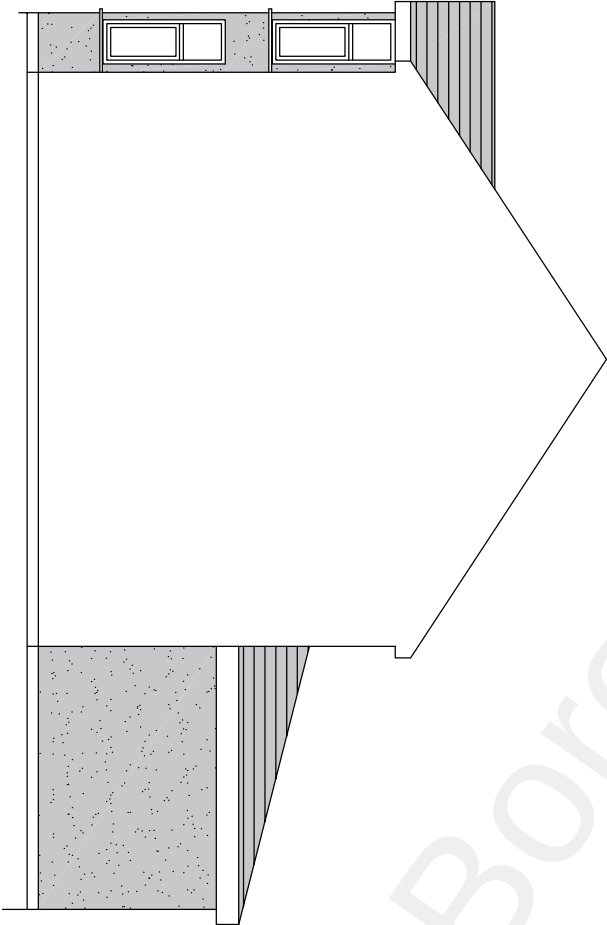

SIDE ELEVATION

Project		Drawing Title		Drawn		Date		Scale		Drawing No.	
I Valley Drive Gravesend Kent DA12 5RR		Existing Elevations		HC		May 2022		1:100		I VD/A3/O2	
Convert Garage into Granny Annexe plus Store and Part First Floor Rear Extension		Description		Rev		Date		Date		Date	

H Channa

Picaroons Maidstone Road Platt Kent TN15 8LB
Tel: 07828277909 E-mail: hbachanna@tiscali.co.uk