




New
obscure
window

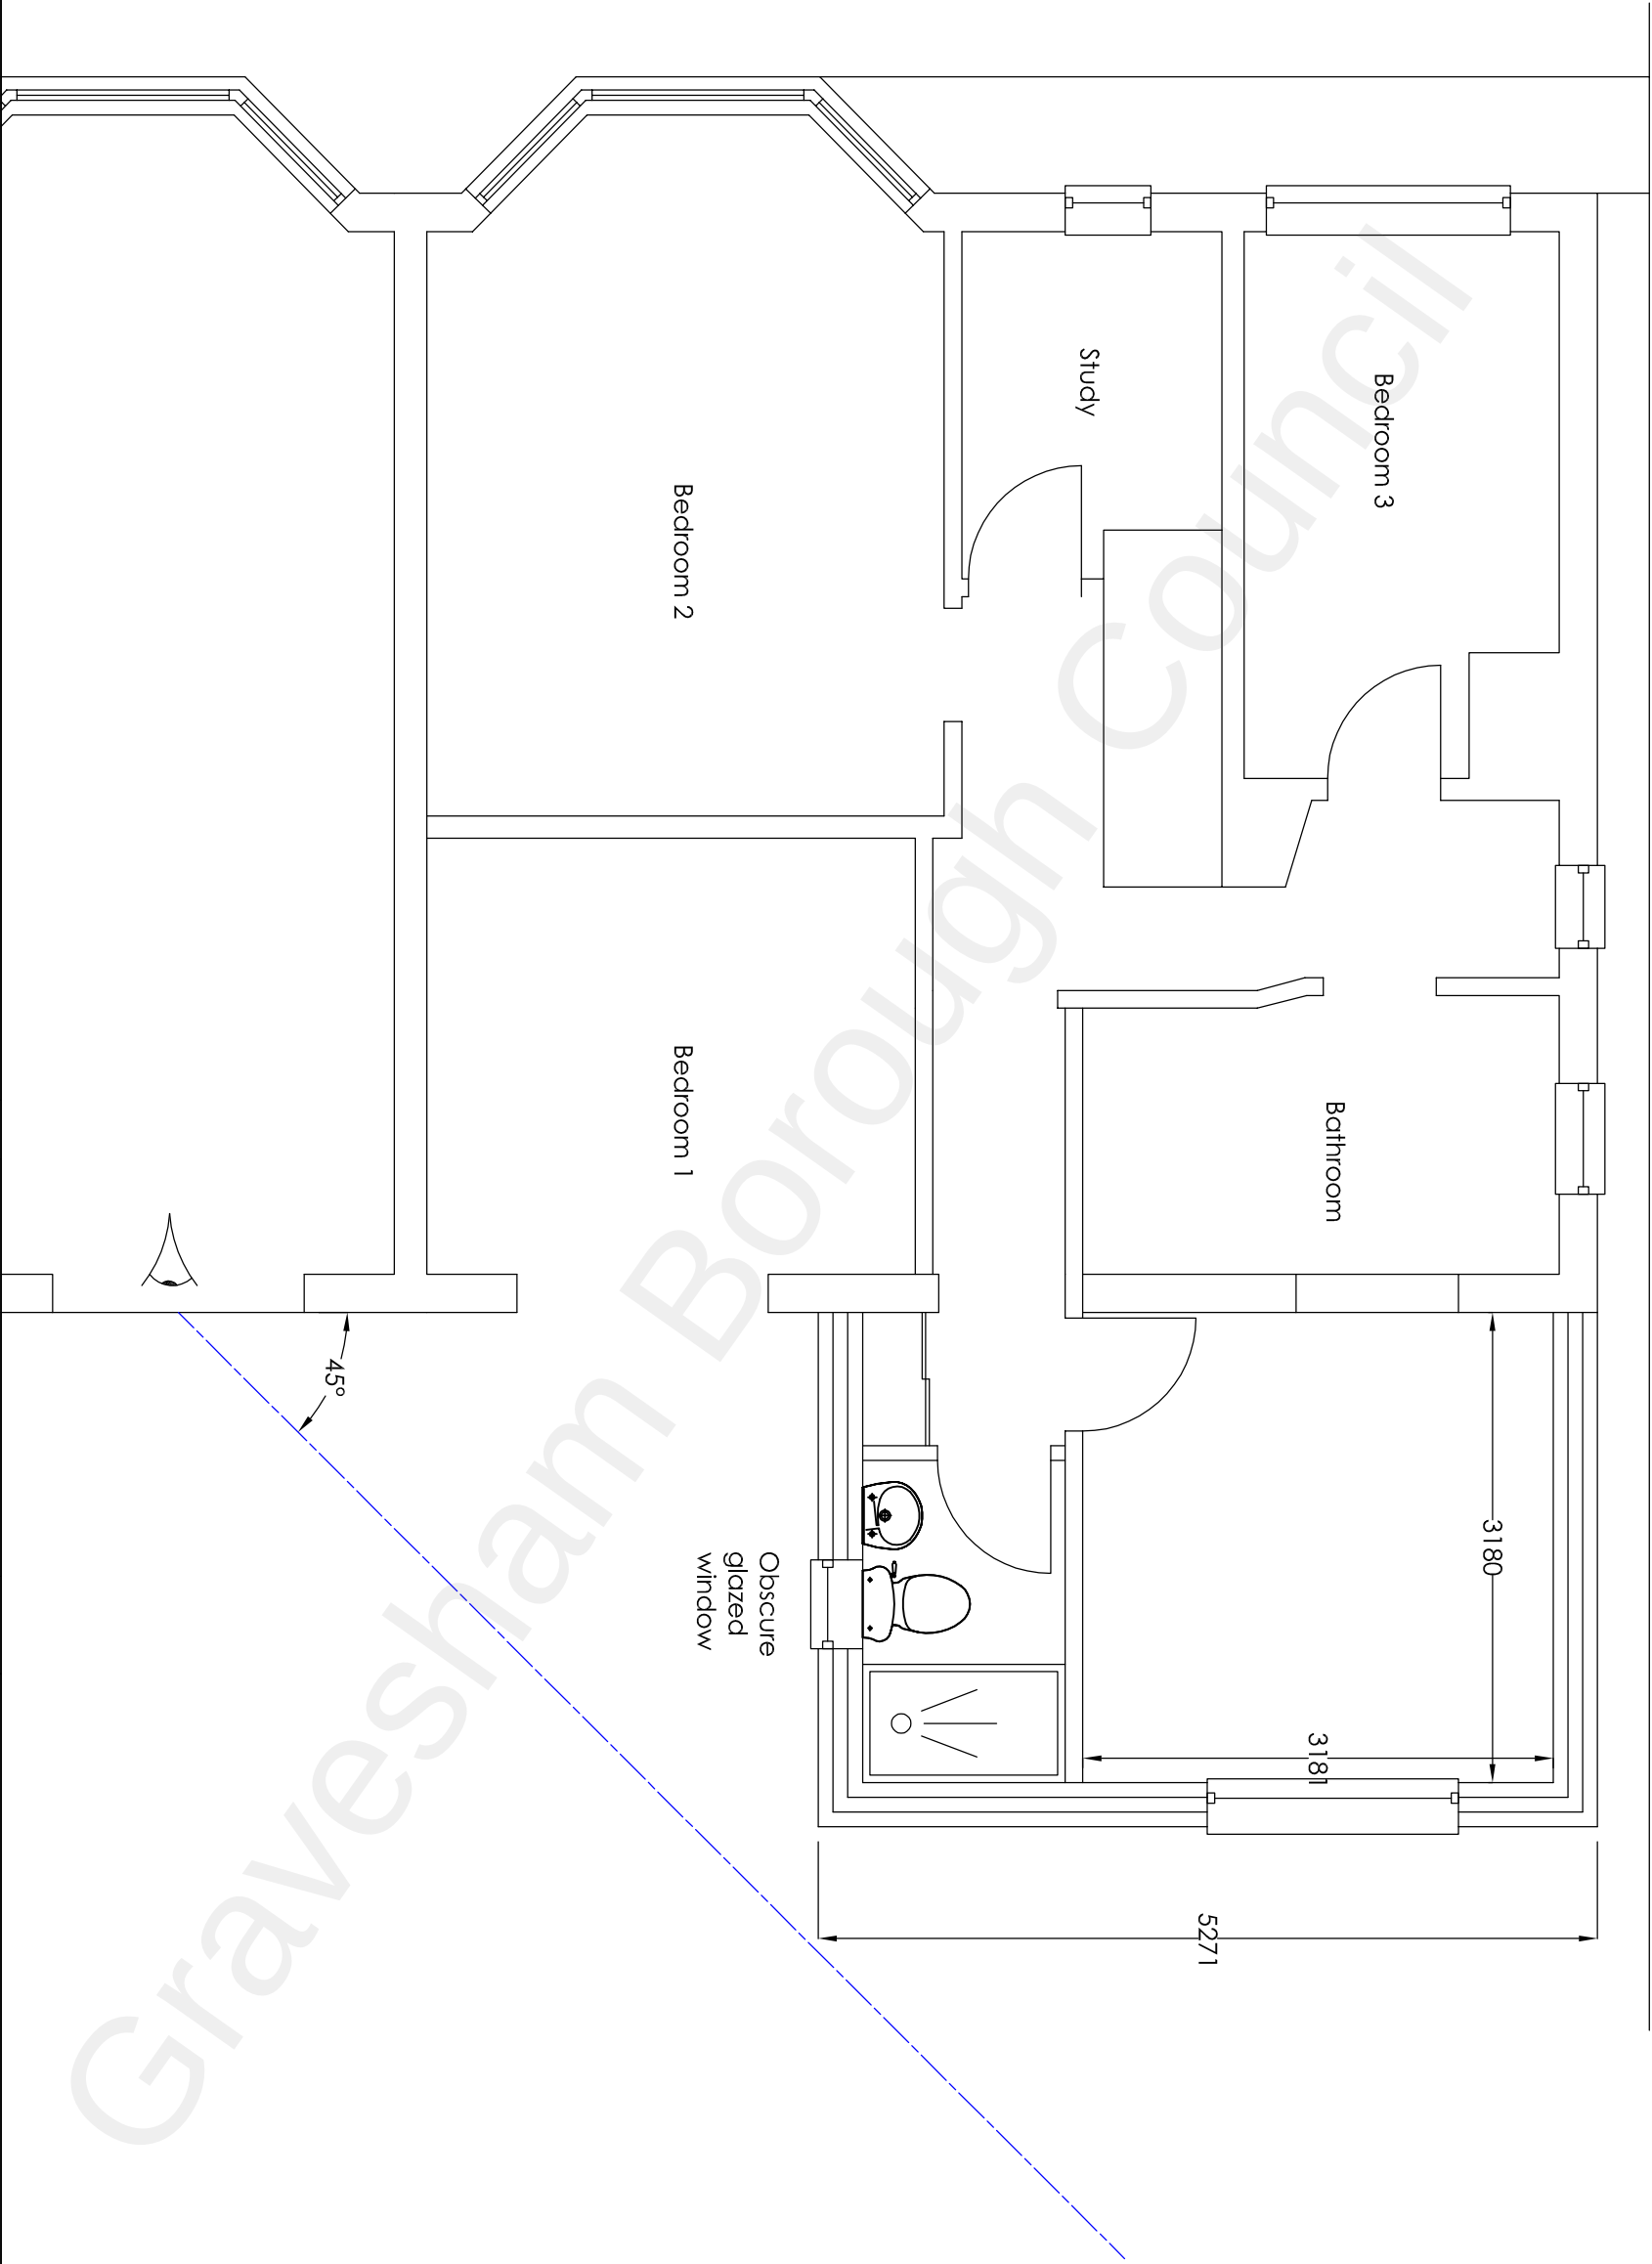

Project			H Channa		
1 Valley Drive Gravesend Kent DA12 5RR			Picaroons Maidstone Road Platt Kent TN15 8LB		
Convert Garage into Granny Annexe plus Store and Part First Floor Rear Extension			Tel: 07828277909 E-mail: hbechanna@tiscali.co.uk		
Drawing Title		Rev	Drawn	Date	Scale
Proposed First Floor Plan			HC	May 2022	1:50
		Description	Date		Drawing No.
					I V D/A3/O3