



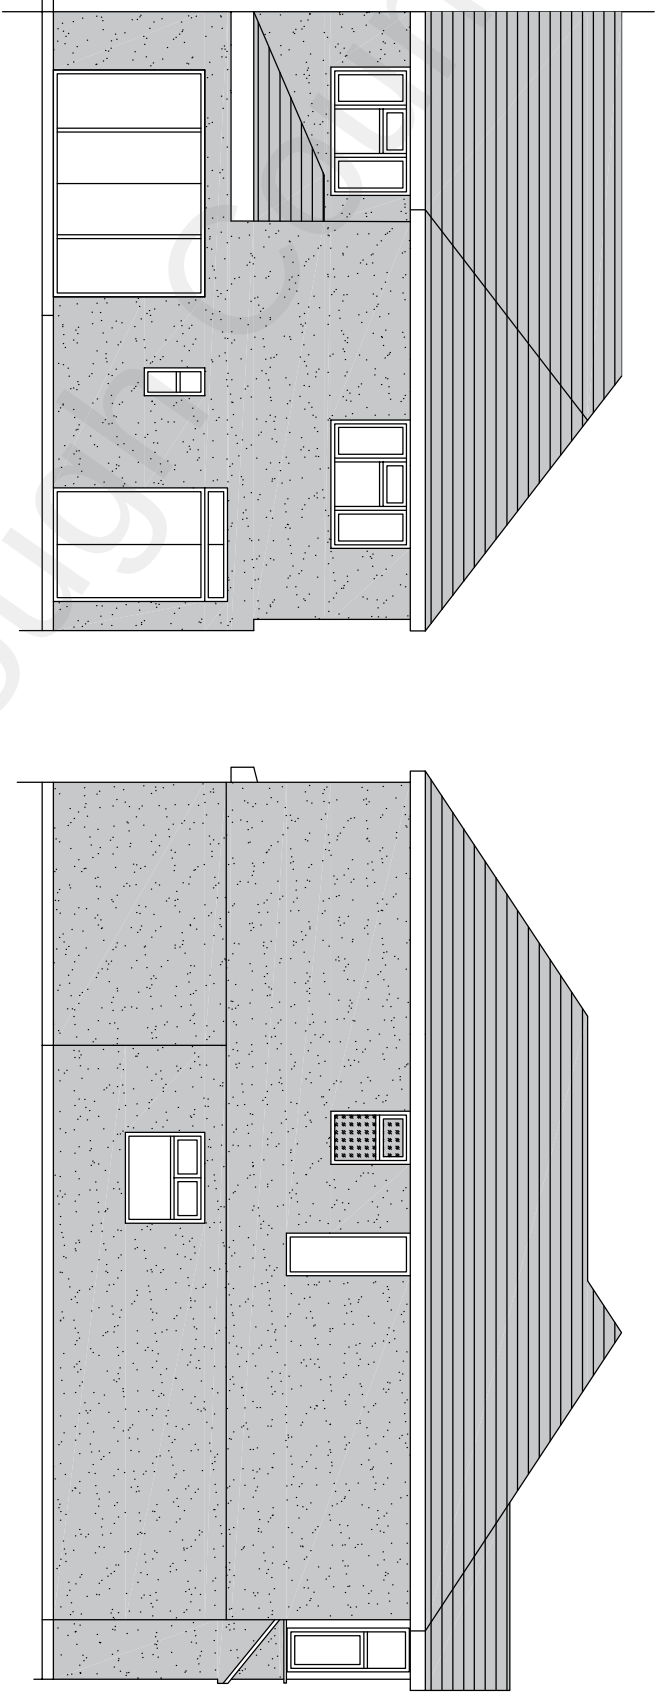

Rear Elevation

Side Elevation

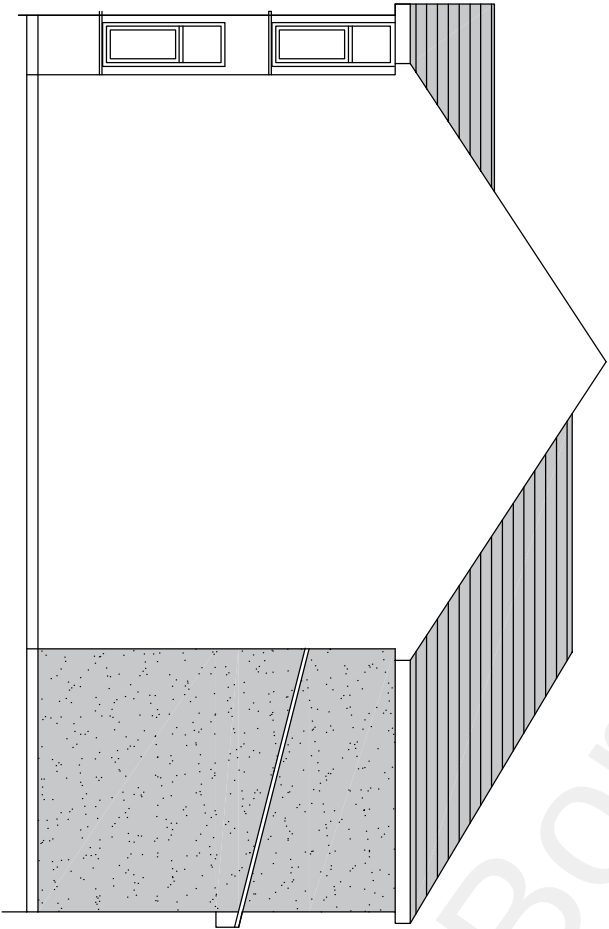

Side Elevation

|                     |  |                                                                                  |          |   |             |
|---------------------|--|----------------------------------------------------------------------------------|----------|---|-------------|
| Project             |  | I Valley Drive Gravesend Kent DA12 5RR                                           |          | <div>H Channa</div> <div>Picaroons Maidstone Road Platt Kent TN15 8LB</div> <div>Tel: 07828277909 E-mail: hbchanna@tiscali.co.uk</div> |             |
| Drawing Title       |  | Convert Garage into Granny Annexe plus Store and Part First Floor Rear Extension |          |   |             |
| Proposed Elevations |  | Rev                                                                              |          | Date   |             |
|                     |  |                                                                                  |          |   |             |
|                     |  | Drawn                                                                            | Date     | Scale   | Drawing No. |
|                     |  | HC                                                                               | May 2022 | 1:100   | 1 VD/A3/O4  |