

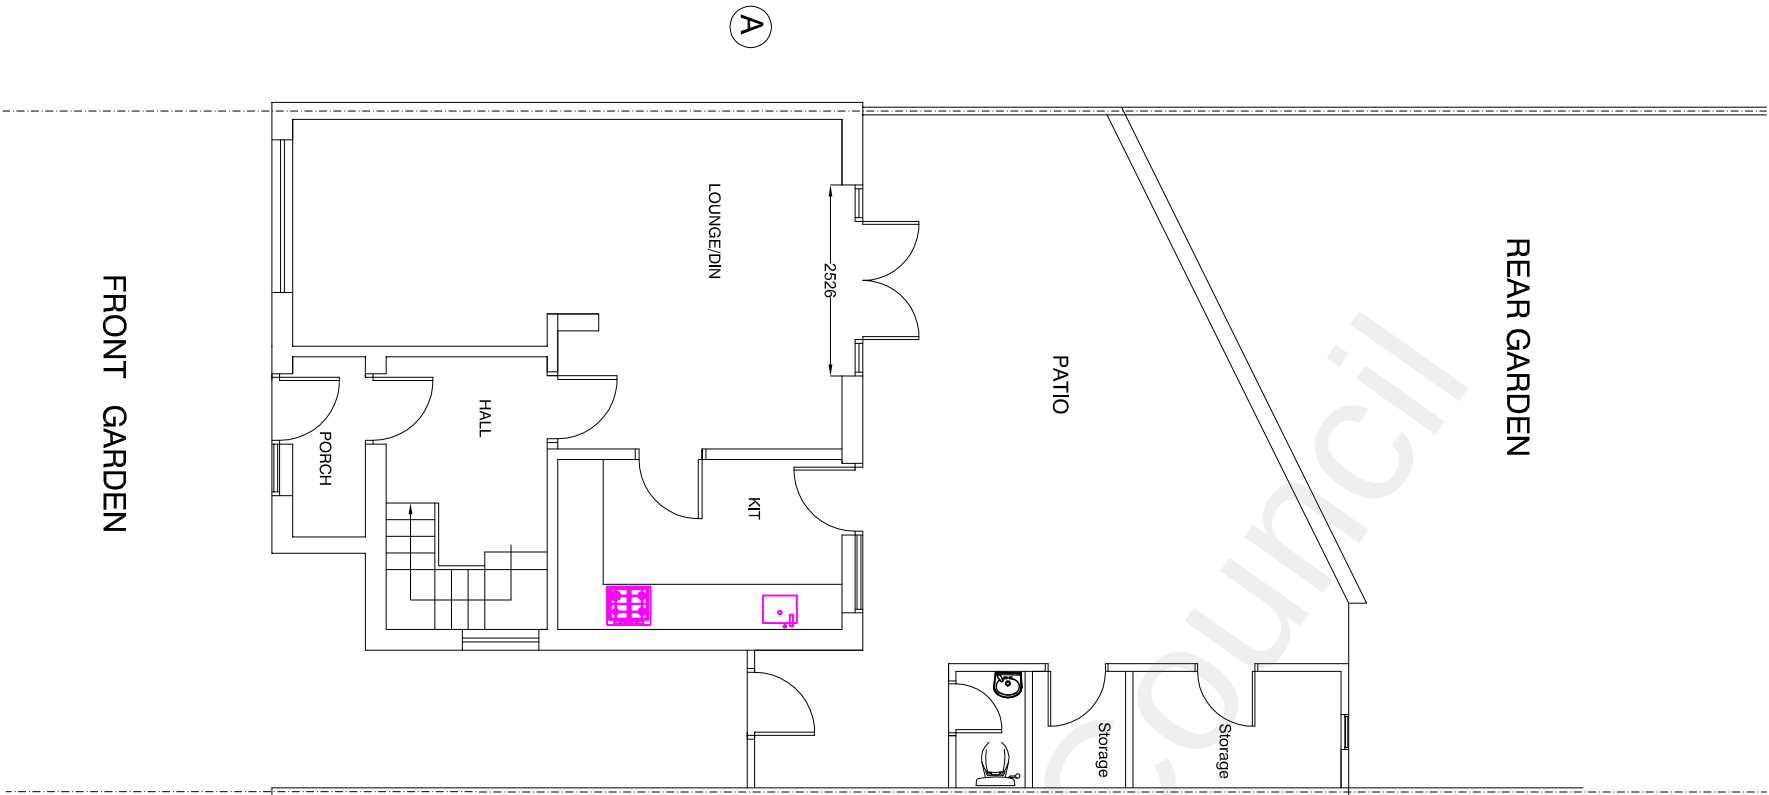


 

EXISTING GROUND FLOOR PLAN

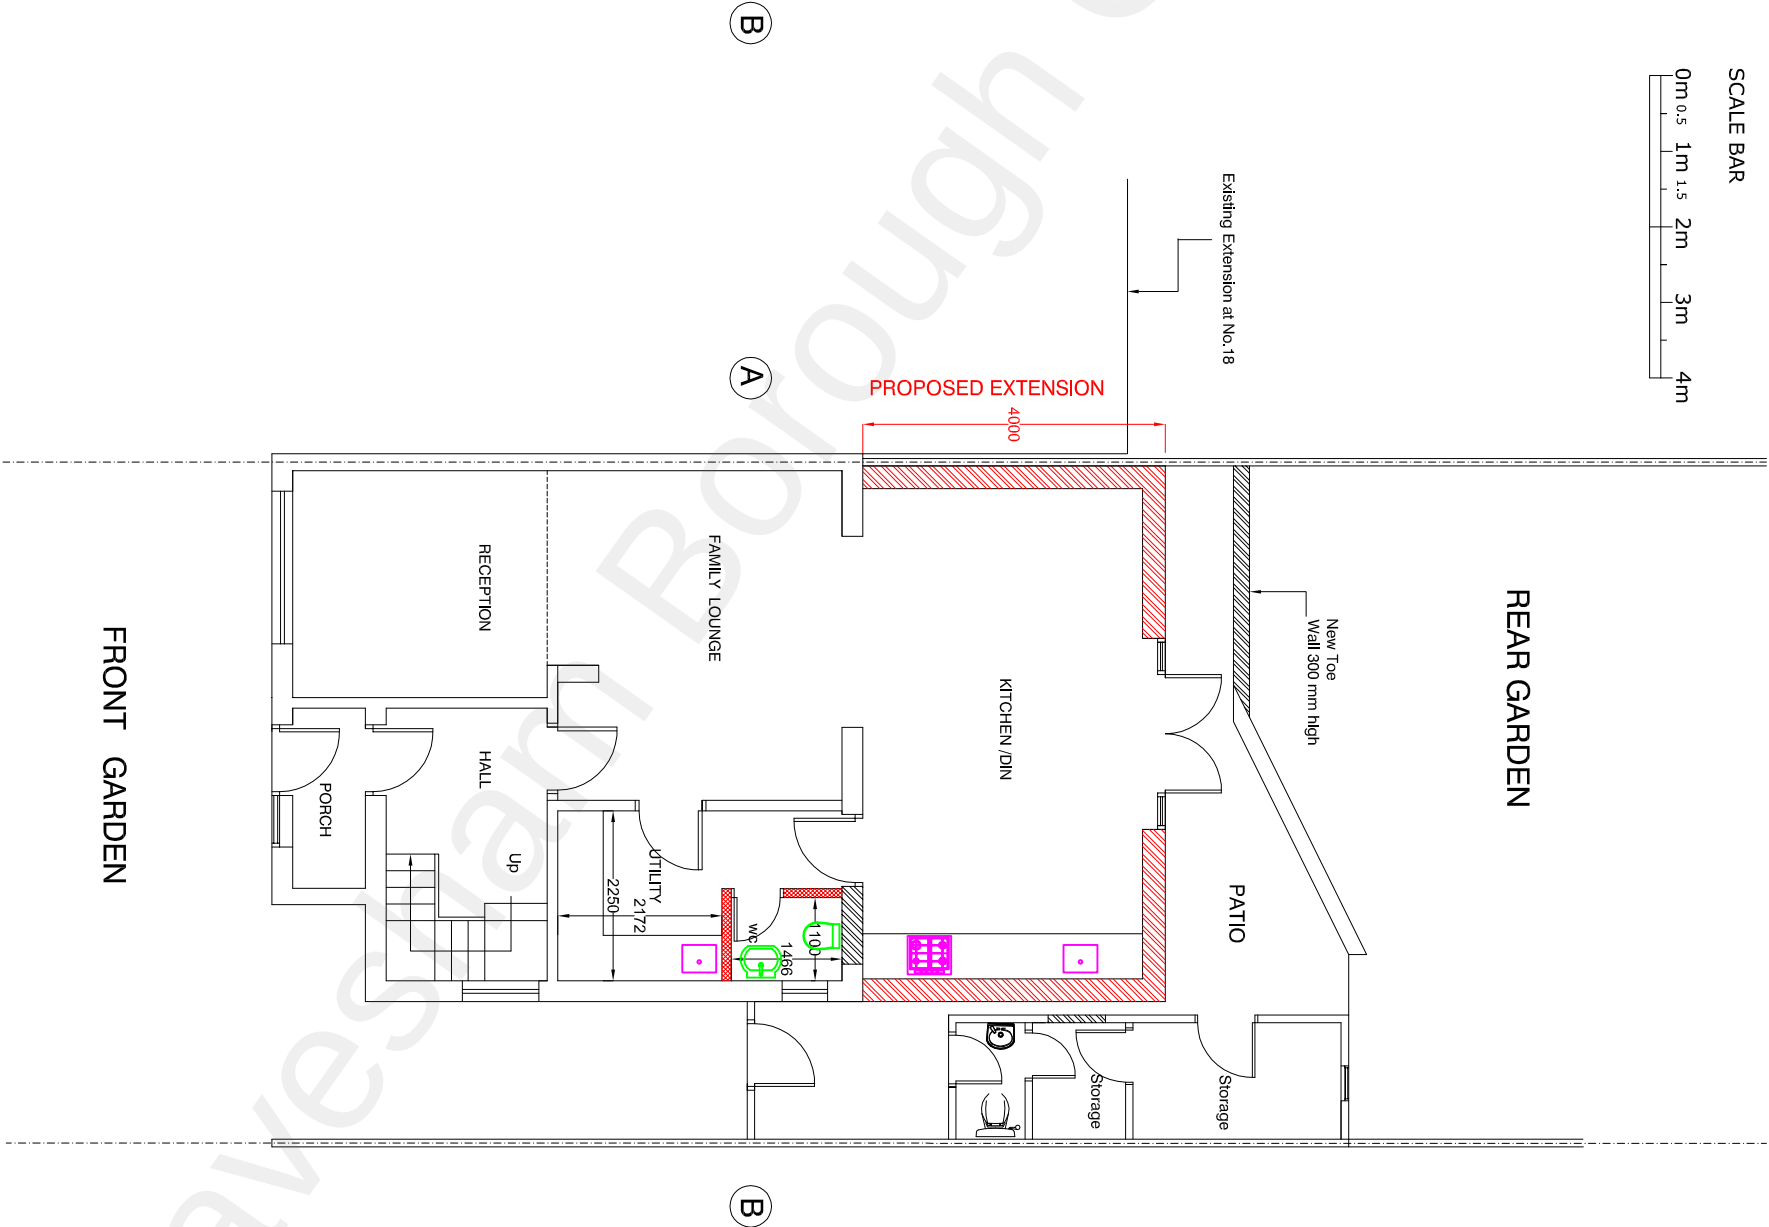

PROPOSED GROUND FLOOR  
PLAN

|   |  |                                                            |  |   |  |                                                          |  |                                  |                           |
|---|--|------------------------------------------------------------|--|---|--|----------------------------------------------------------|--|----------------------------------|---------------------------|
|  <p>Suite -104 ,<br/>344-348 , High Road, Ilford<br/>Essex, IG11QP<br/>Tel:07476894406<br/>Email:futurevisions27@gmail.com</p> |  | <b>CLIENT</b><br>Mrs. Manpreet Kaur<br>Mr .Manjinder Singh |  | <b>JOB TITLE</b><br>Proposal for pitched roof rear extension , to<br>include Internal Changes<br>Site at 16- Gtveas Road, Gravesend , DA117JG |  | <b>DRAWING TITLE</b><br>EXISTING PLANS<br>PROPOSED PLANS |  | <b>SCALE</b><br>1-100@A3         | <b>DATE</b><br>17-10-2021 |
|   |  |                                                            |  |   |  |                                                          |  | <b>DRAWING NO.</b><br>FV-2021-01 | <b>REVISION</b>           |