

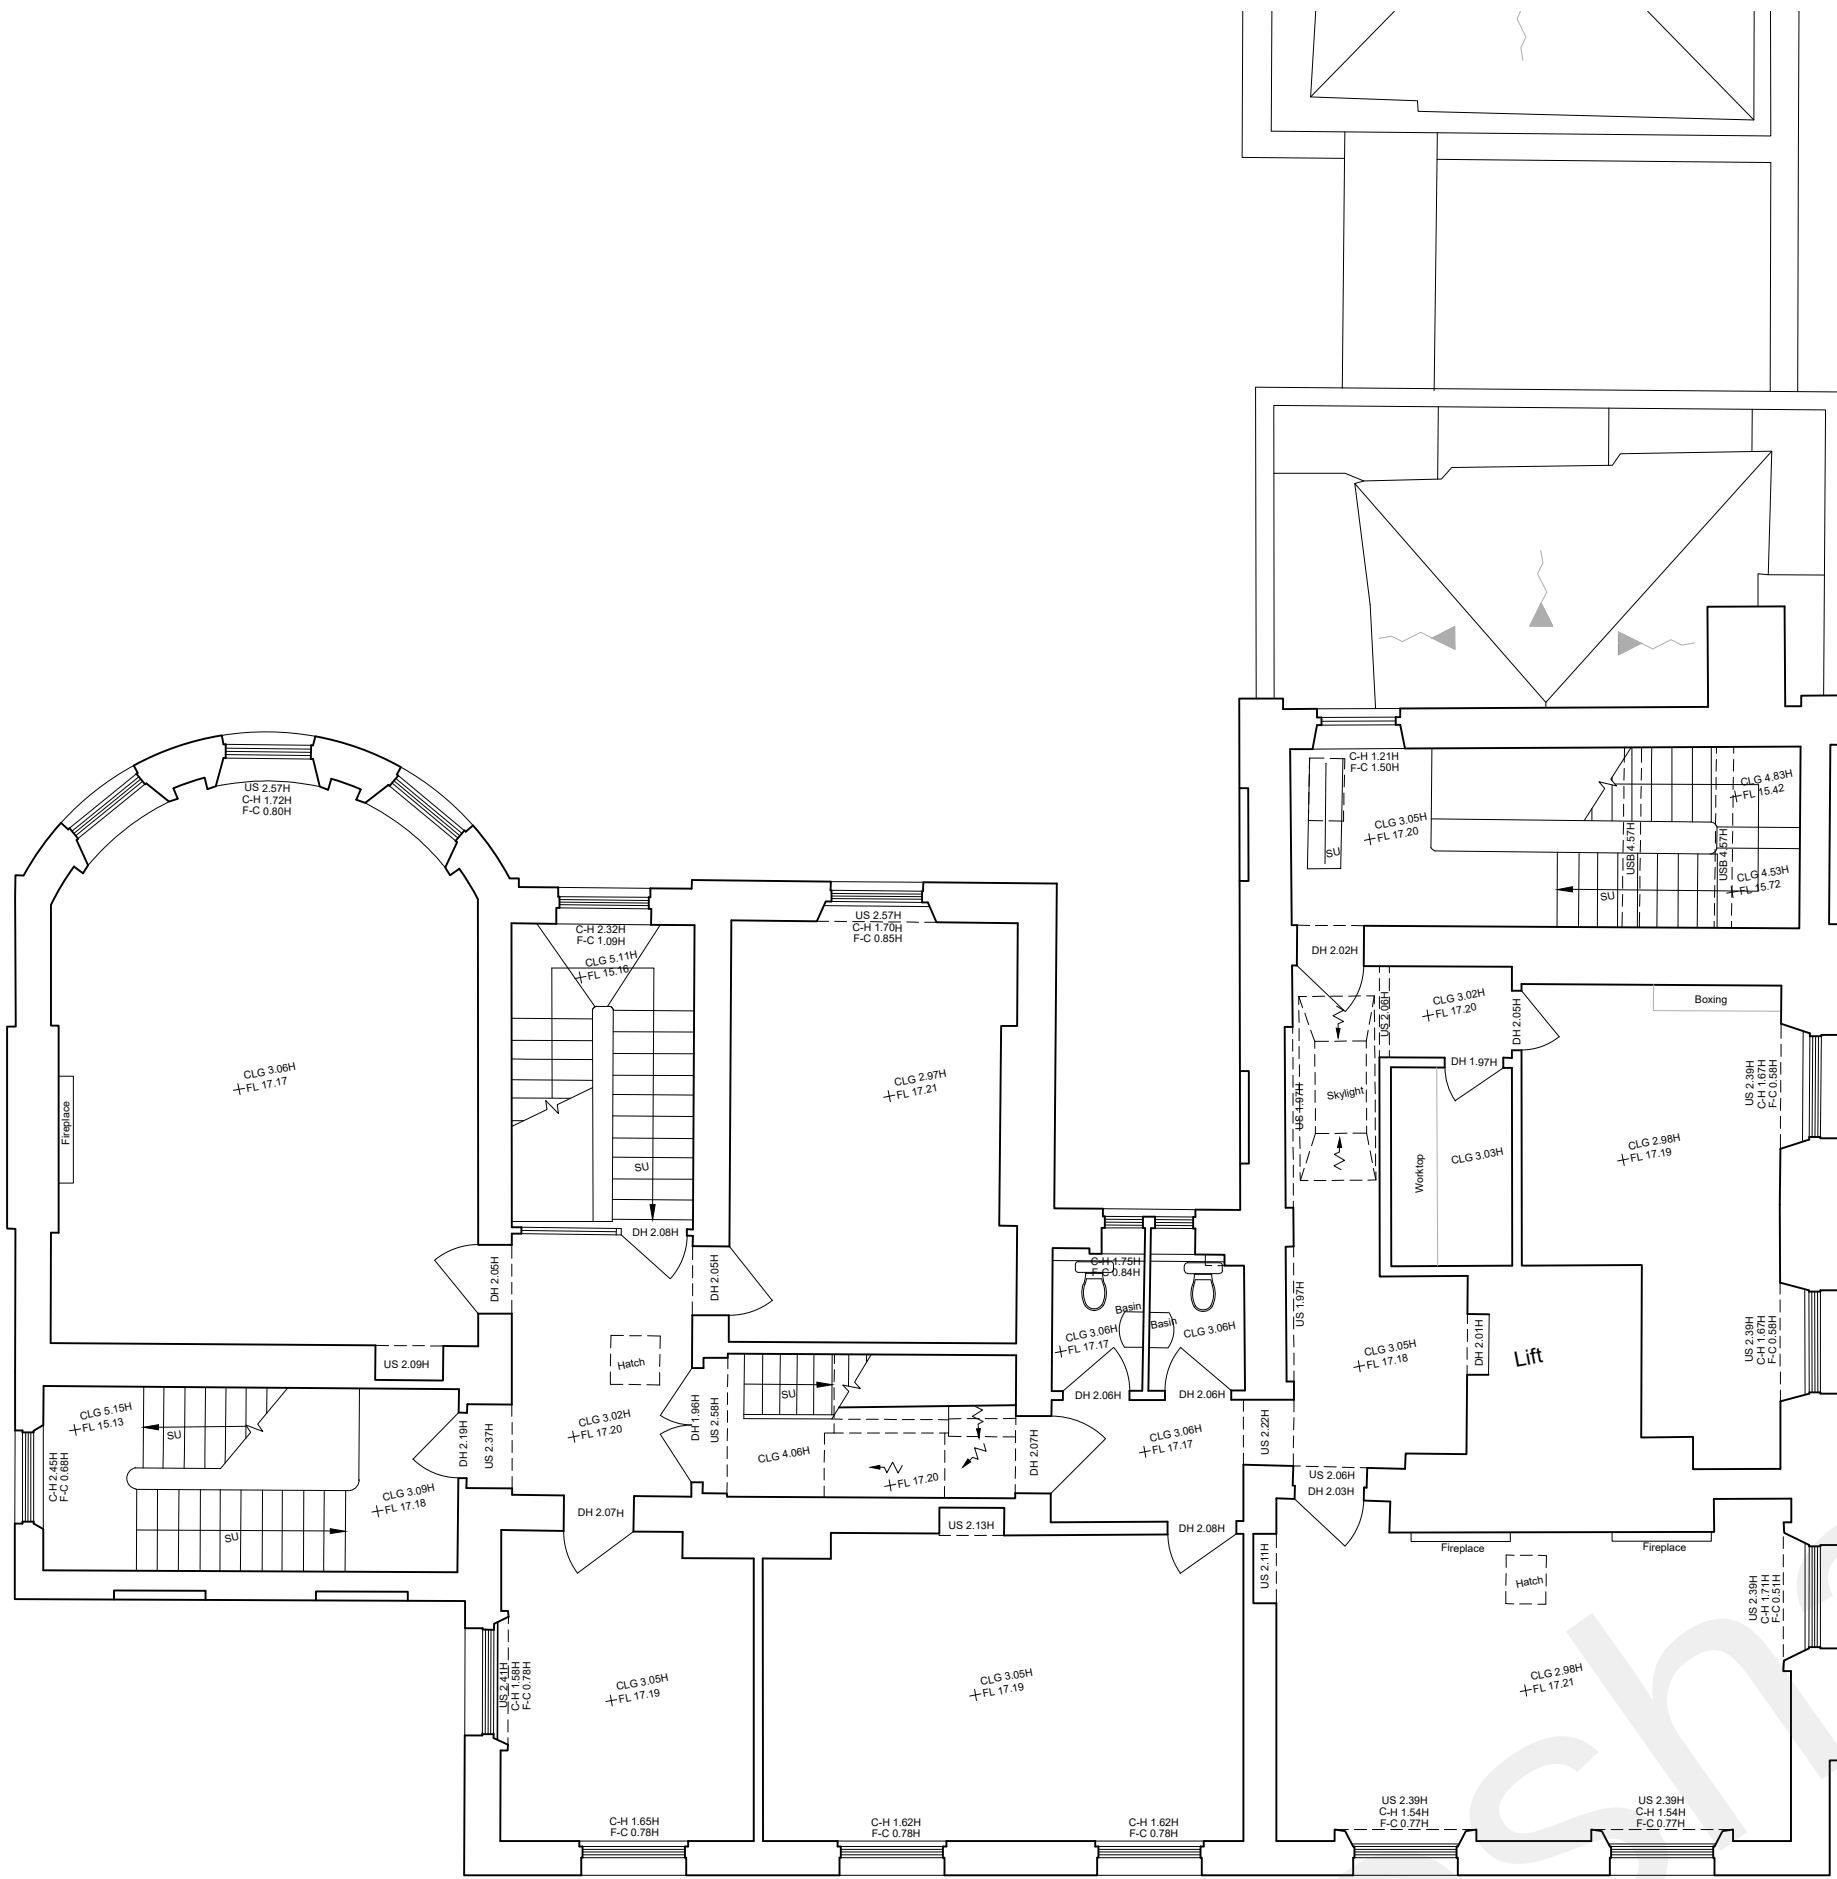


DO NOT SCALE FROM THIS DRAWING
ALL DIMENSIONS TO BE VERIFIED BY THE CONTRACTOR ON SITE


1:100 2 4 6 8 10m

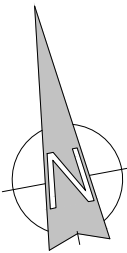

Second floor plan

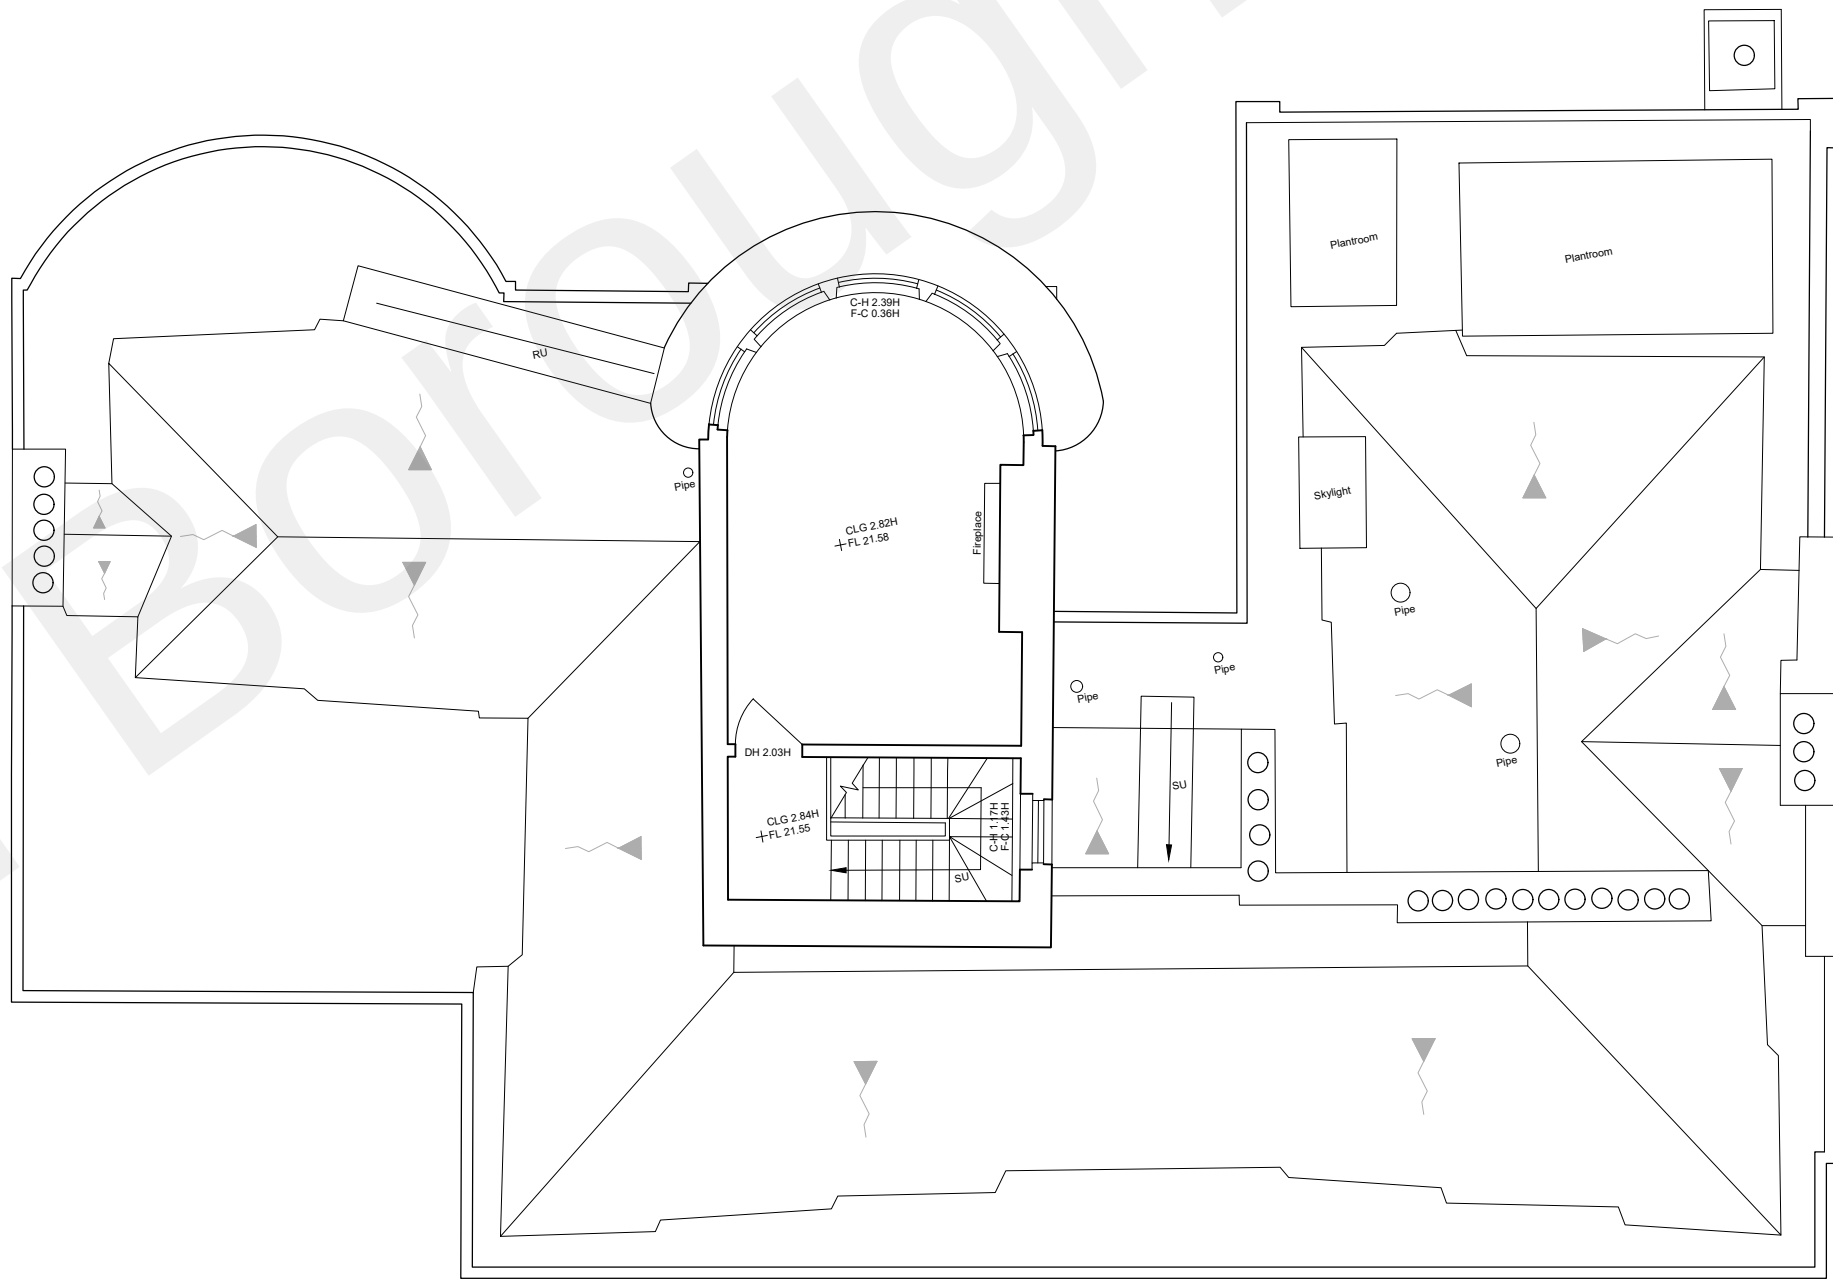

Third Floor / Roof plan

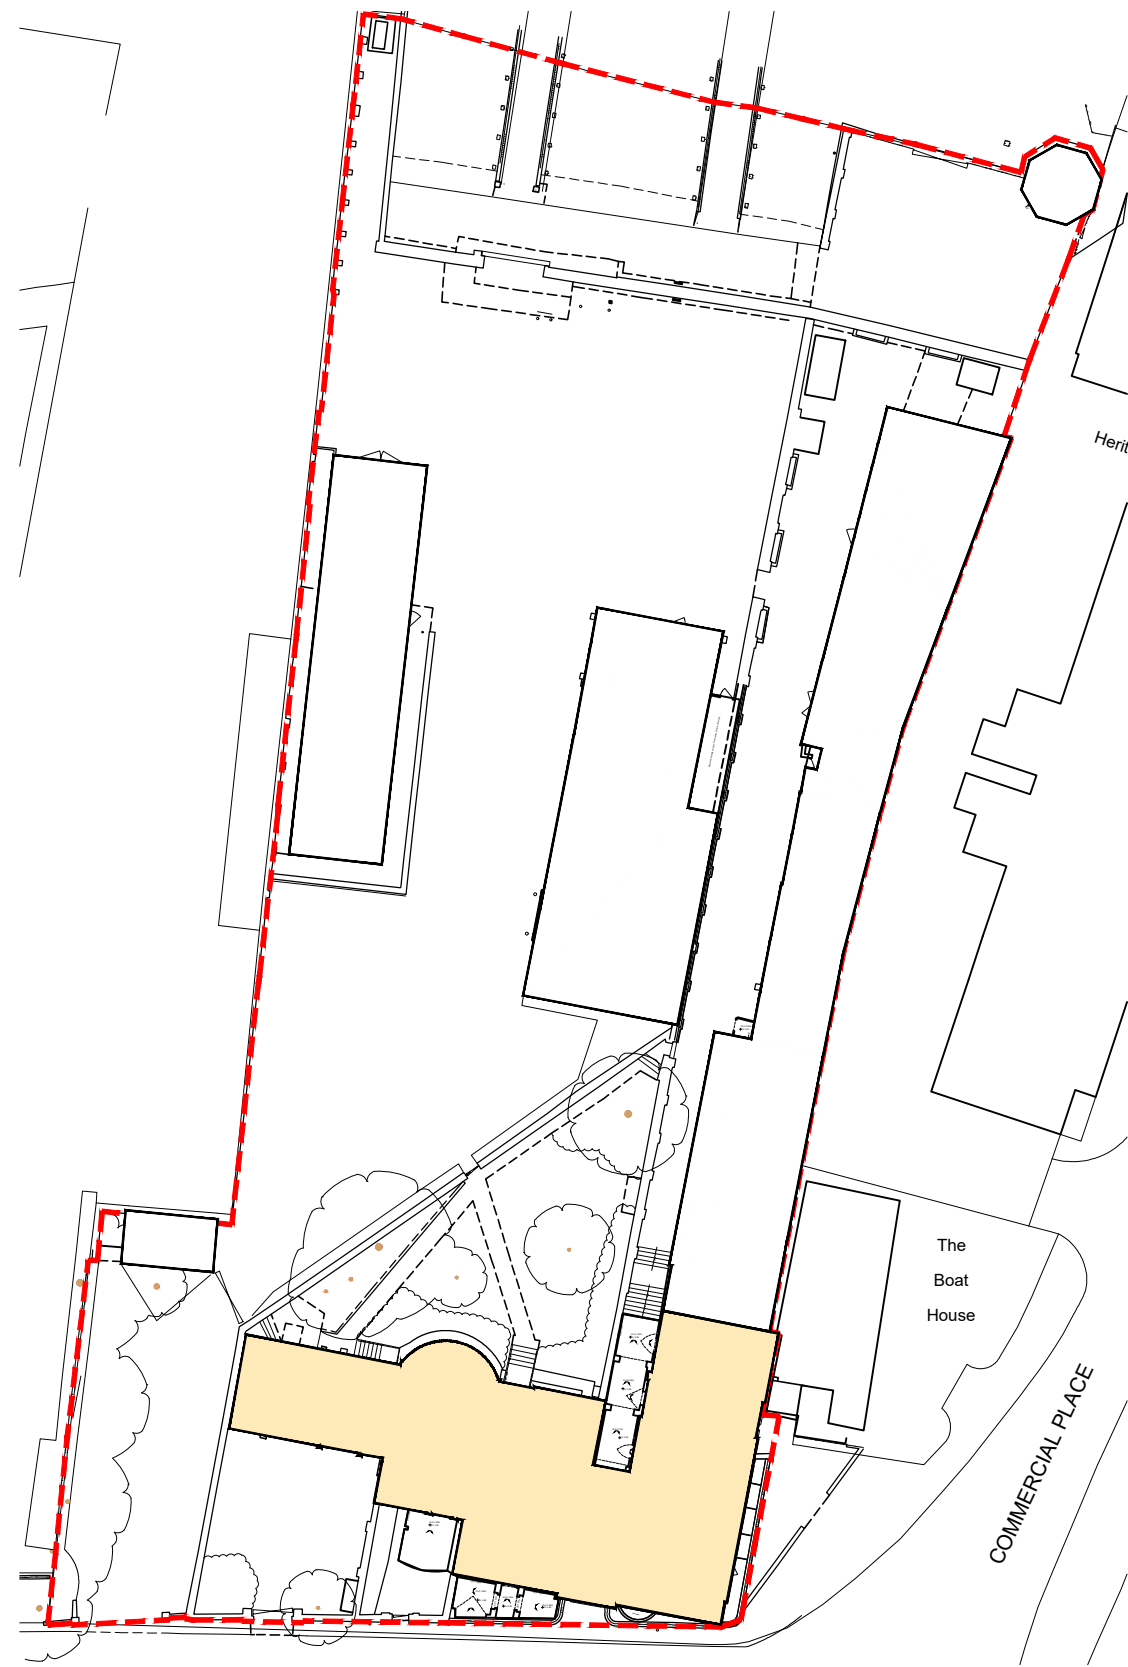

Key plan

REV	DESCRIPTION	DATE	BY	CHKD
-----	-------------	------	----	------

**TURNER
JACKSON+DAY**
ASSOCIATES

Radio House
Thanet Way, Whitstable
Kent CT5 3QX
t: 01227 261453
e: enquiries@tjda.co.uk
www.turnerjacksonday.co.uk

client details
Mile Property Group Ltd

project details
Custom House
The Terrace, Gravesend, DA12 2DE

drawing title
Custom House Main Building 2 of 2
Existing Plans

date scale drawn by checked by
Feb'21 1:100@A1 NS

project no.	drawing no.	revision
1735	006	