




Front elevation



Right flank elevation

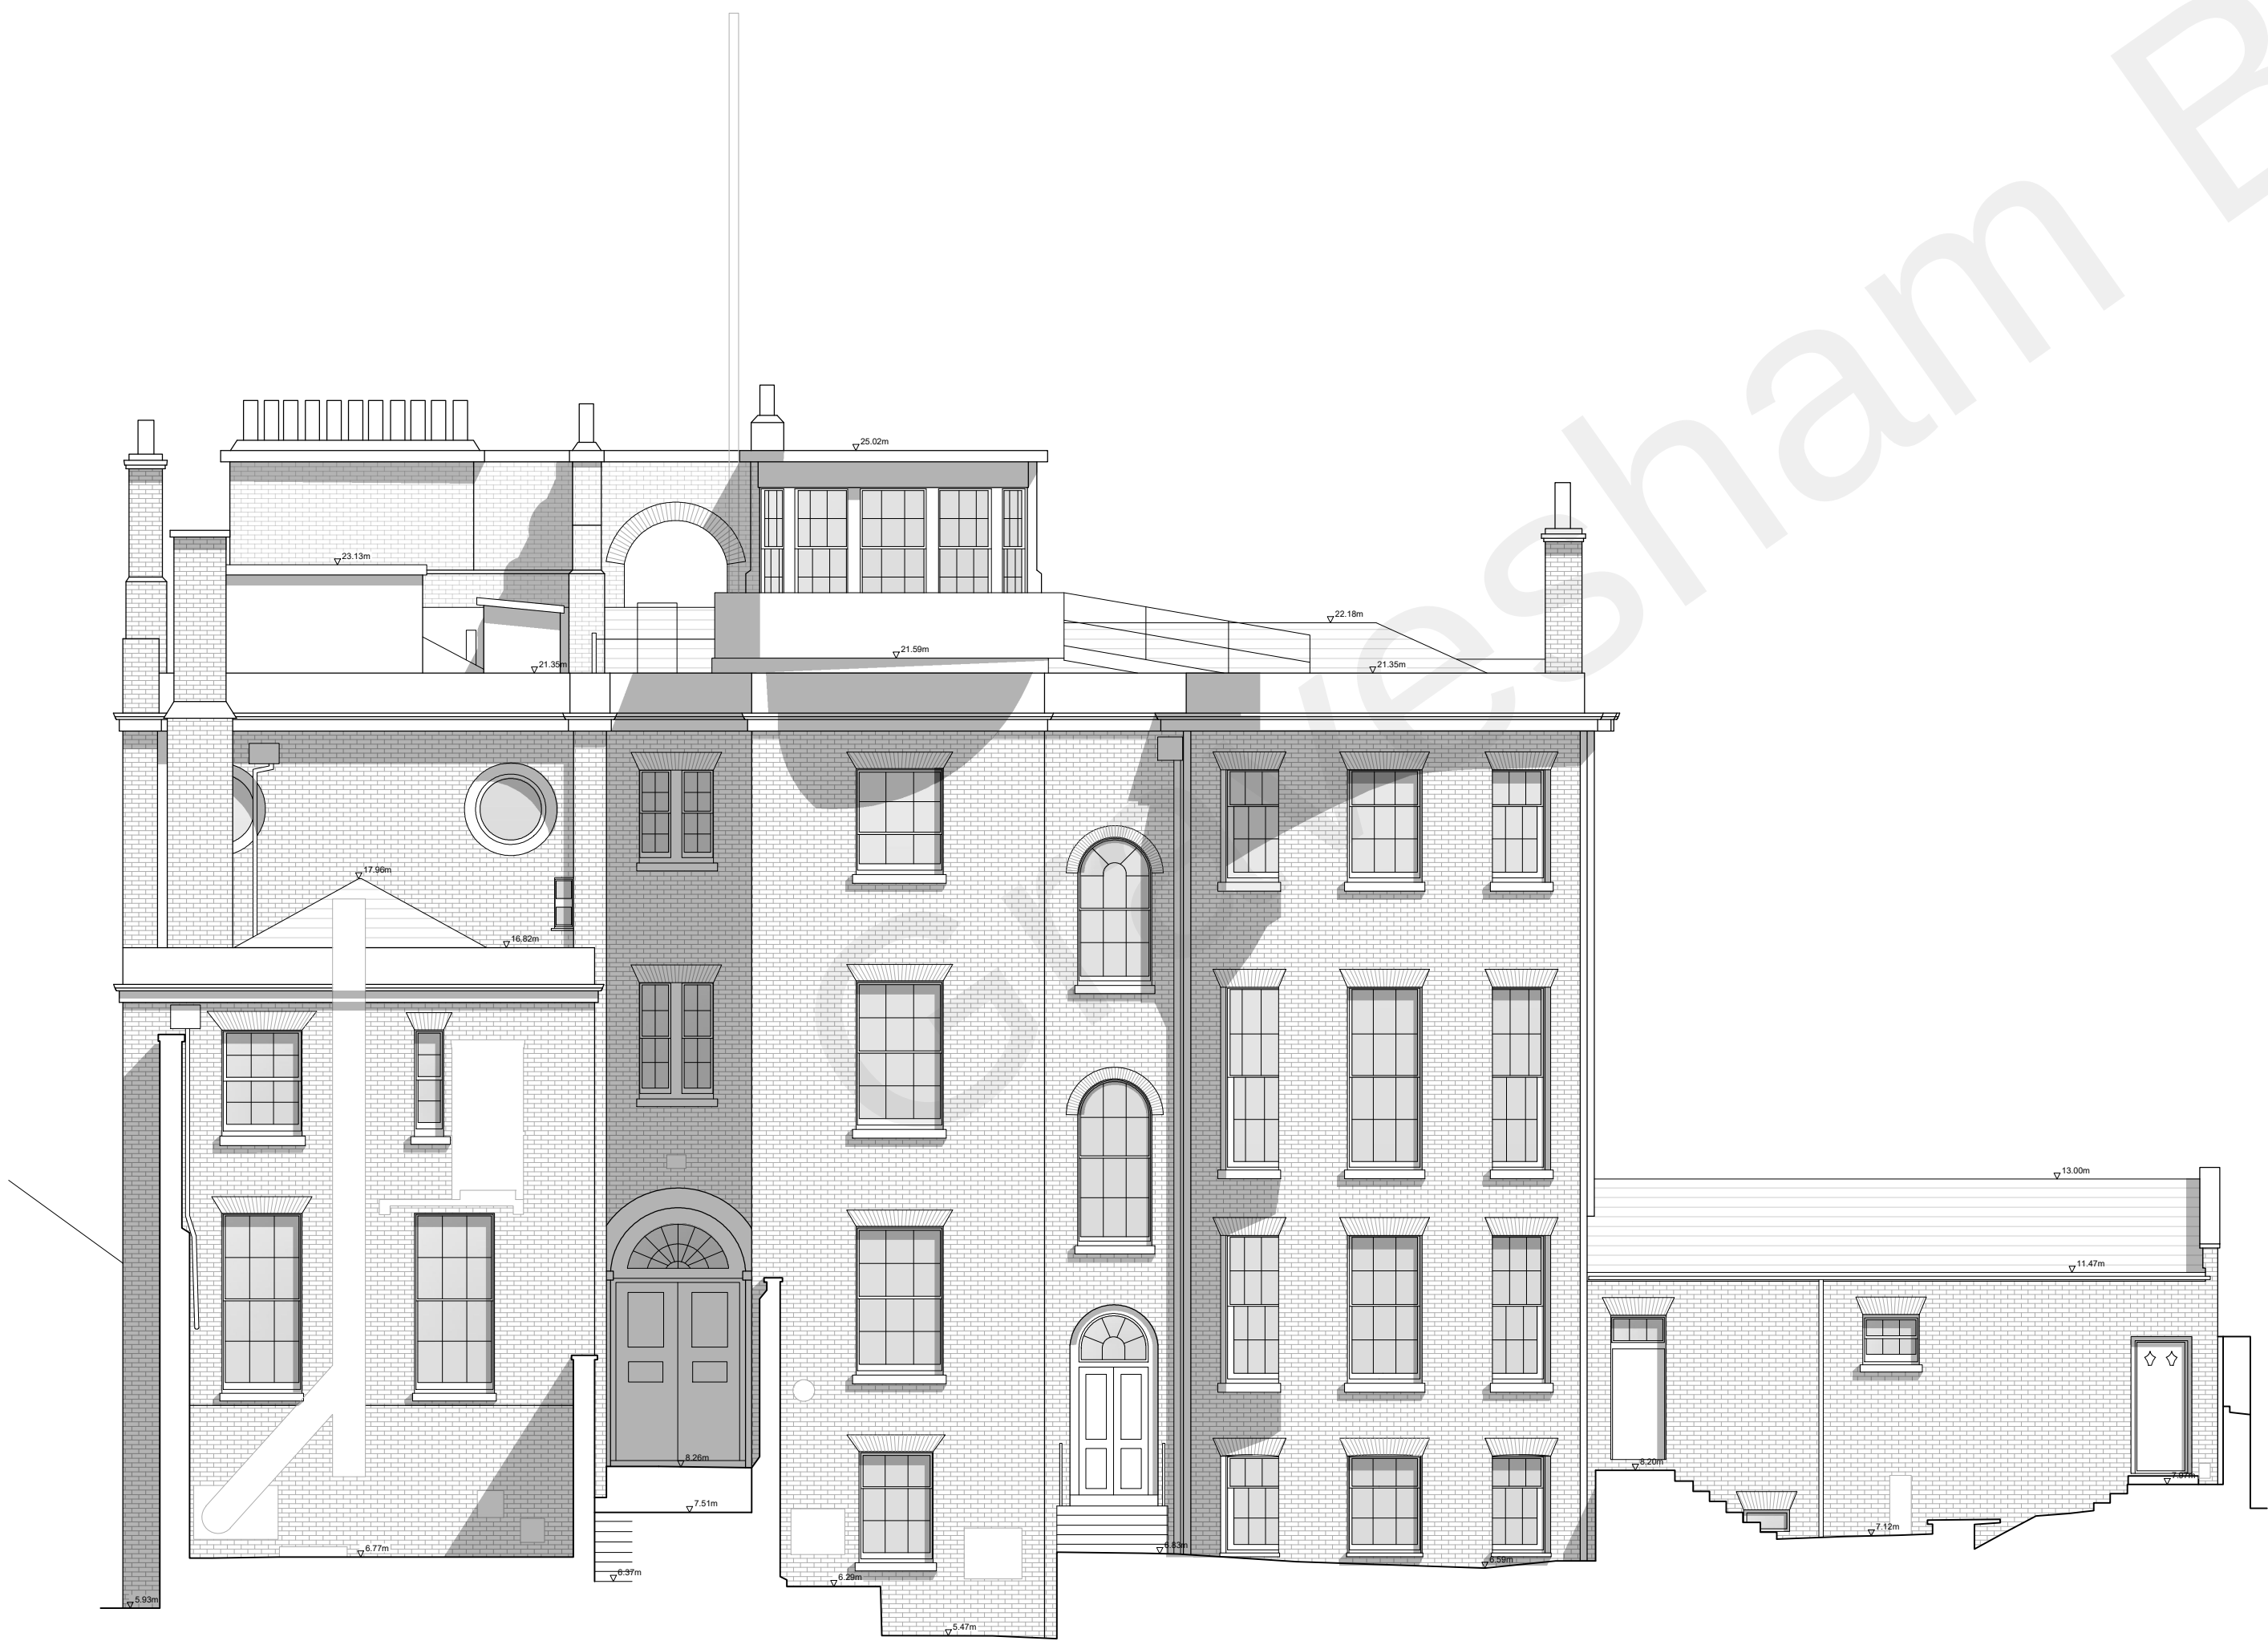

Rear elevation



Left flank elevation

REV	DESCRIPTION	DATE	BY	CHKD
TURNER JACKSON+DAY ASSOCIATES				
Radio House Thanet Way, Whitstable Kent CT15 3DX				
client details Mile Property Group Ltd				
project details Custom House The Terrace, Gravesend, DA12 2DE				
drawing title Custom House Main Building Existing Elevations				
date Feb'21		scale 1:100@A1 NS	drawn by NS	
project no. 1735		drawing no. 007	checked by	