






Key plan

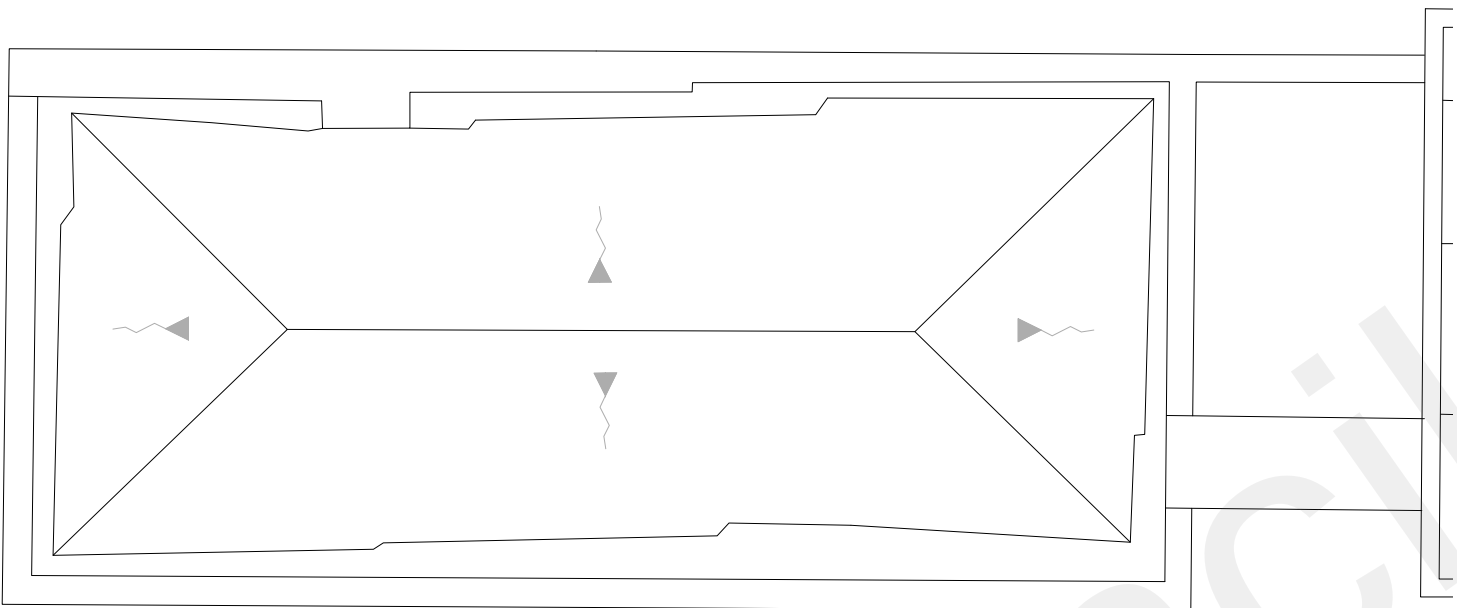


Roof plan

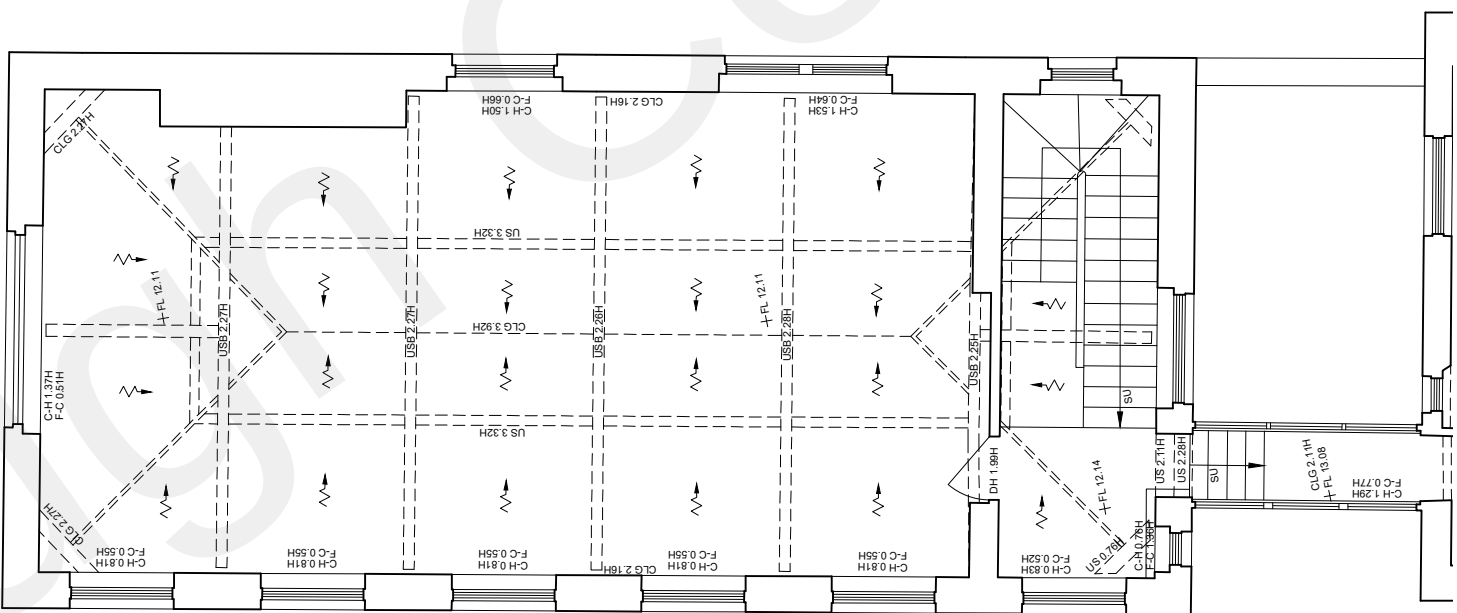



First floor plan

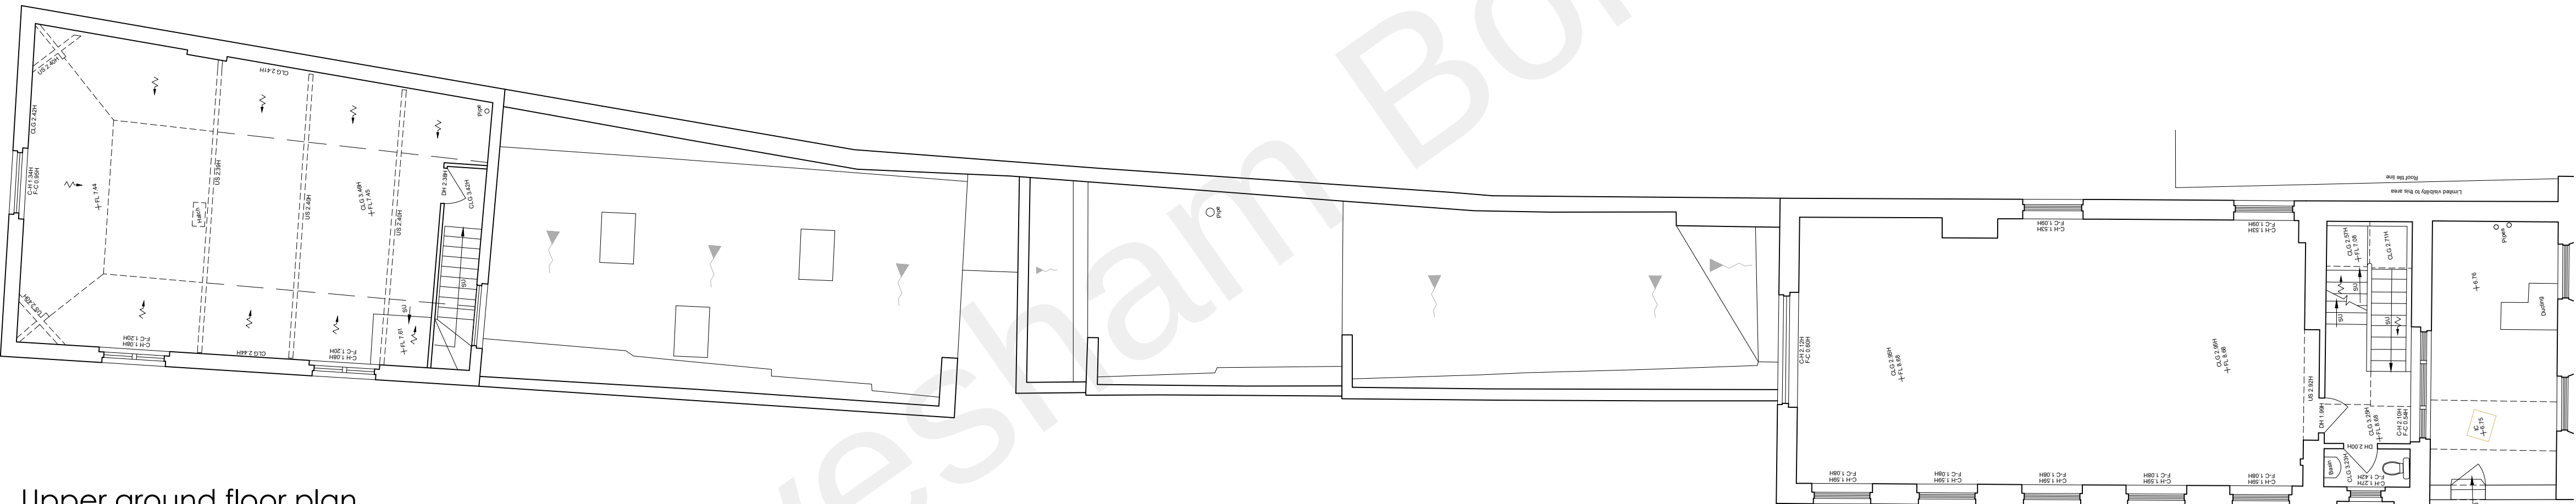

Upper ground floor plan

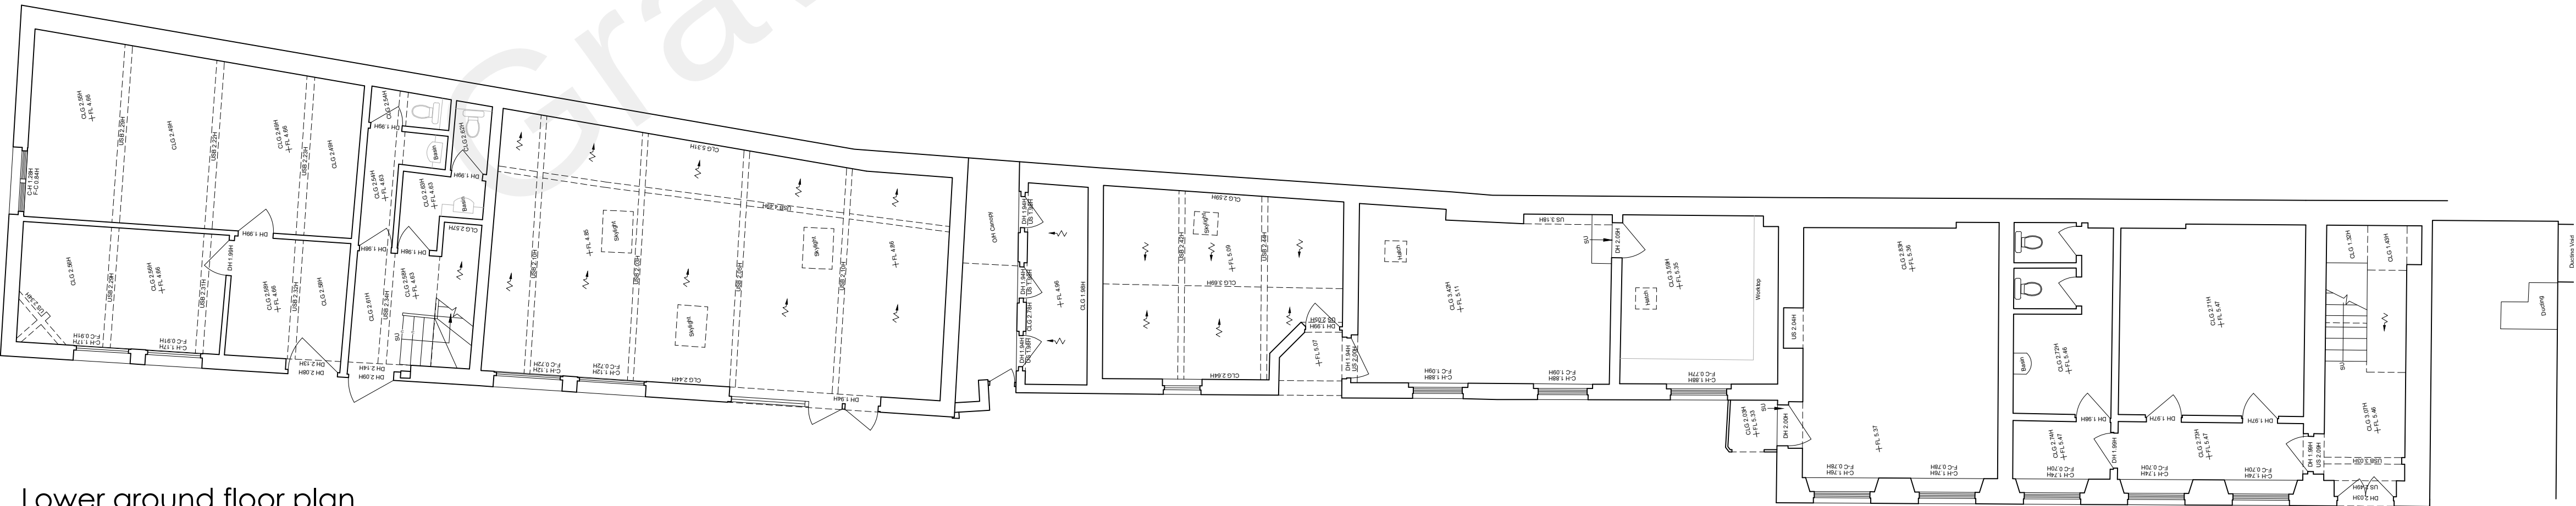

Lower ground floor plan

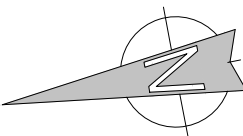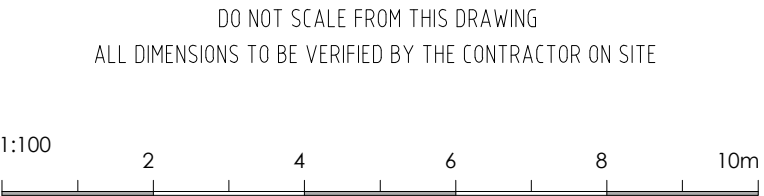

REV	DESCRIPTION	DATE	BY	CHKD
-----	-------------	------	----	------

TURNER JACKSON+DAY
ASSOCIATES

Radio House
Thanet Way, Whitstable
Kent CT15 3DX

client details
Mile Property Group Ltd

project details
**Custom House
The Terrace, Gravesend, DA12 2DE**

drawing title
**Custom House Outbuildings
Existing Plans**

date Feb'21 scale 1:100@A1 NS

project no:	1735	drawing no:	008	revision
-------------	------	-------------	-----	----------