




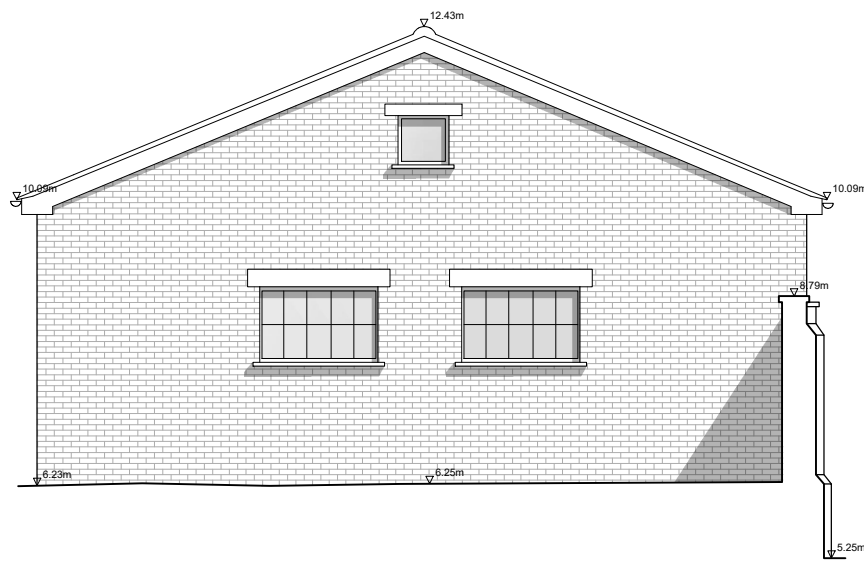

Front elevation

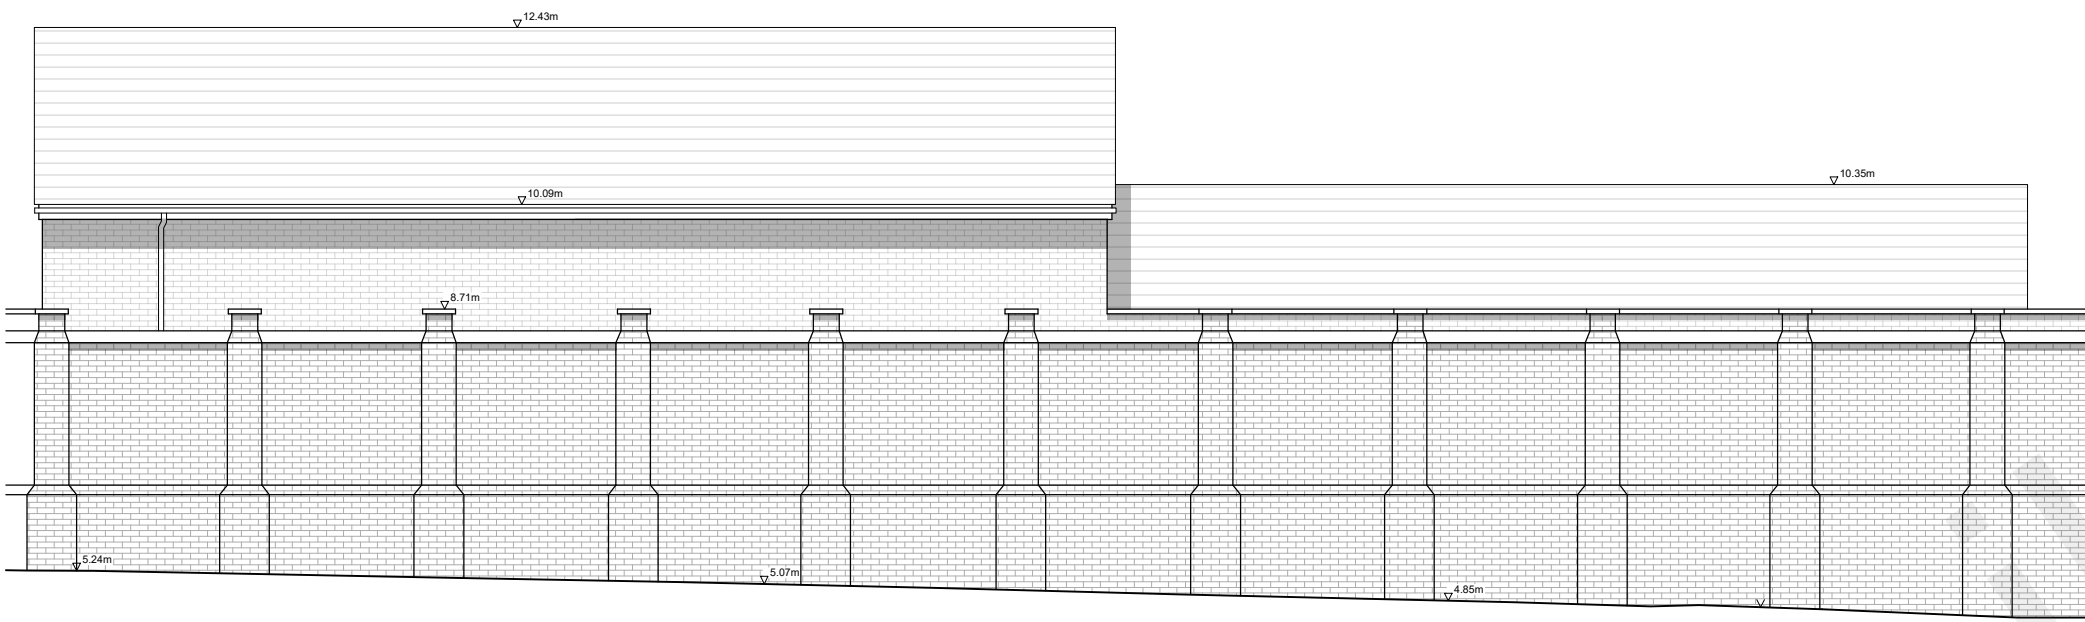

Right flank elevation

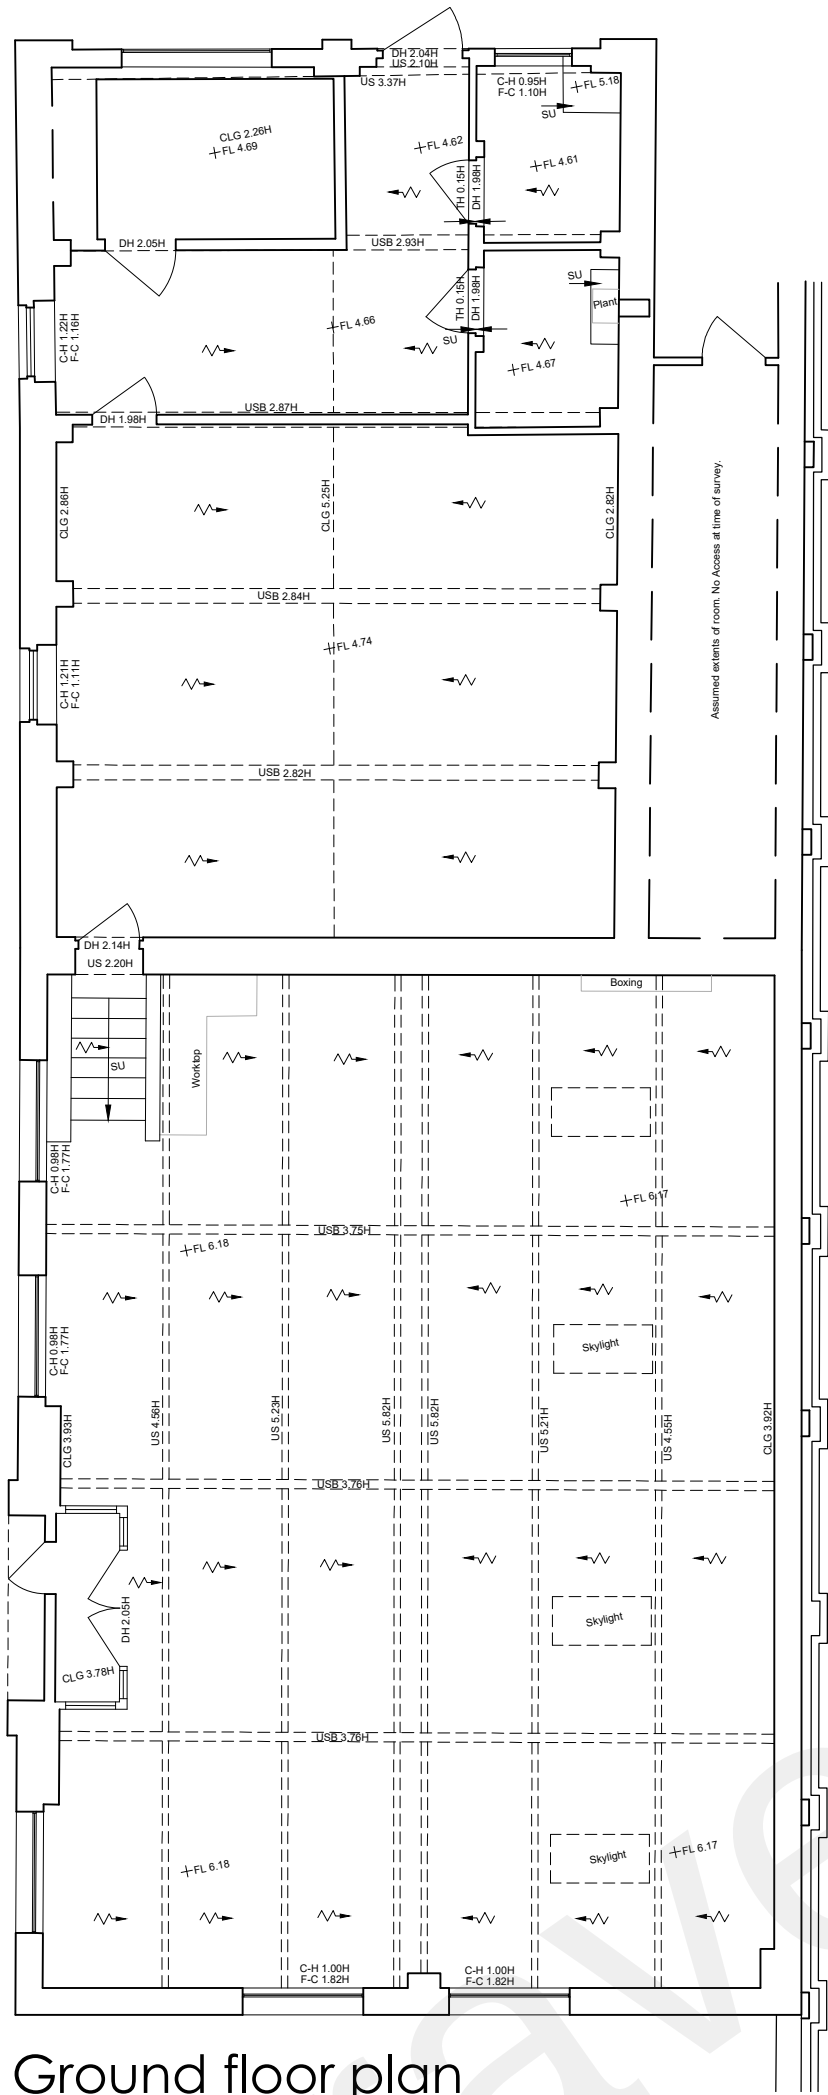


Ground floor plan




Rear elevation



Left flank elevation

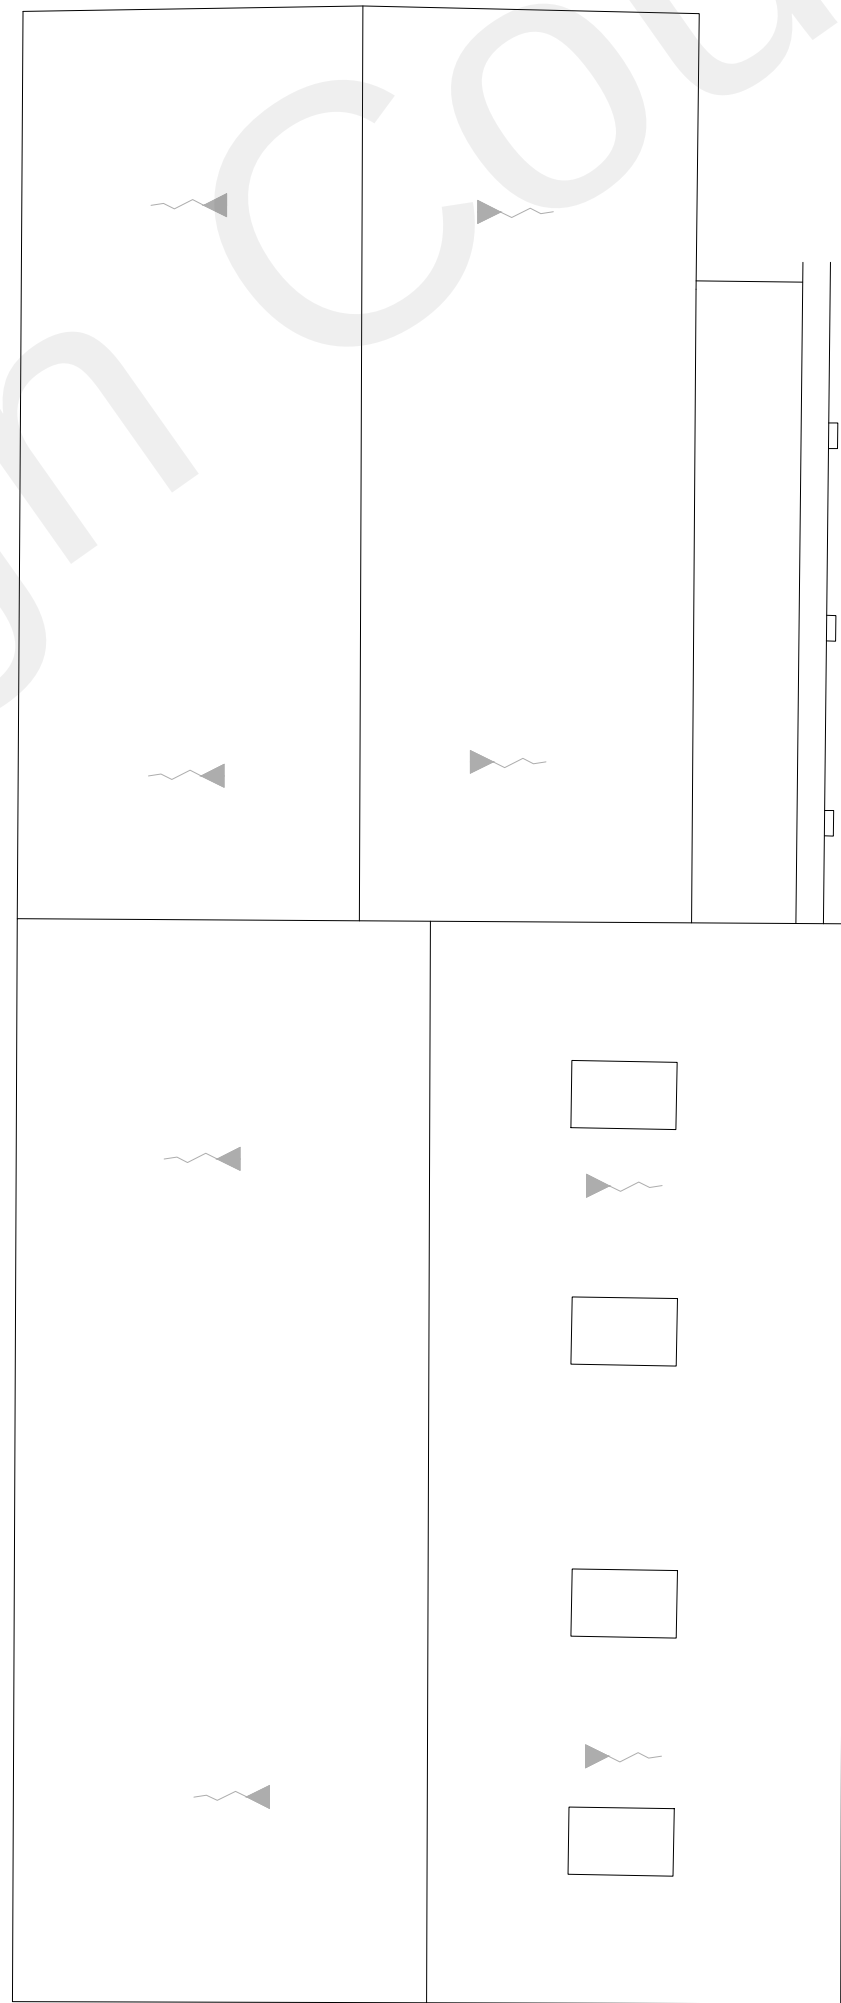

Roof plan

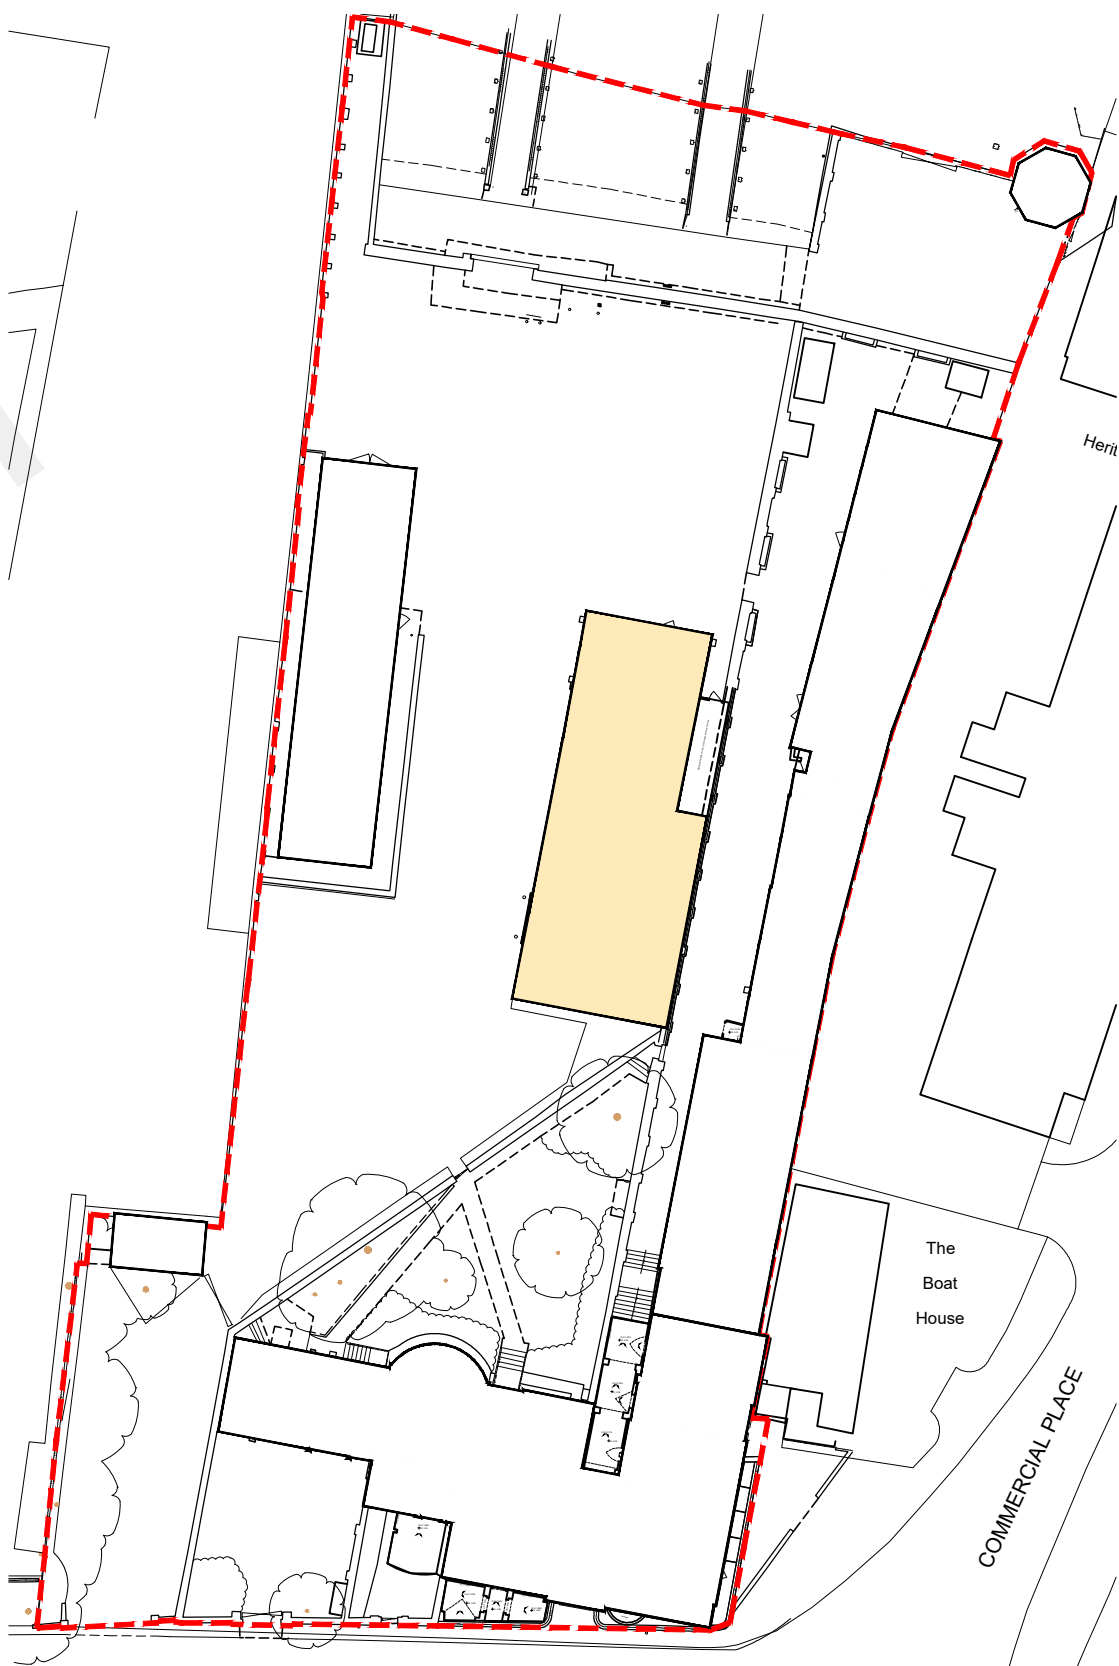

Key plan

DO NOT SCALE FROM THIS DRAWING
ALL DIMENSIONS TO BE VERIFIED BY THE CONTRACTOR ON SITE

1:100 2 4 6 8 10m

REV DESCRIPTION DATE BY CHKD

TURNER JACKSON+DAY ASSOCIATES

Radio House
Thanet Way, Whitstable
Kent CT5 3DX

t: 01227 261453
e: enquiries@tjda.co.uk
www.turnerjacksonday.co.uk

client details
Mile Property Group Ltd

project details
Custom House
The Terrace, Gravesend, DA12 2DE

drawing title
Workshop
Existing Plans and Elevations

date Feb'21 scale 1:100@A1 NS drawn by checked by

project no: 1735 drawing no: 010 revision