






Front elevation

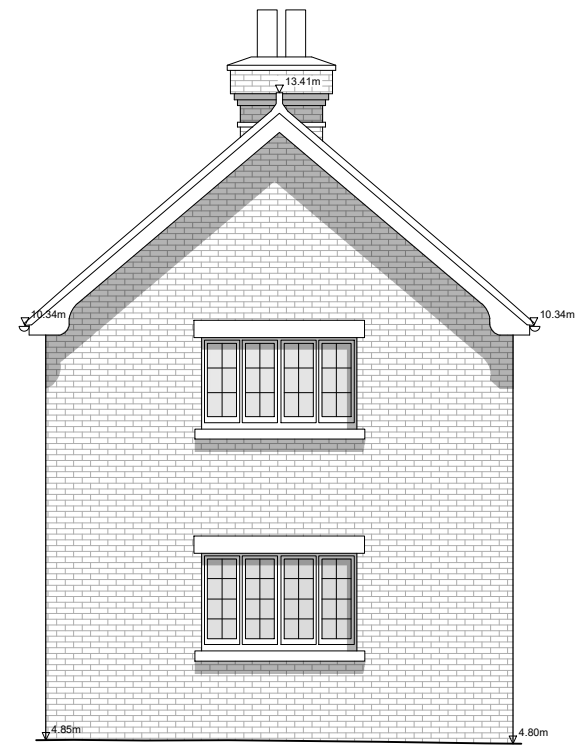


Right flank elevation

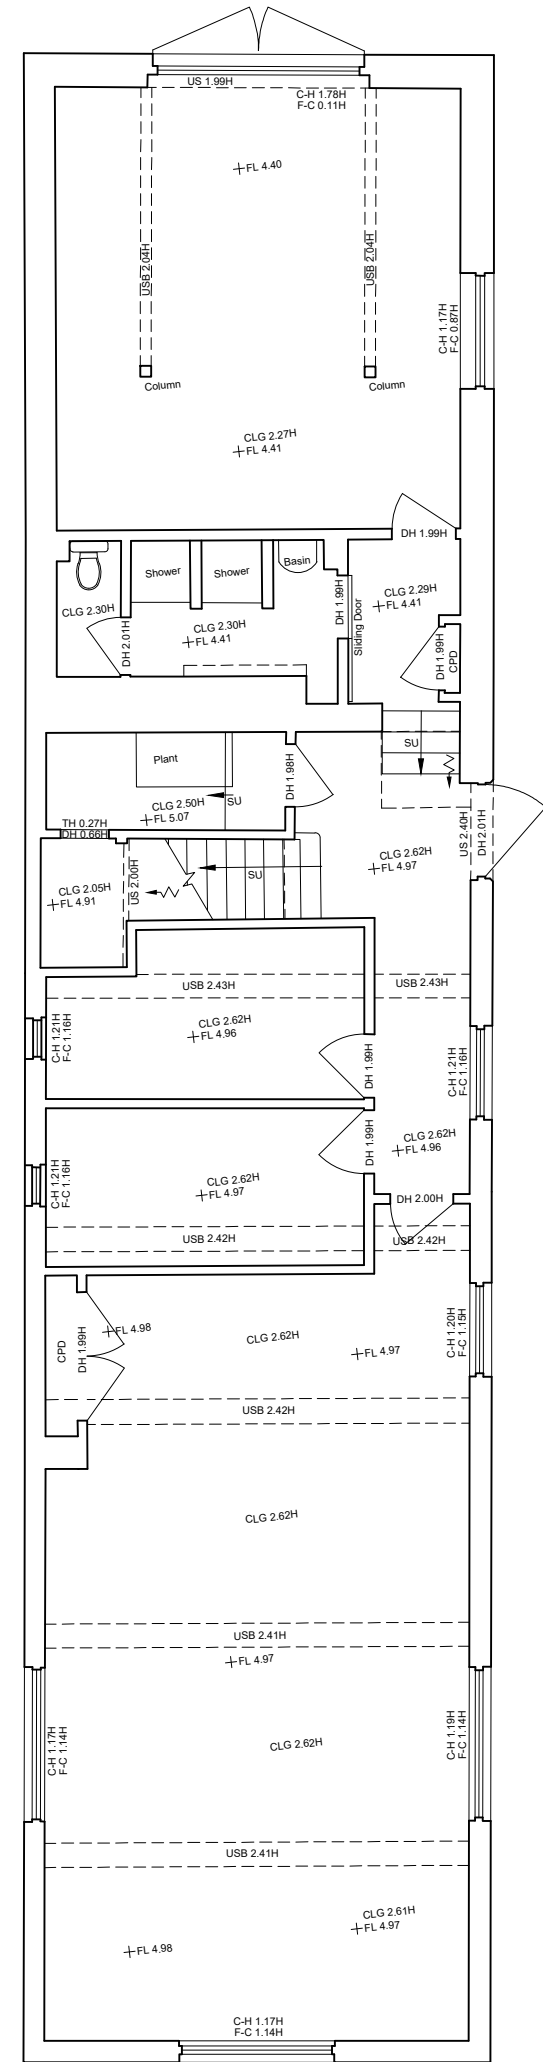


Lower ground floor plan

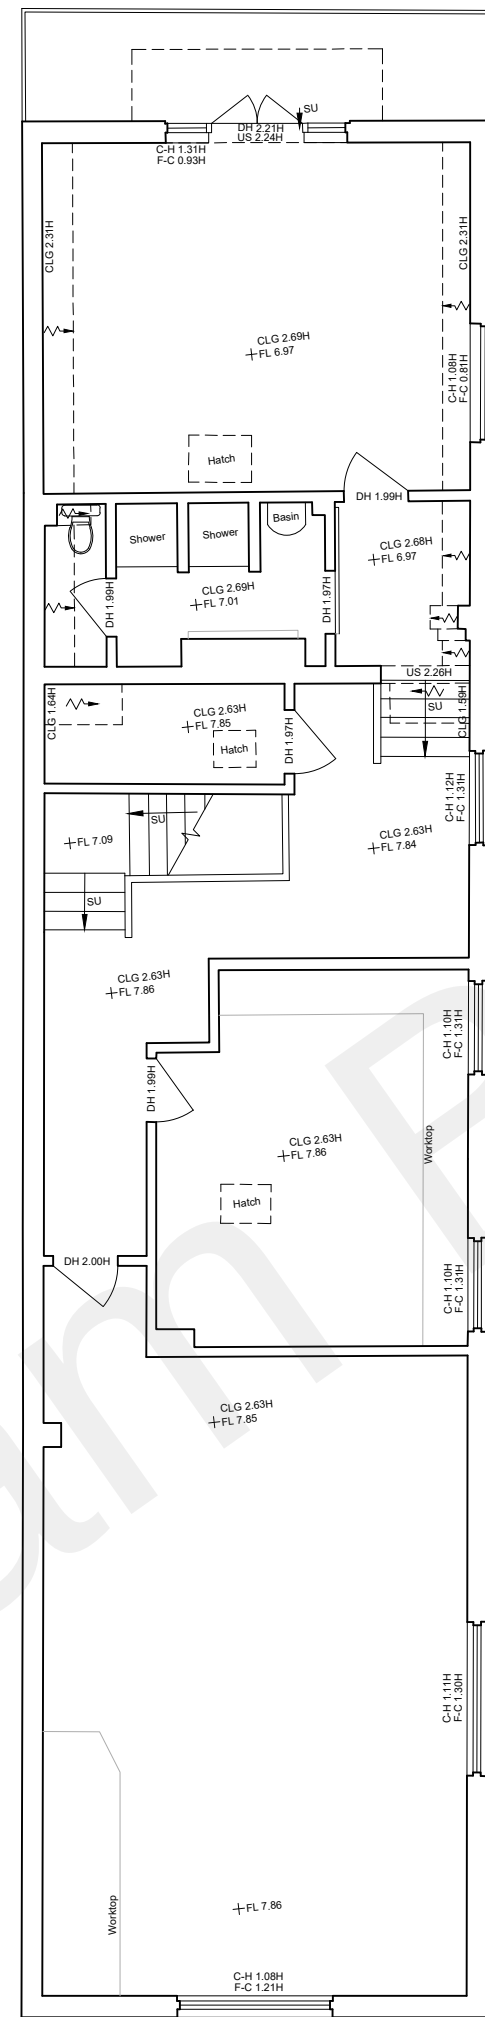

Upper ground floor plan

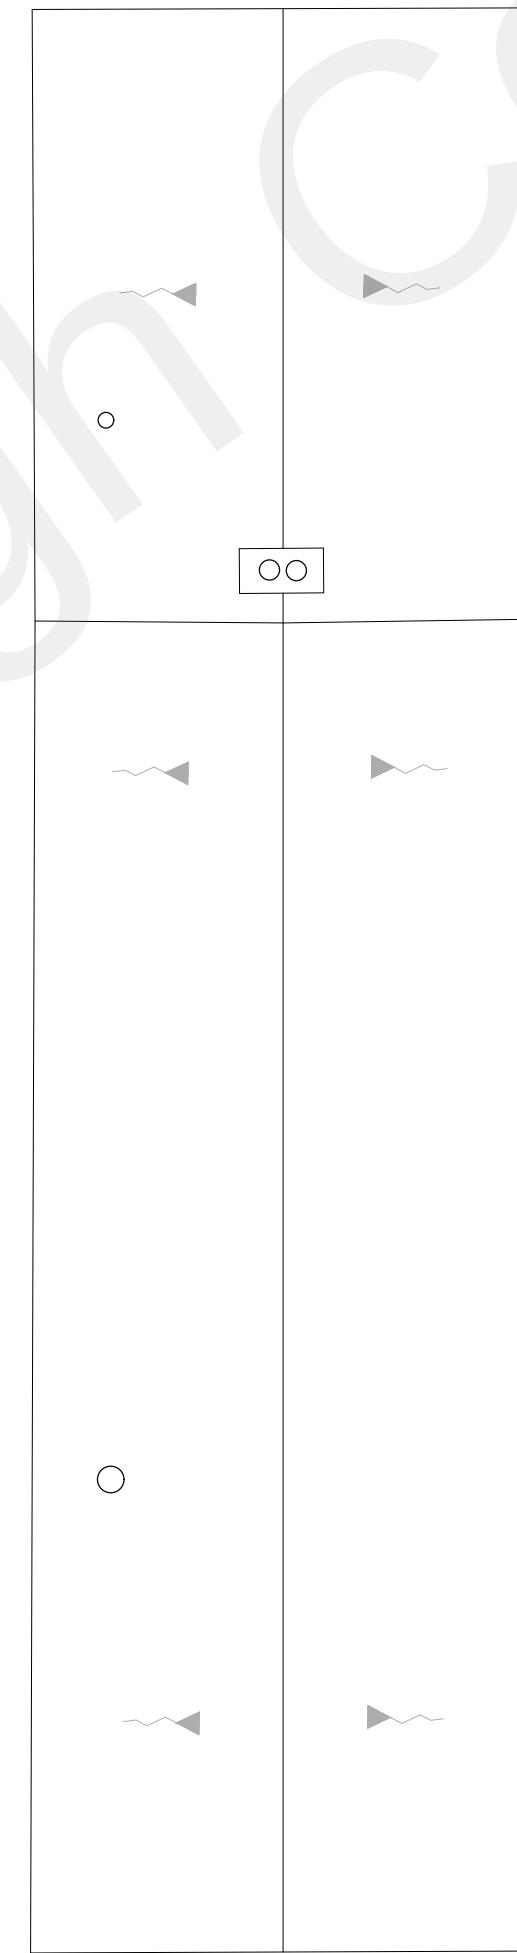


Roof plan

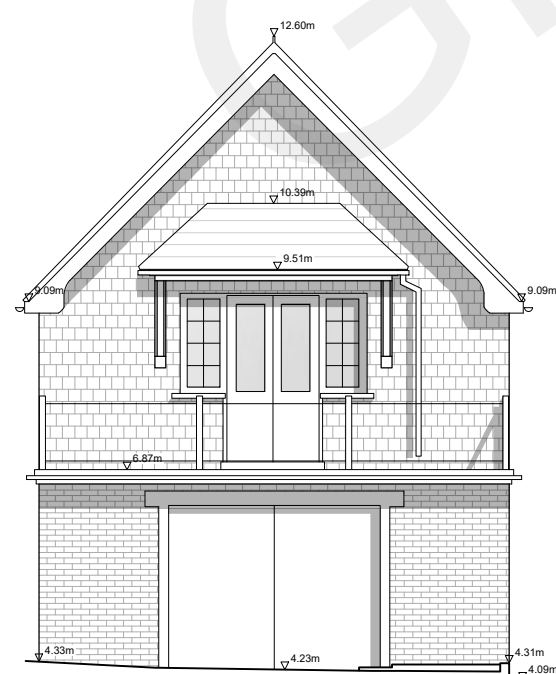

Rear elevation



Left flank elevation

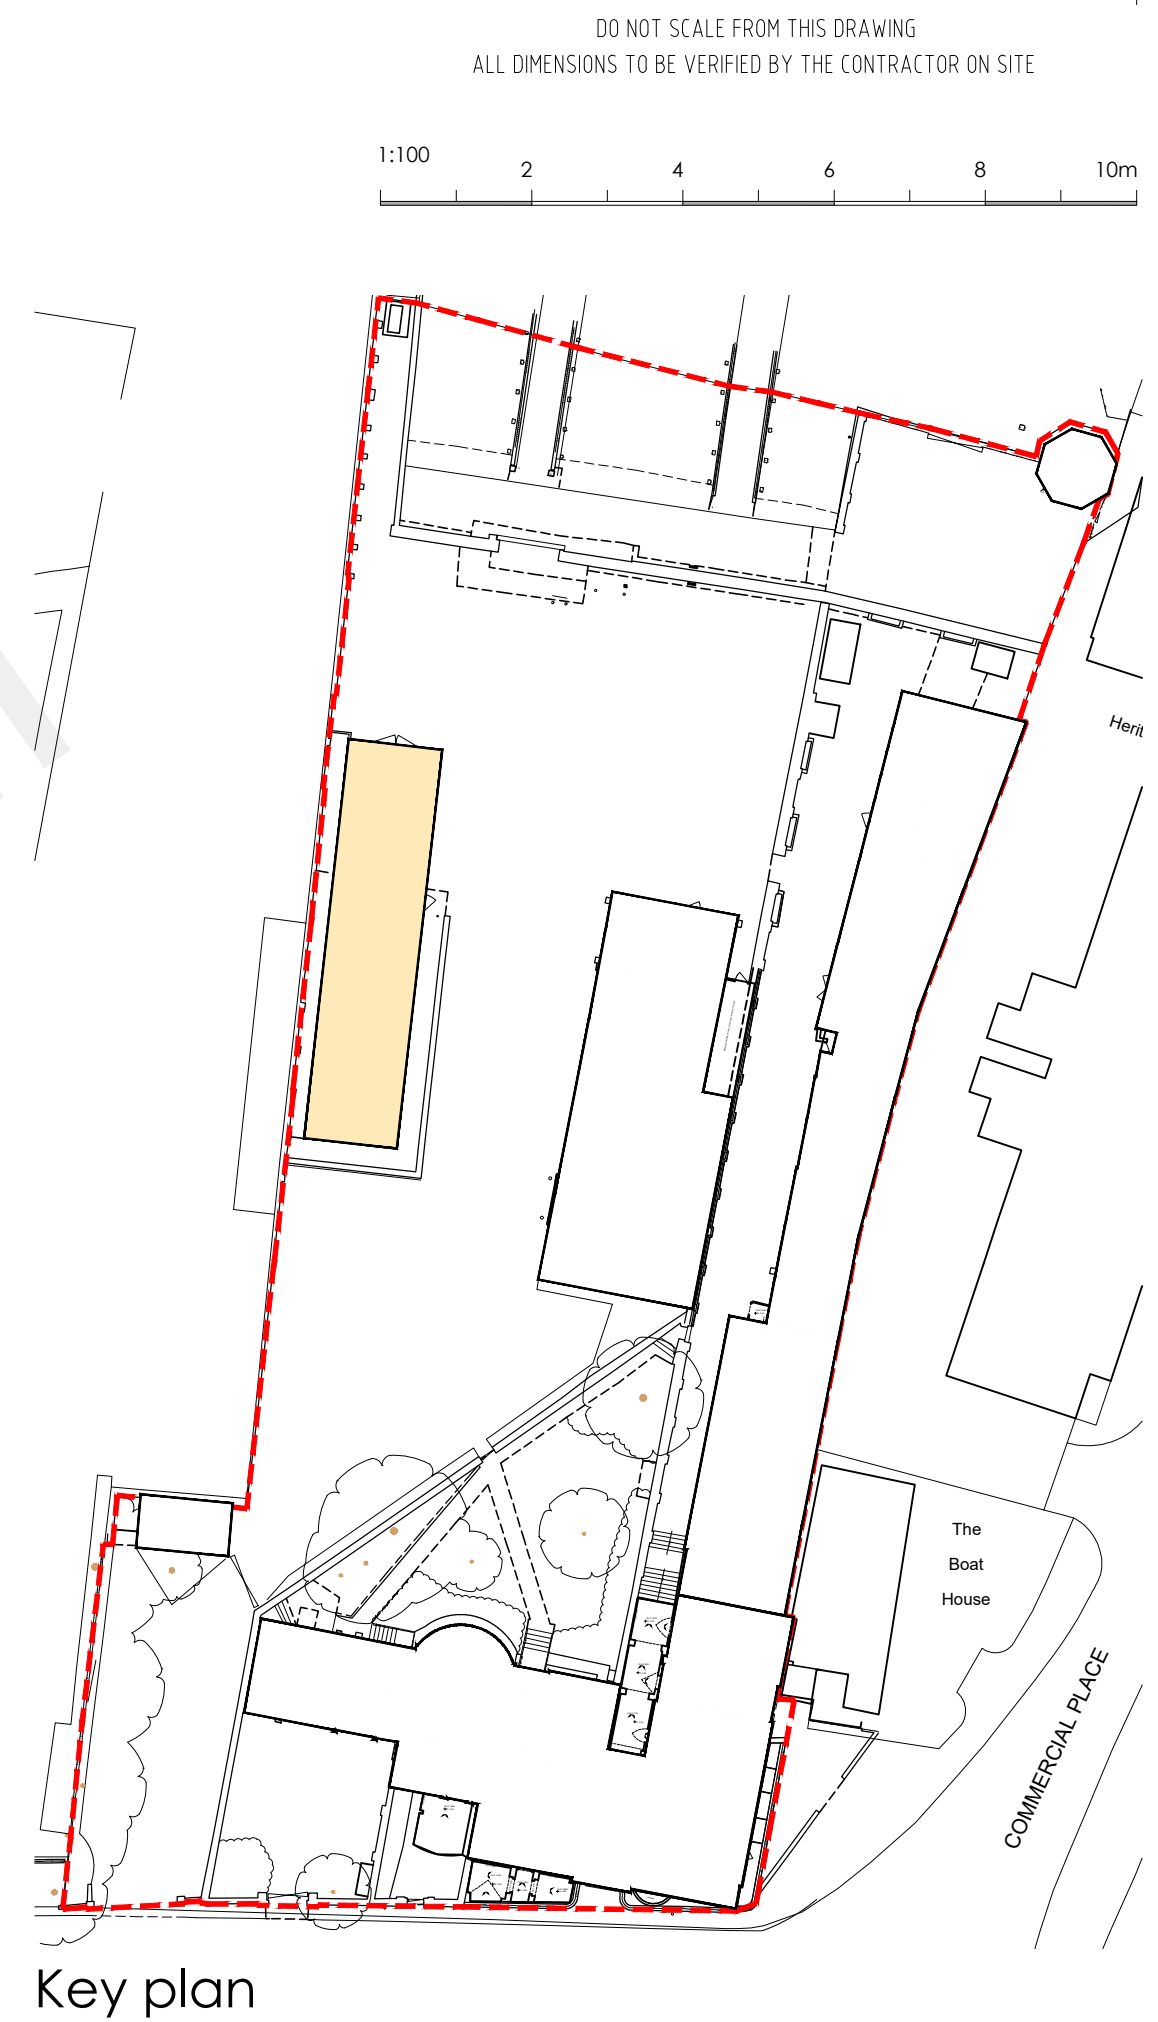

Key plan

DO NOT SCALE FROM THIS DRAWING
ALL DIMENSIONS TO BE VERIFIED BY THE CONTRACTOR ON SITE

1:100 2 4 6 8 10m

Key plan

North arrow

REV	DESCRIPTION	DATE	BY	CHKD

TURNER JACKSON+DAY ASSOCIATES

Radio House
Thanet Way, Whitstable
Kent CT5 3DX

t: 01227 261453
e: enquiries@tjda.co.uk
www.turnerjacksonday.co.uk

client details
Mile Property Group Ltd

project details
Custom House
The Terrace, Gravesend, DA12 2DE

drawing title
Boathouse
Existing Plans and Elevations

date Feb'21 scale 1:100@A1 NS drawn by checked by

project no.	drawing no.	revision
1735	011	