


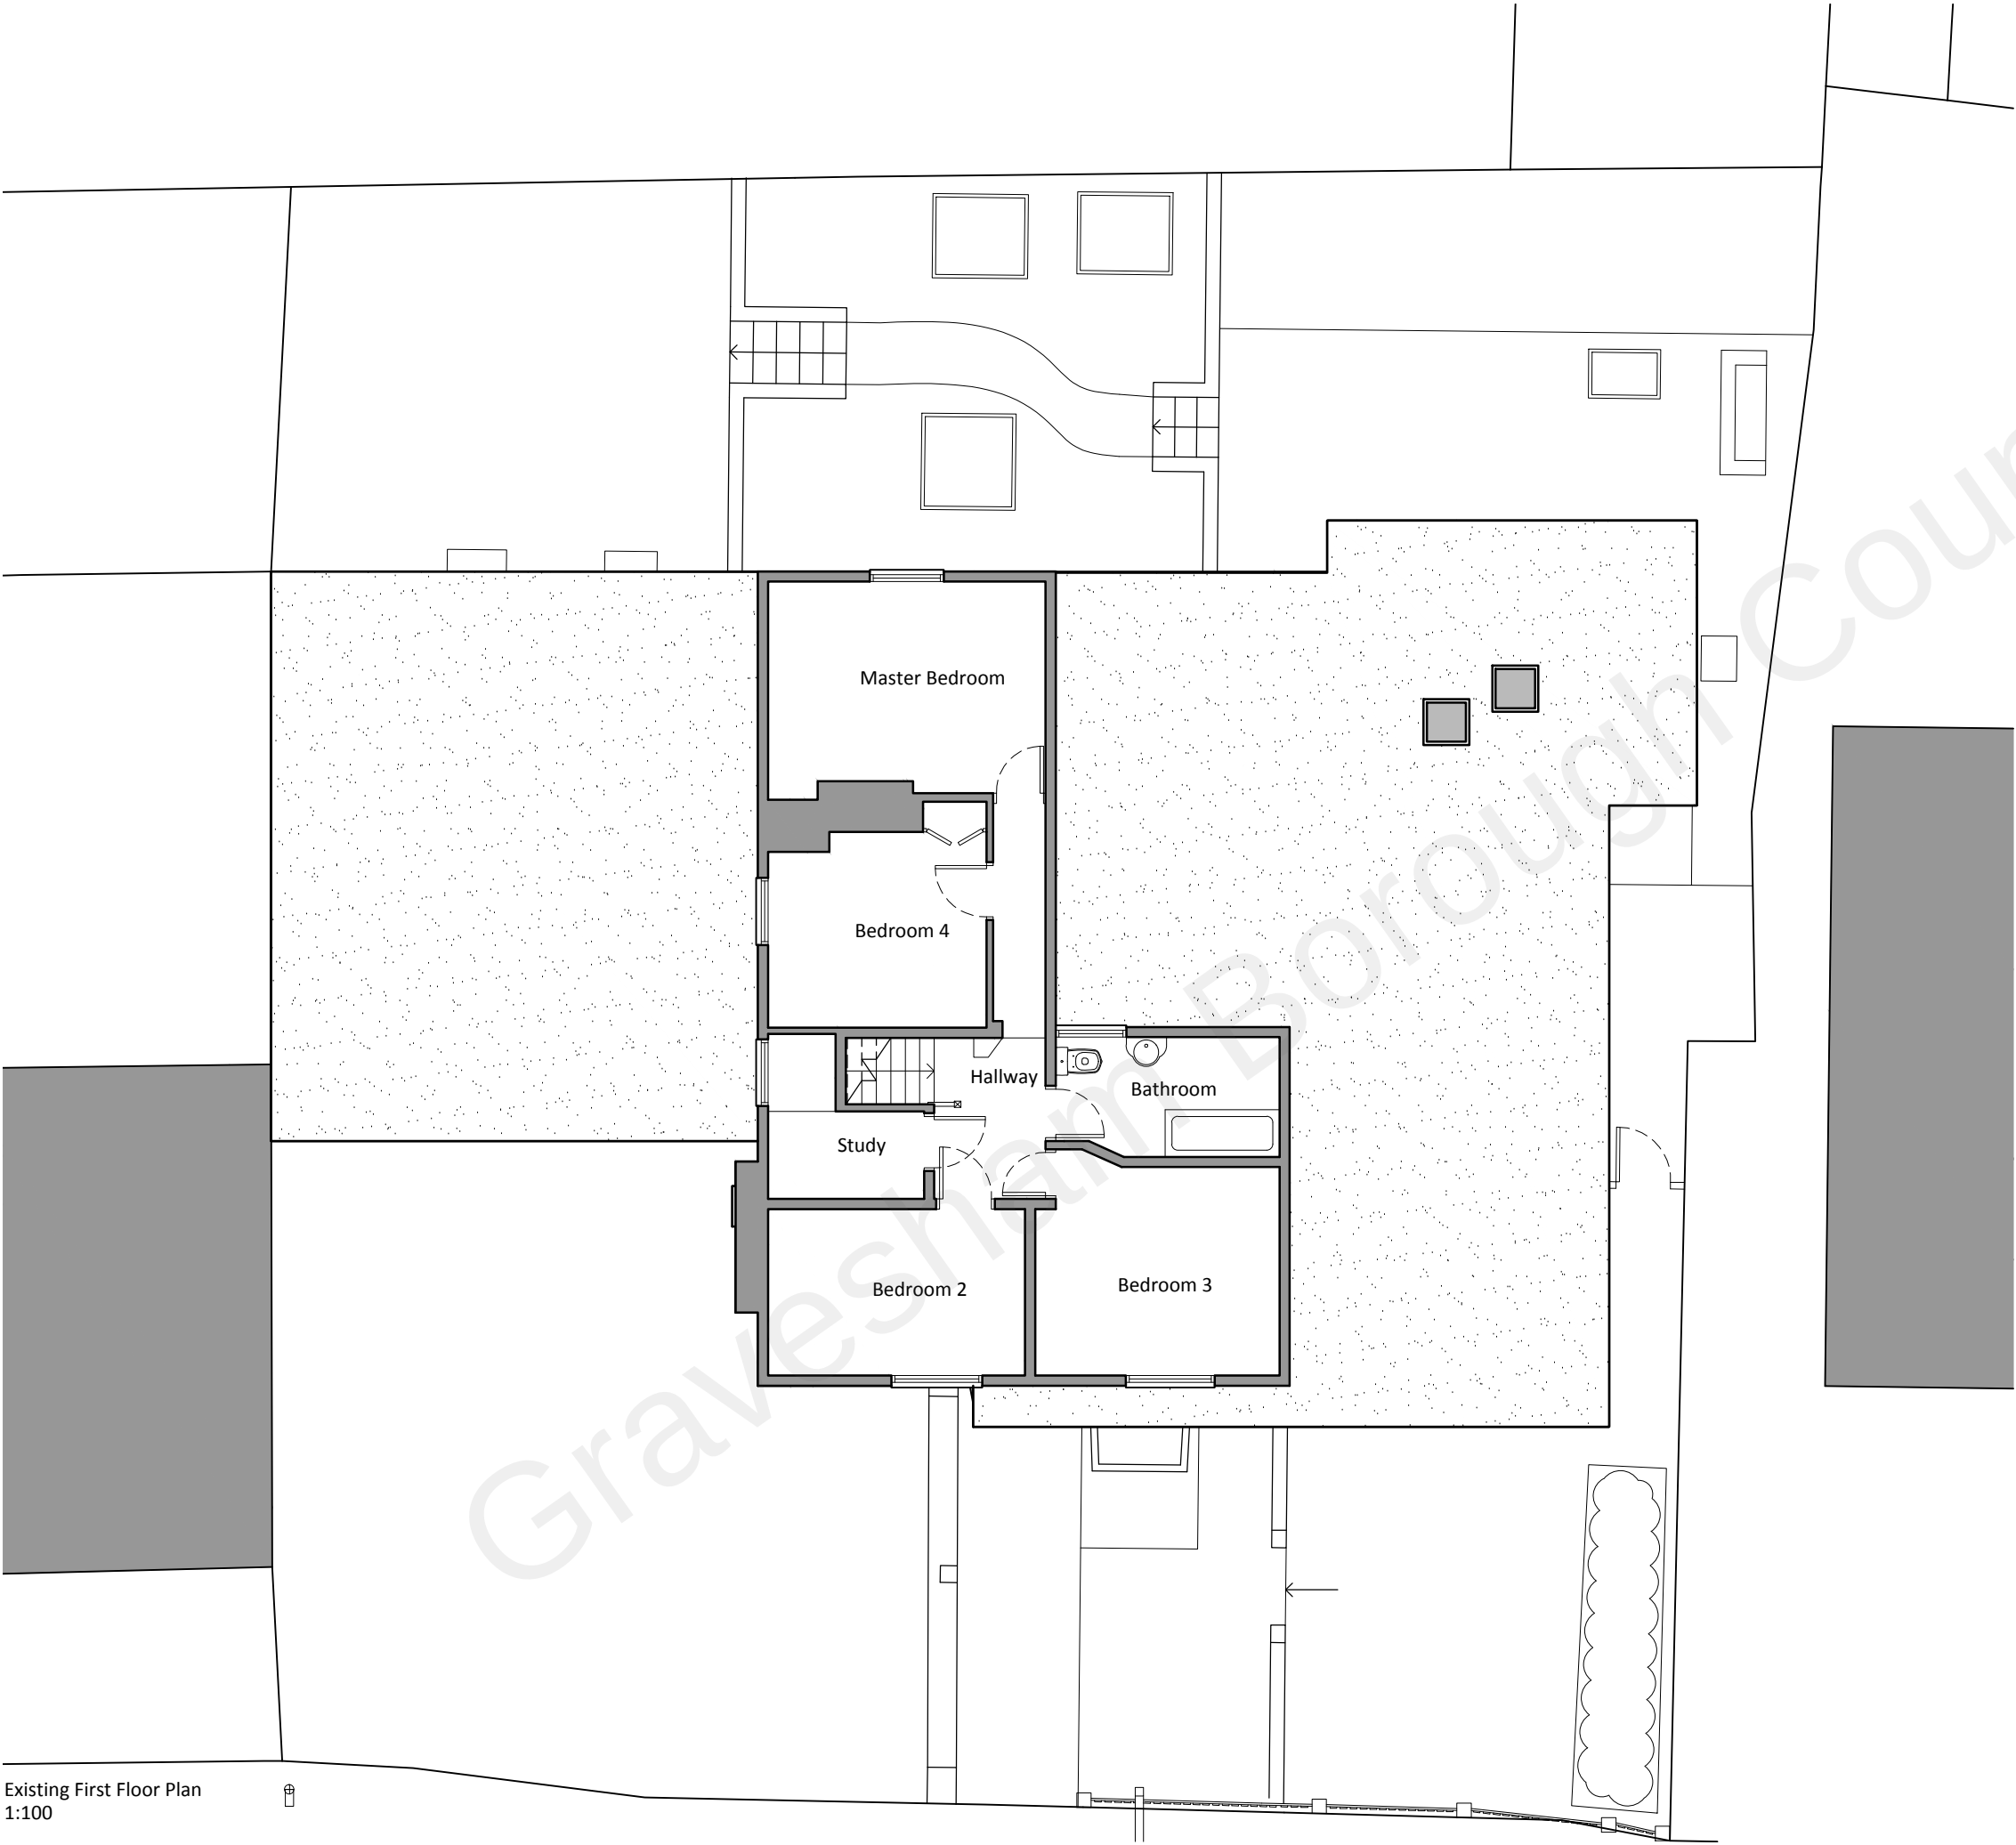

Note
This drawing is protected by copyright and must not be copied or reproduced without the written consent of Graham Simpkin Planning. All dimensions and sizes to be checked on site. North points are indicative. ©

Existing First Floor Plan
1:100



2 The Parade, Ash Road, Hartley
Longfield, Kent DA3 8BG
Tel: 01474 703705
www.grahamsimpkinplanning.co.uk
Email: webmail@grahamsimpkinplanning.co.uk

Project Title Millers Cottage PH, 31 Shrubby Road, Gravesend, Kent, DA12 1JW		Job No 3061
Drawing Title Existing First Floor Plan	Drawing No 03	Revision -
Date 26.07.2019	Drawn by JV	Checked by DA
Scale 1:100 @ A3	Note	

