


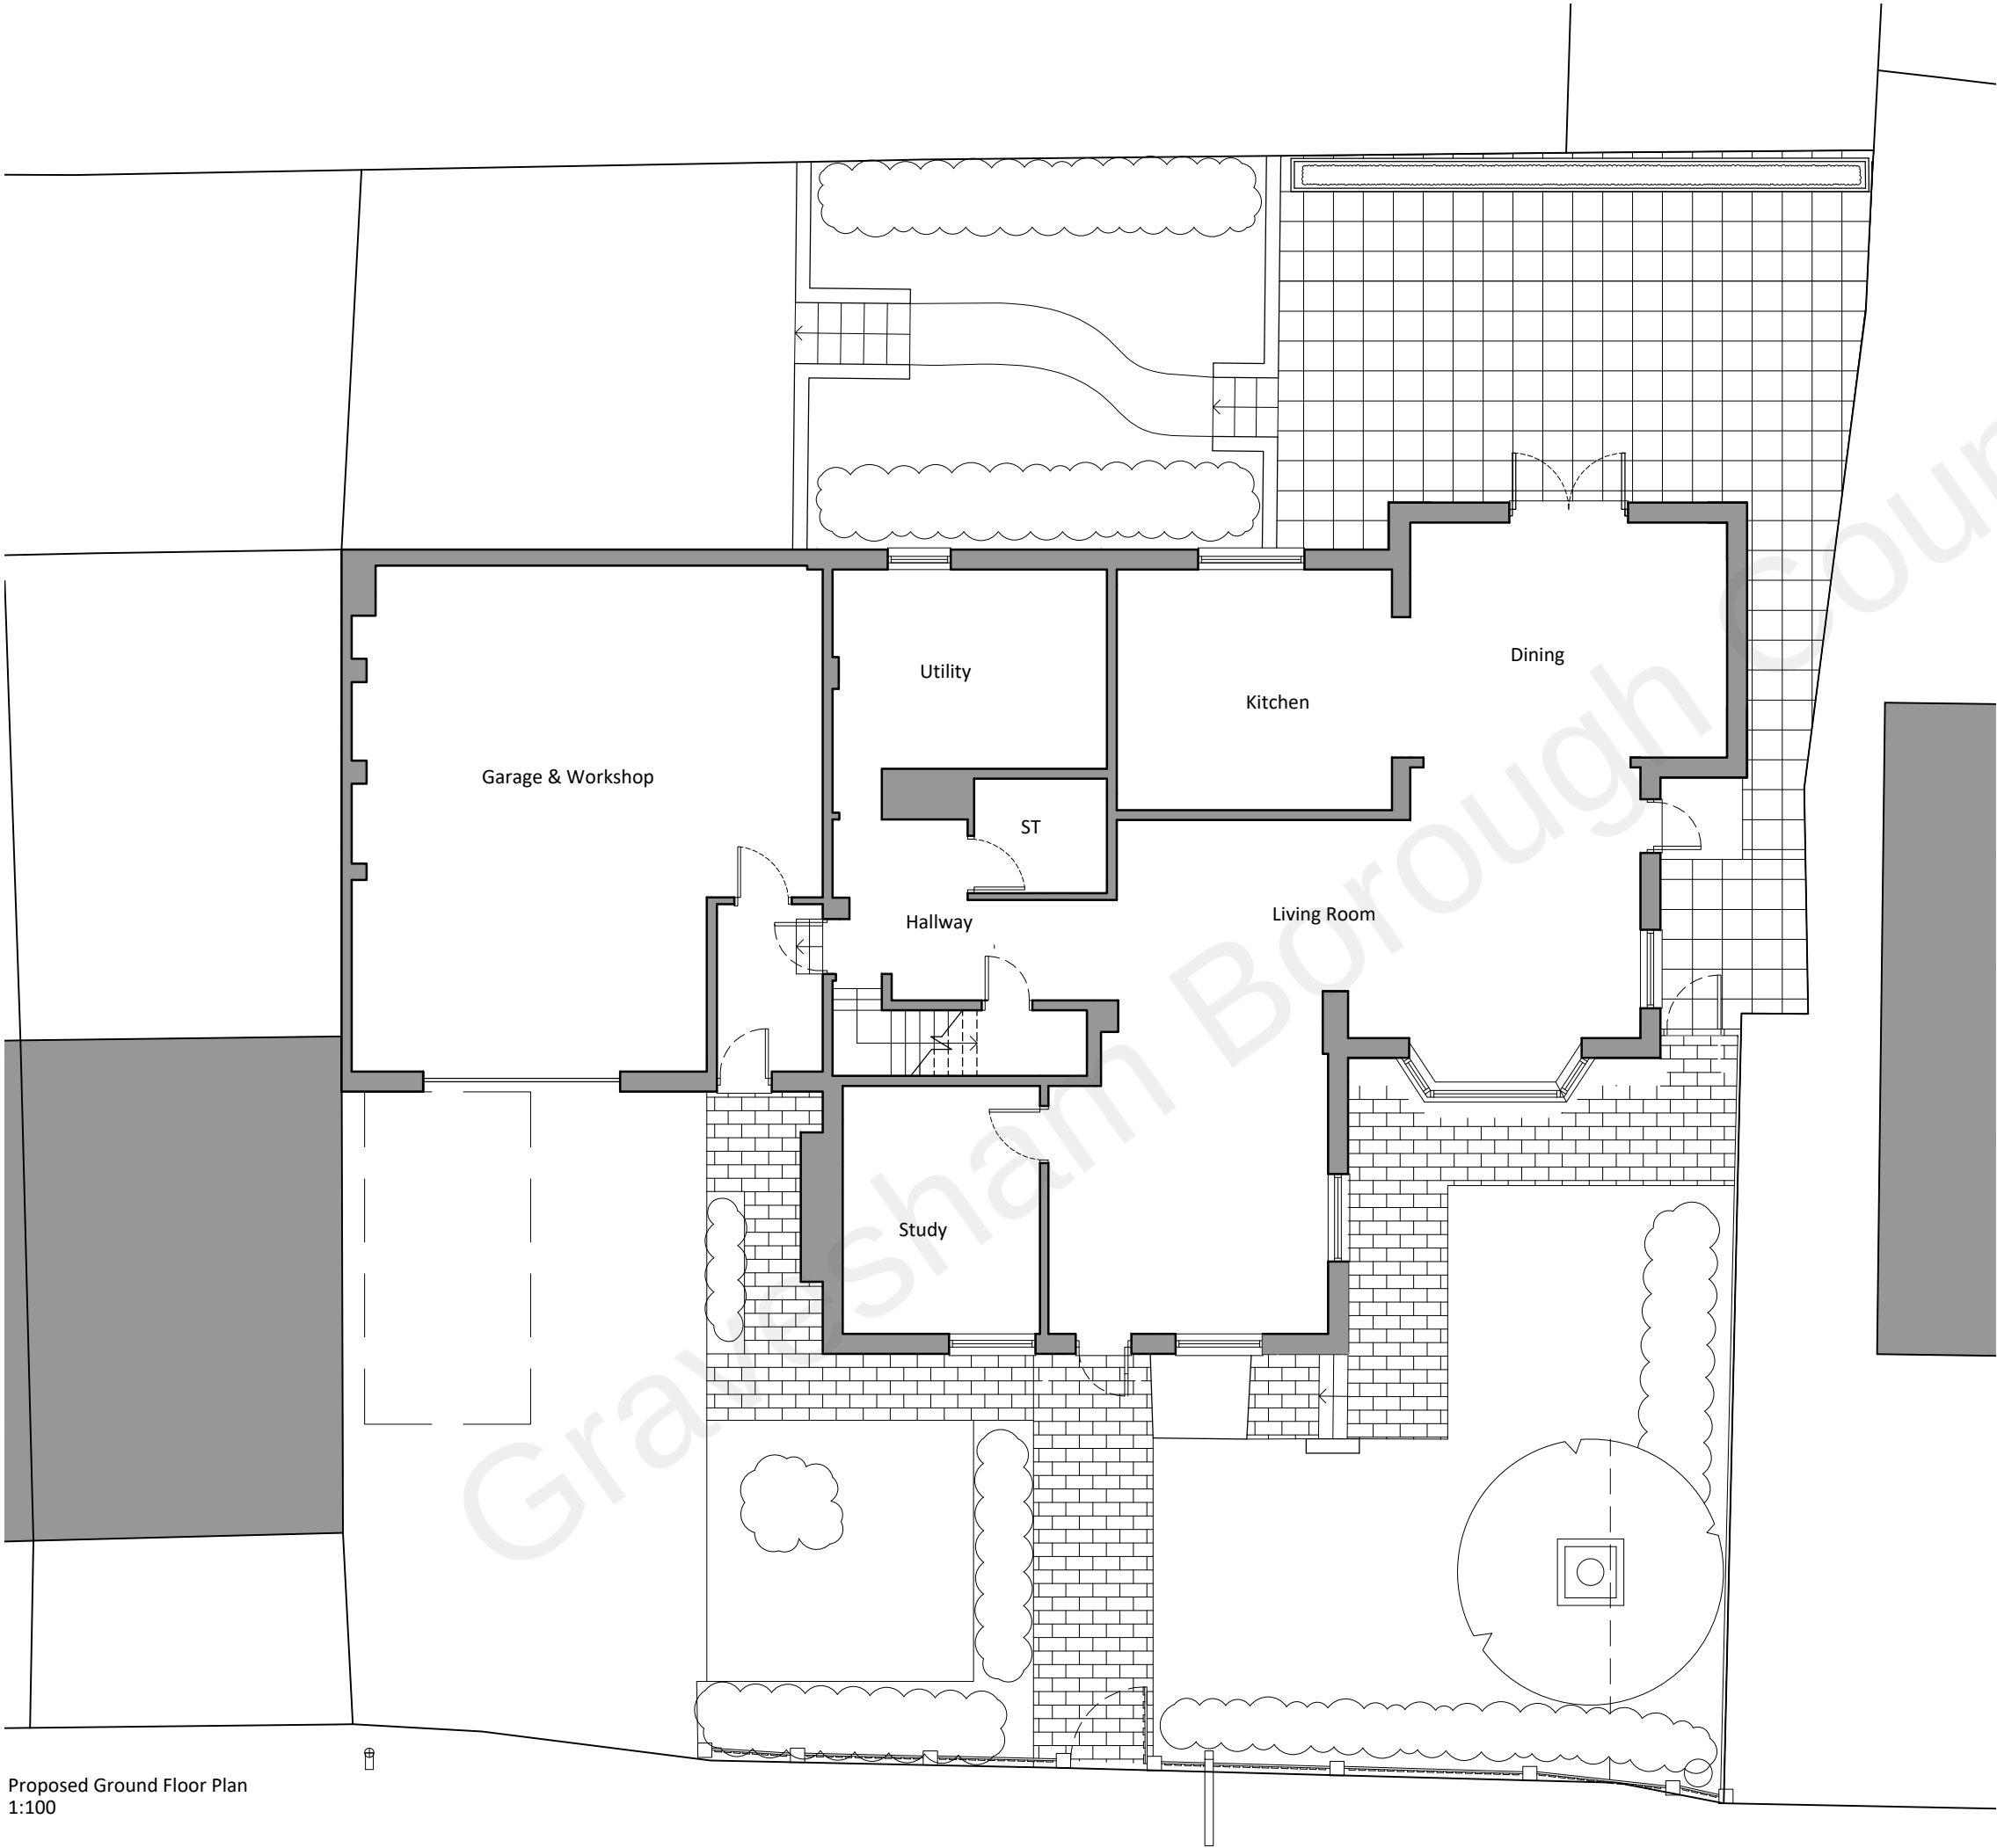

Proposed Ground Floor Plan
1:100

Note
This drawing is protected by copyright and must not be copied or reproduced without the written consent of Graham Simpkin Planning. All dimensions and sizes to be checked on site. North points are indicative. ©



2 The Parade, Ash Road, Hartley
Longfield, Kent DA3 8BG
Tel: 01474 703705
www.grahamsimpkinplanning.co.uk
Email: webmail@grahamsimpkinplanning.co.uk

Project Title Millers Cottage PH, 31 Shrubby road, Gravesend, Kent, DA12 1JW		Job No 3554
Drawing Title Proposed Ground Floor Plan	Drawing No 07	Revision -
Date 10.03.2022	Drawn by DA	Checked by JB
Scale 1:100 @ A3	Note	

