


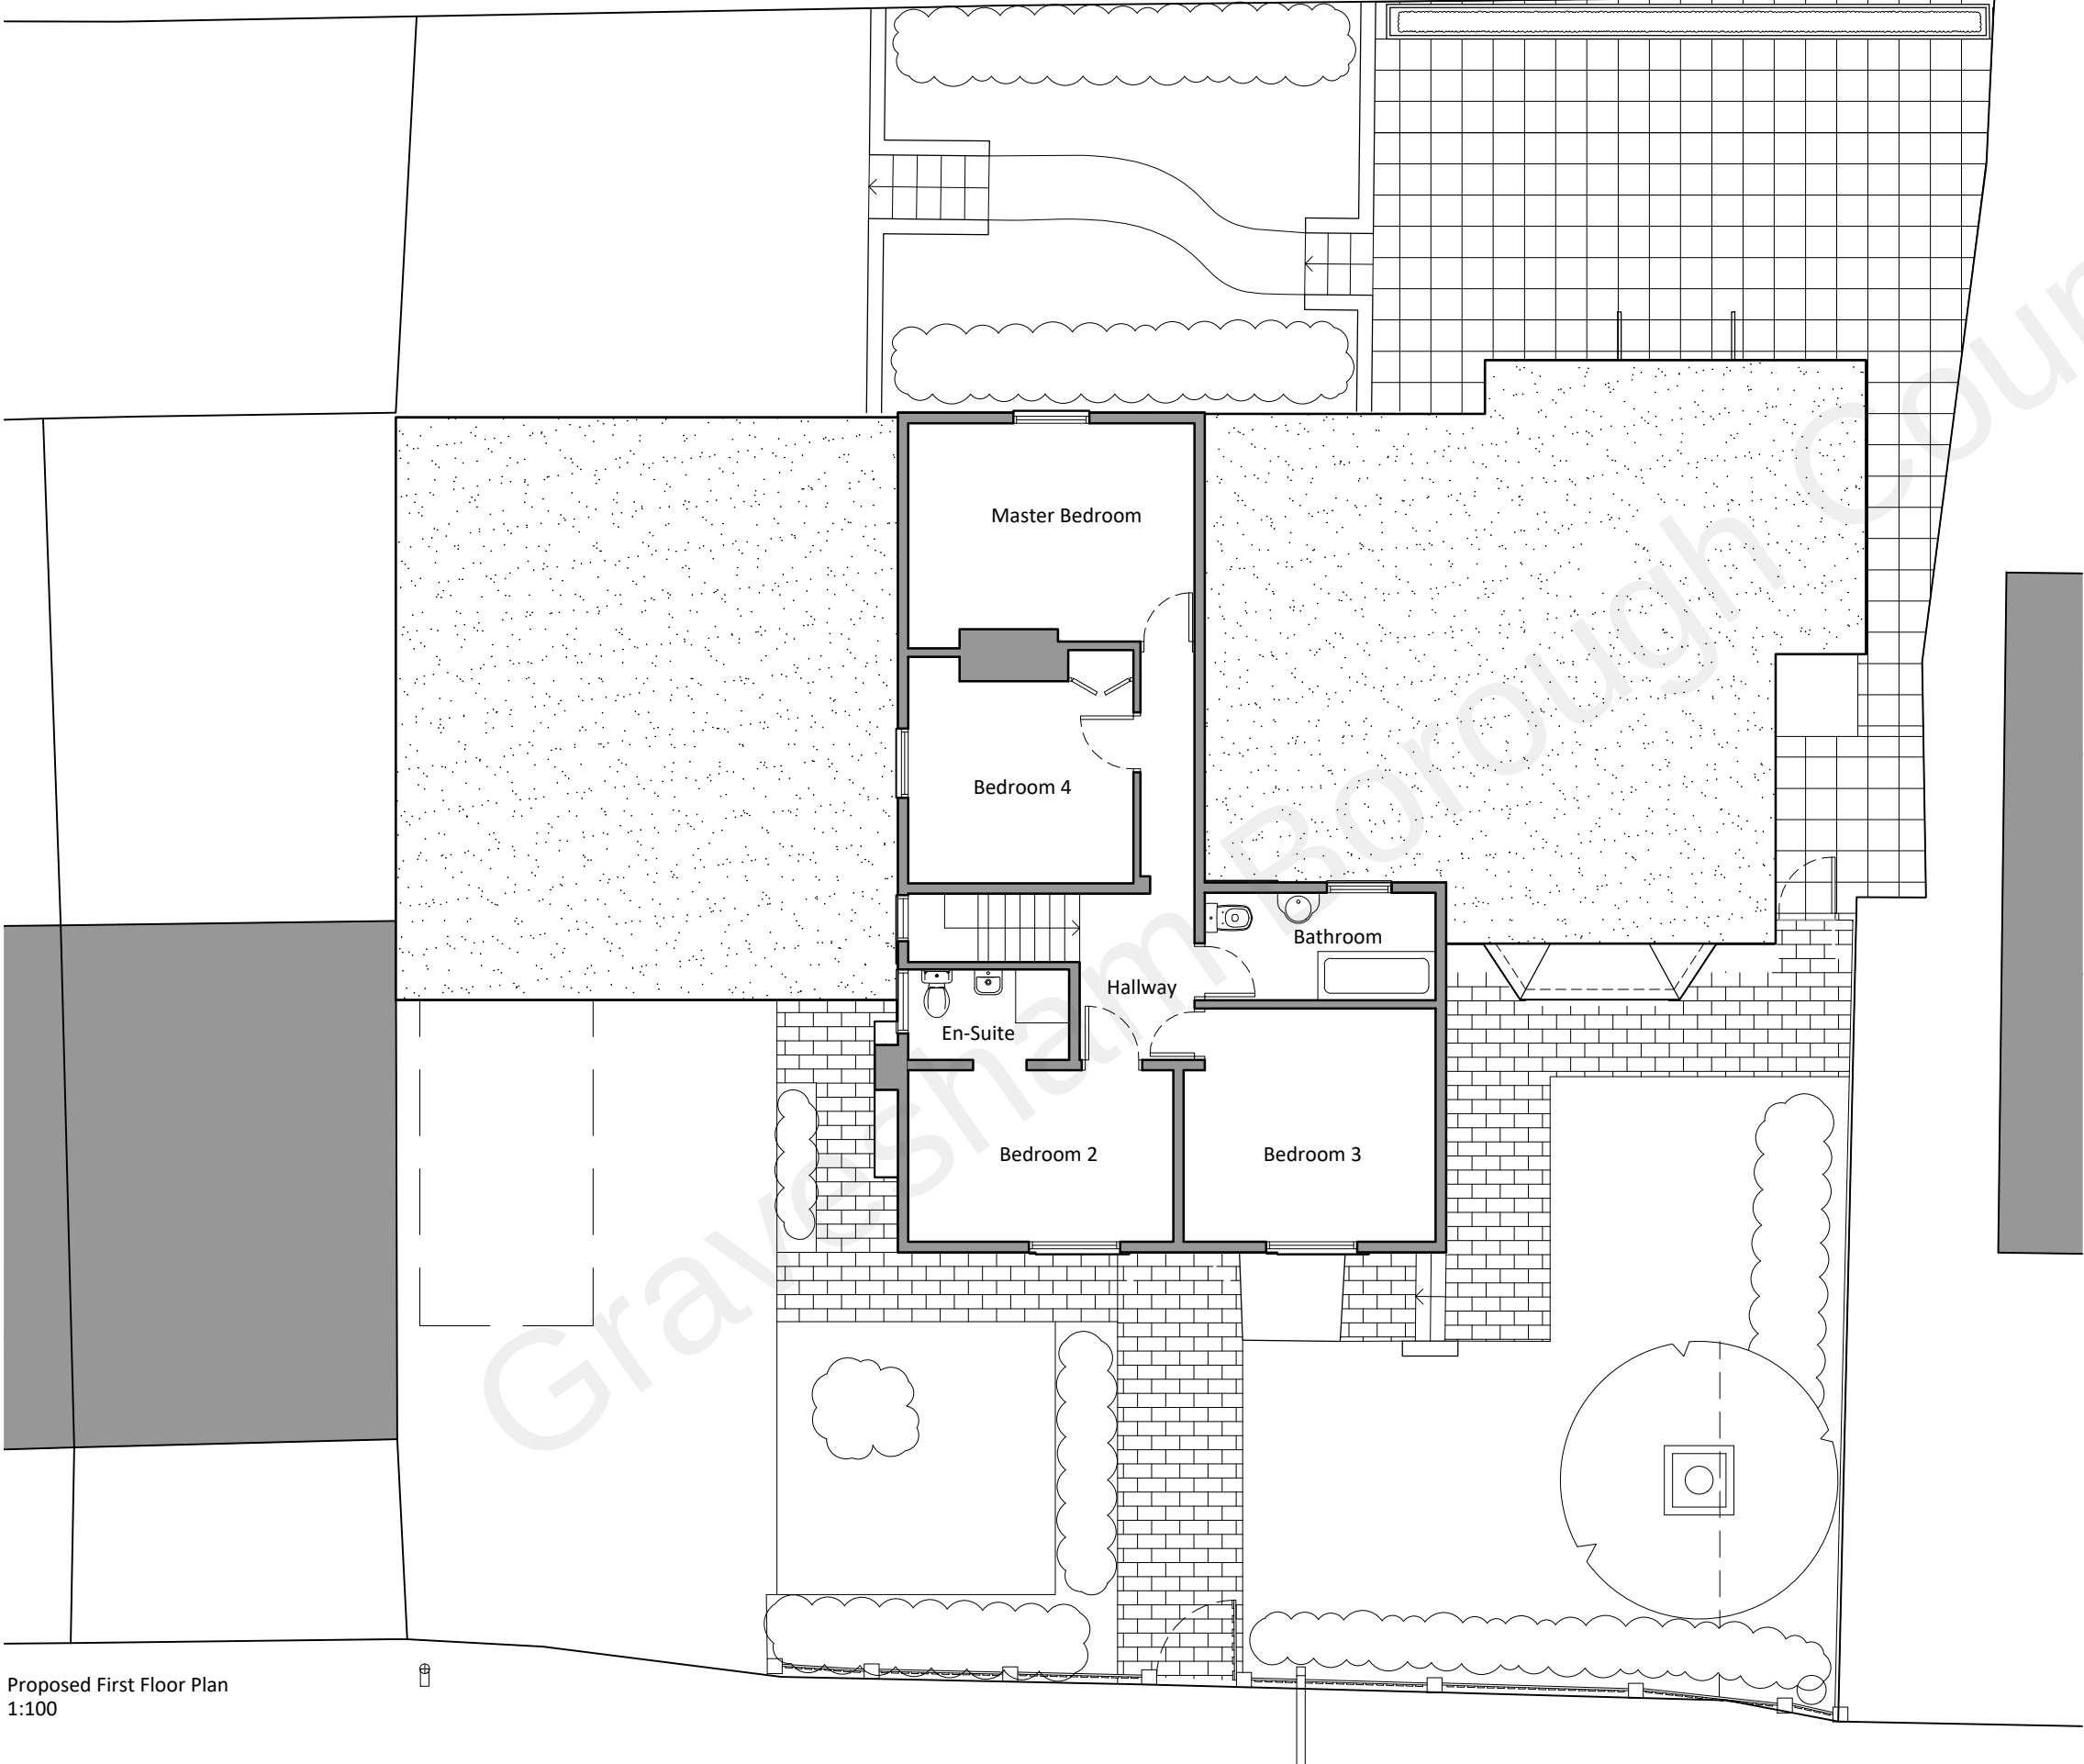

Proposed First Floor Plan
1:100

Note
This drawing is protected by copyright and must not be copied or reproduced without the written consent of Graham Simpkin Planning. All dimensions and sizes to be checked on site. North points are indicative. ©



2 The Parade, Ash Road, Hartley
Longfield, Kent DA3 8BG
Tel: 01474 703705
www.grahamsimpkinplanning.co.uk
Email: webmail@grahamsimpkinplanning.co.uk

Project Title Millers Cottage PH, 31 Shrubbery road, Gravesend, Kent, DA12 1JW		Job No 3554
Drawing Title Proposed First Floor Plan		Drawing No 08
		Revision -
Date 03.10.2022		Checked by JB
Scale 1:100 @ A3		Note
0123456 1:100metres 		