


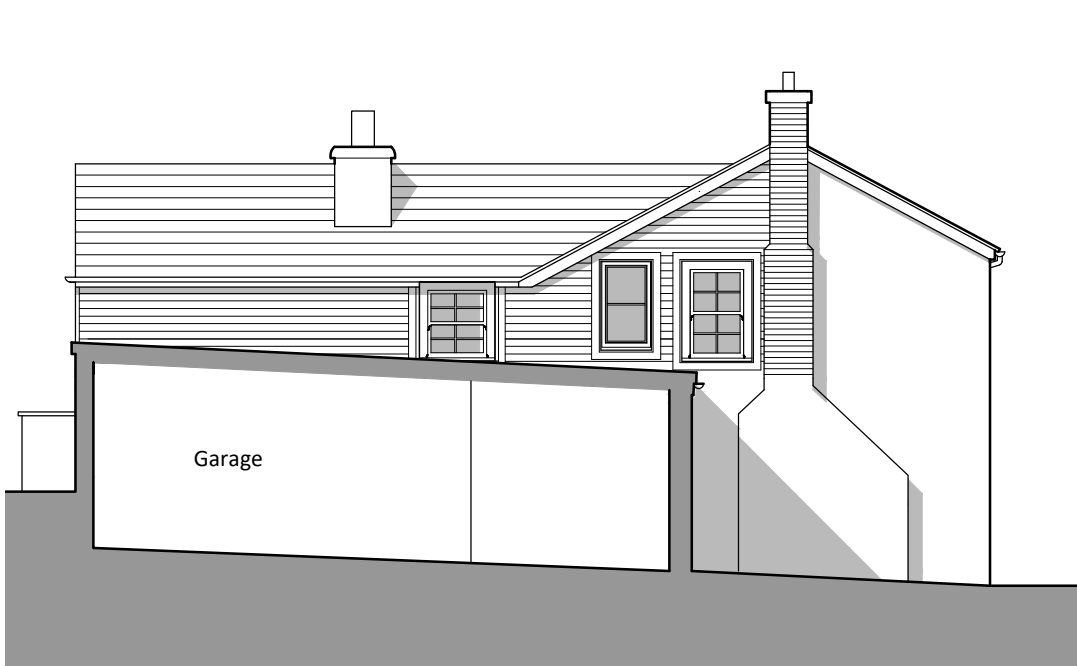

Proposed Side Elevation (South-West)
1:100



Proposed Side Elevation (North-East)
1:100

Note
This drawing is protected by copyright and must not be copied or reproduced without the written consent of Graham Simpkin Planning. All dimensions and sizes to be checked on site. North points are indicative. ©

White painted timber weatherboarding

White painted render



Proposed Rear Elevation (North-West)
1:100

White painted timber sash windows with
black painted timber surrounds
White painted render
White painted
timber doors

Black painted render
White painted timber weatherboarding
White painted render

White painted timber
casement window



Proposed Front Elevation (South-East)
1:100

Timber garage
doors
Flush timber door

White painted front door

White painted render
Black painted quoins
White painted casement windows
Black painted timber window
surrounds



2 The Parade, Ash Road, Hartley
Longfield, Kent DA3 8BG

Tel: 01474 703705
www.grahamsimpkinplanning.co.uk
Email: webmail@grahamsimpkinplanning.co.uk

Project Title Millers Cottage, 31 Shrubbery Road, Gravesend, Kent, DA12 1JW		Job No 3554
Drawing Title Proposed Elevations	Drawing No 10	Revision -
Date 10.03.2022	Drawn by DA	Checked by JB
Scale 1:100 @ A3	Note	

