




East Elevation


North Elevation



South Elevation

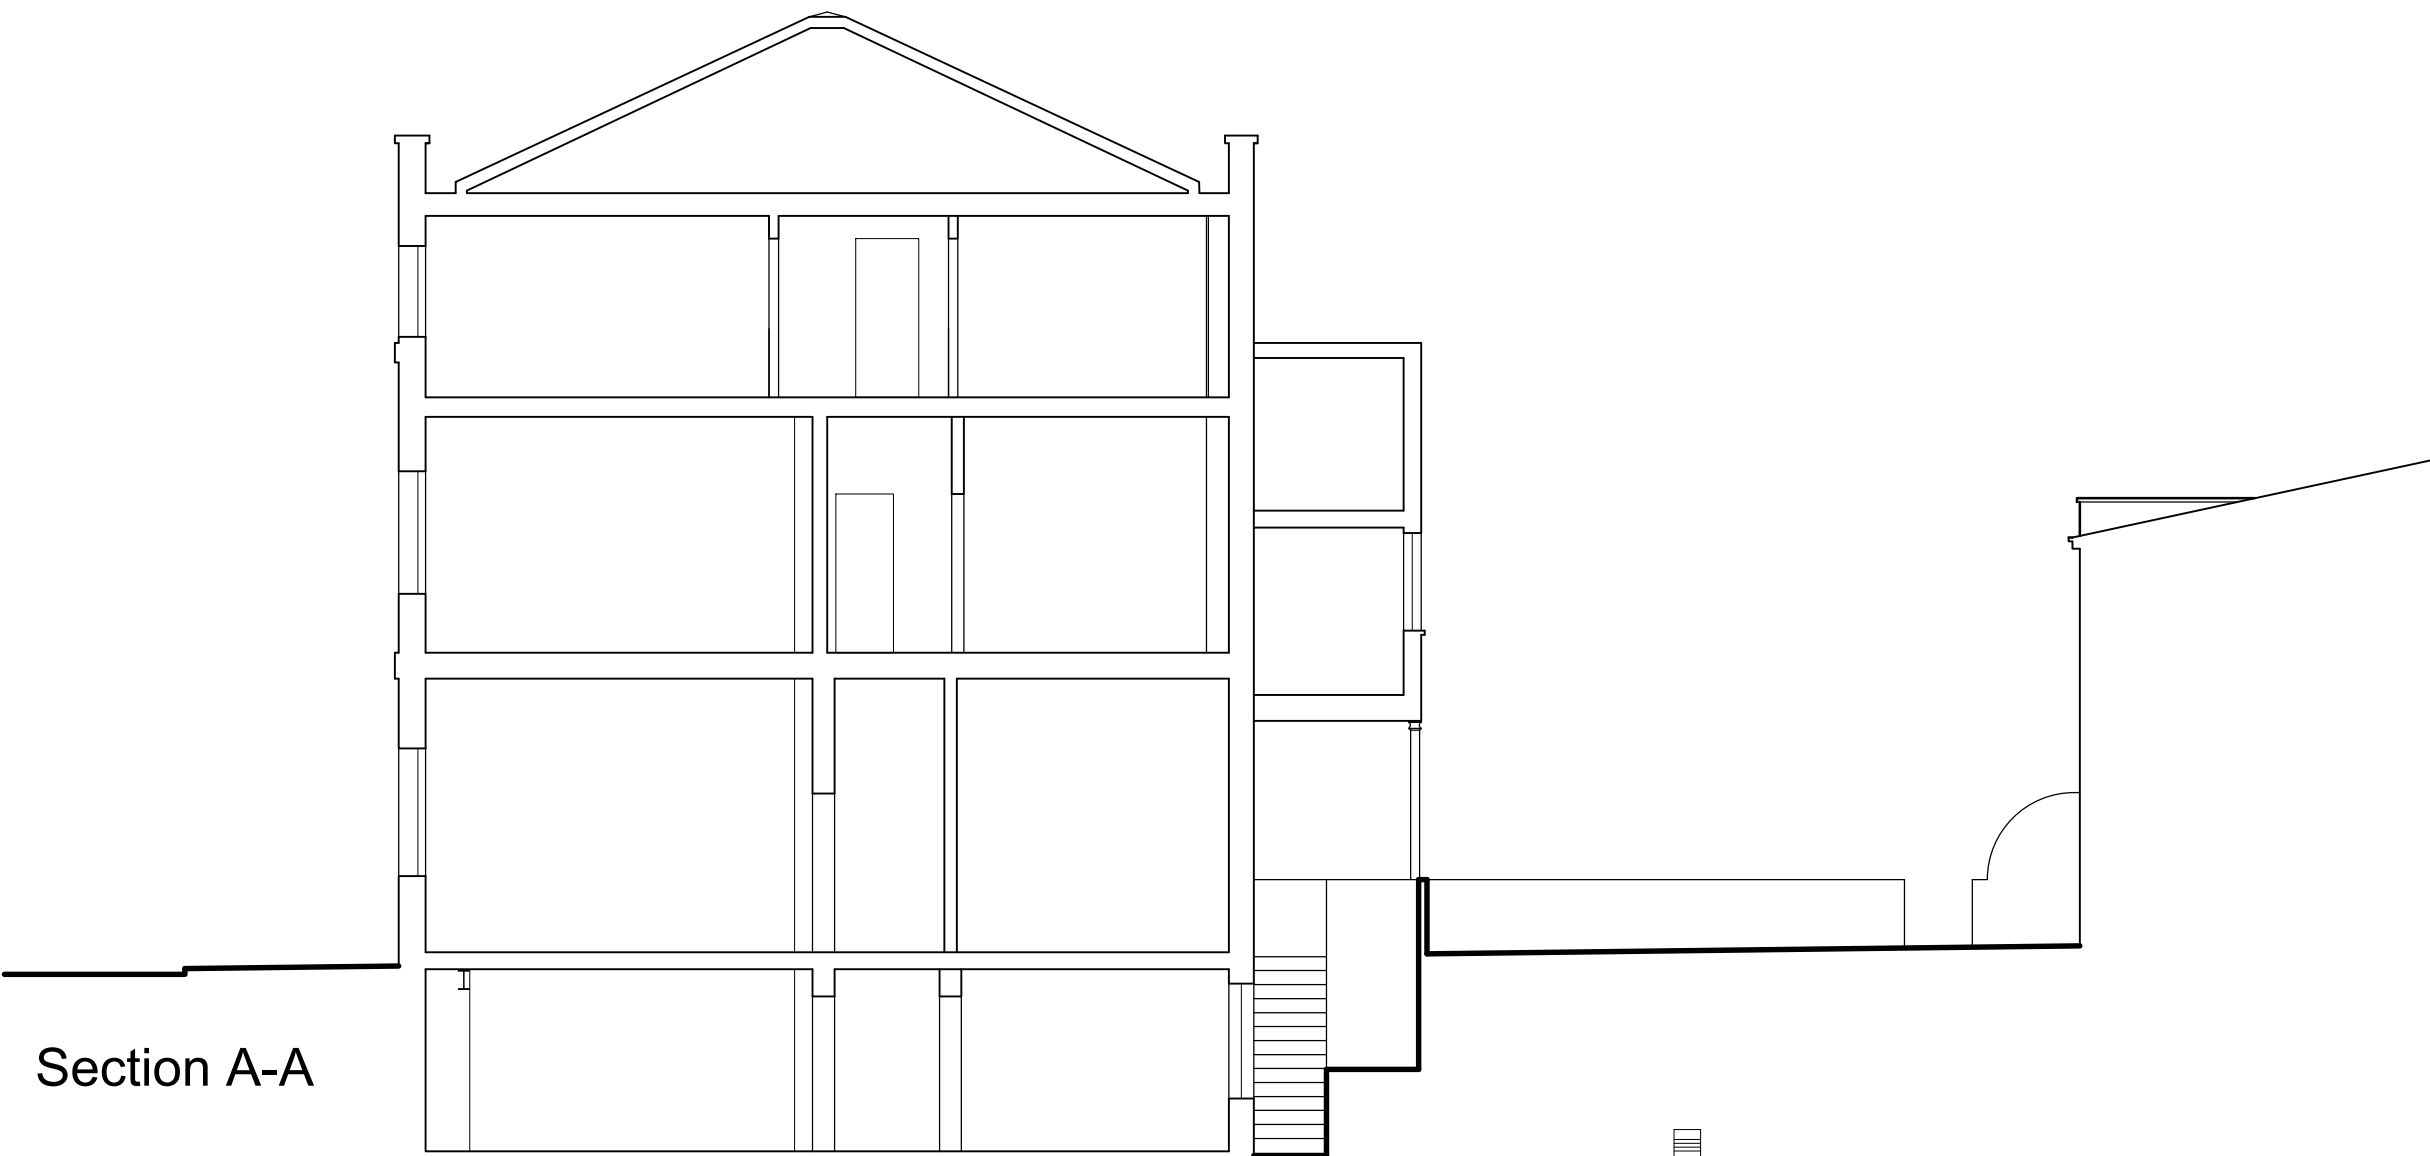


Section A-A

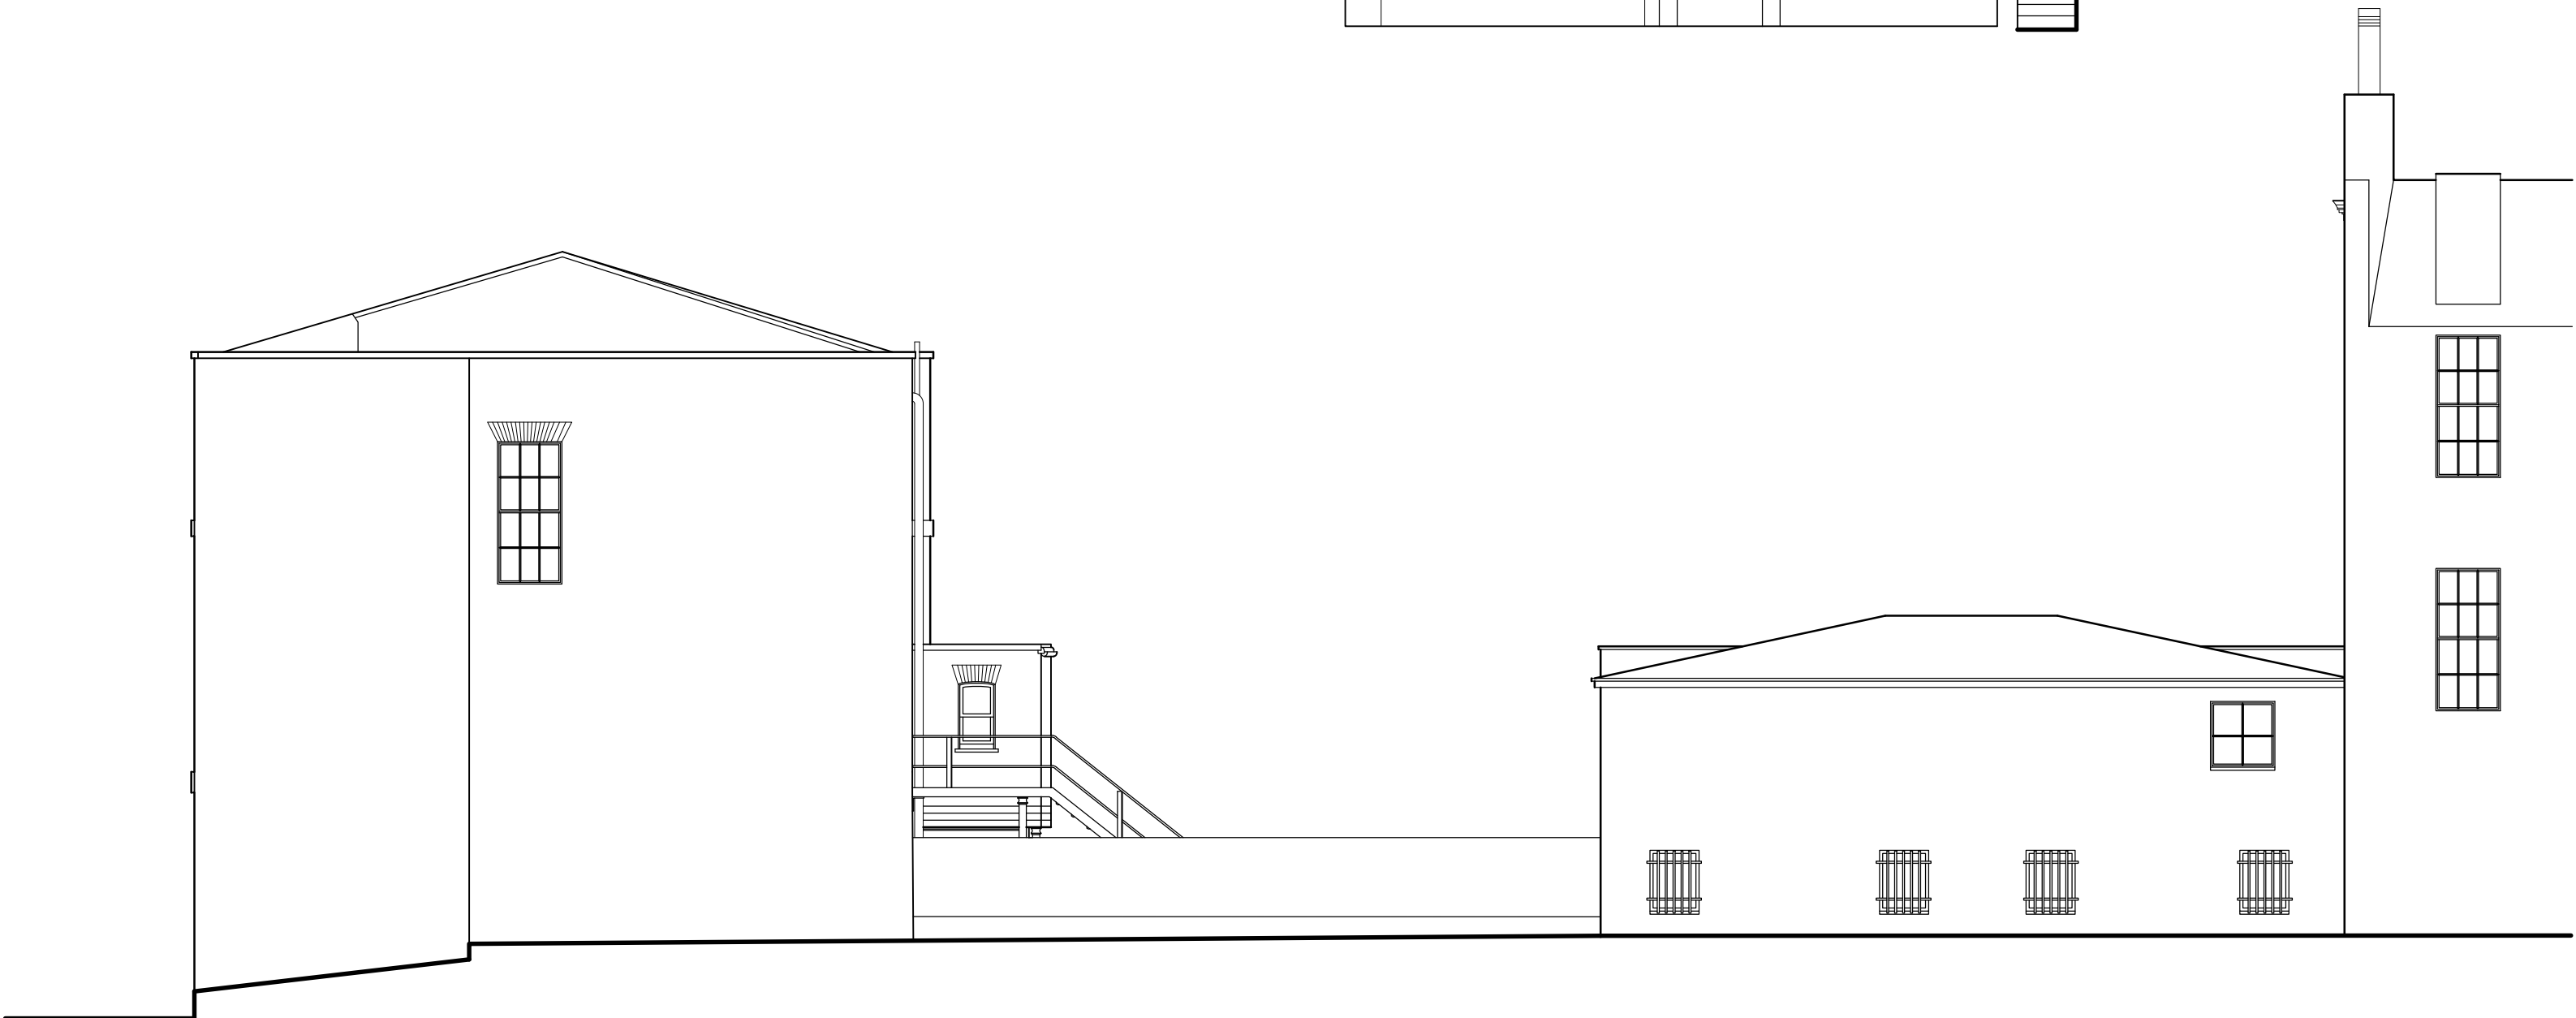

West Elevation

This drawing remains the Copyright of the architects and may not be reproduced in whole or in part without their written permission

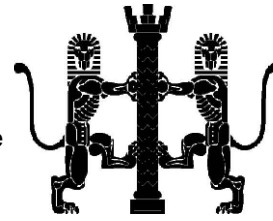

NOTES
Do not scale
Verify all dimensions on site before commencing any work or preparing any shop drawings
All building materials, components and workmanship to comply with the appropriate Public Health Acts, Building Regulations, British & European Standards and Codes of Practice and to the appropriate manufacturers recommendations.
For all specialist work see relevant drawings
All schemes to be set out completely including buildings, roads, drainage and levels prior to the commencement of works
Sites to be checked against Land Registry plans and any necessary Easements to be established
Any discrepancies, errors or omissions to be reported to the architect for further instructions before commencement of works

K		
J		
H		
G		
F		
E		
D		
C		
B		
A		
Date	Revisions	By

DAC

Architects

21 Stone Street, Gravesend, Kent, DA11 0NP
Tel: 01474 566996 Fax: 01474 320374
Design@DACarchitects.co.uk

Project Title
**39 The Terrace
Gravesend
Kent**

Client
M Fothergill

Drawing Title
**ELEVATIONS &
SECTION
AS EXISTING**

Scale 1:100	Date 03.11.22	Drawn By JR
----------------	------------------	----------------

Project No. 5359	Dwg. No. D-101	Rev.
----------------------------	--------------------------	------