



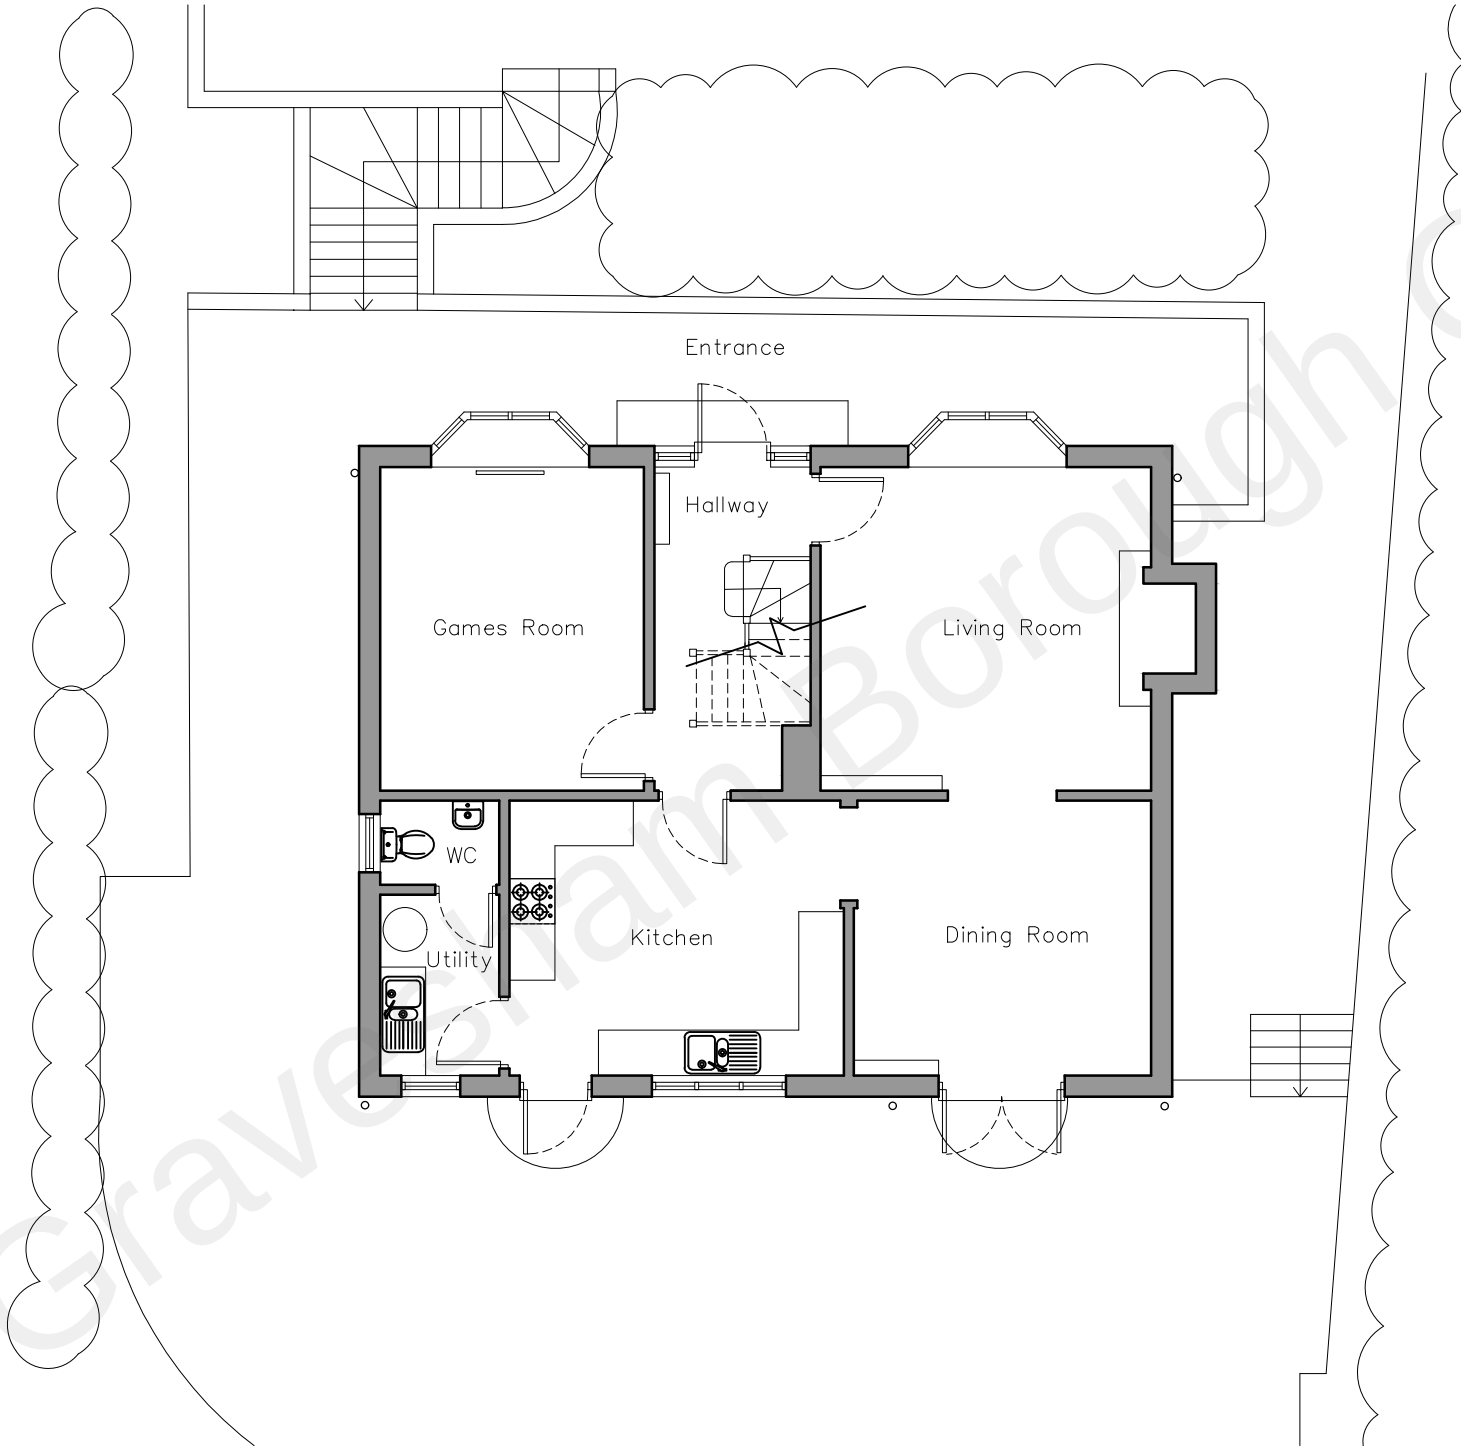

Existing Ground Floor Plan
1:100

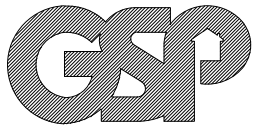

2 The Parade, Ash Road, Hartle:
Longfield, Kent DA3 8B

Tel: 01474 70370!
www.grahamsimpkinplanning.co.u
Graham Simpkin PlanningEmail: webmail@grahamsimpkinplanning.co.u

Project Title Shelly, Meadow Lane, Culverstone, DA13 0UN		Job No 3402
Drawing Title Existing Ground Floor Plan	Drawing No 02	Revision —
Date 02.09.2021	Drawn by MS	Checked by JB
Scale 1:100 @ A3	Note	

