



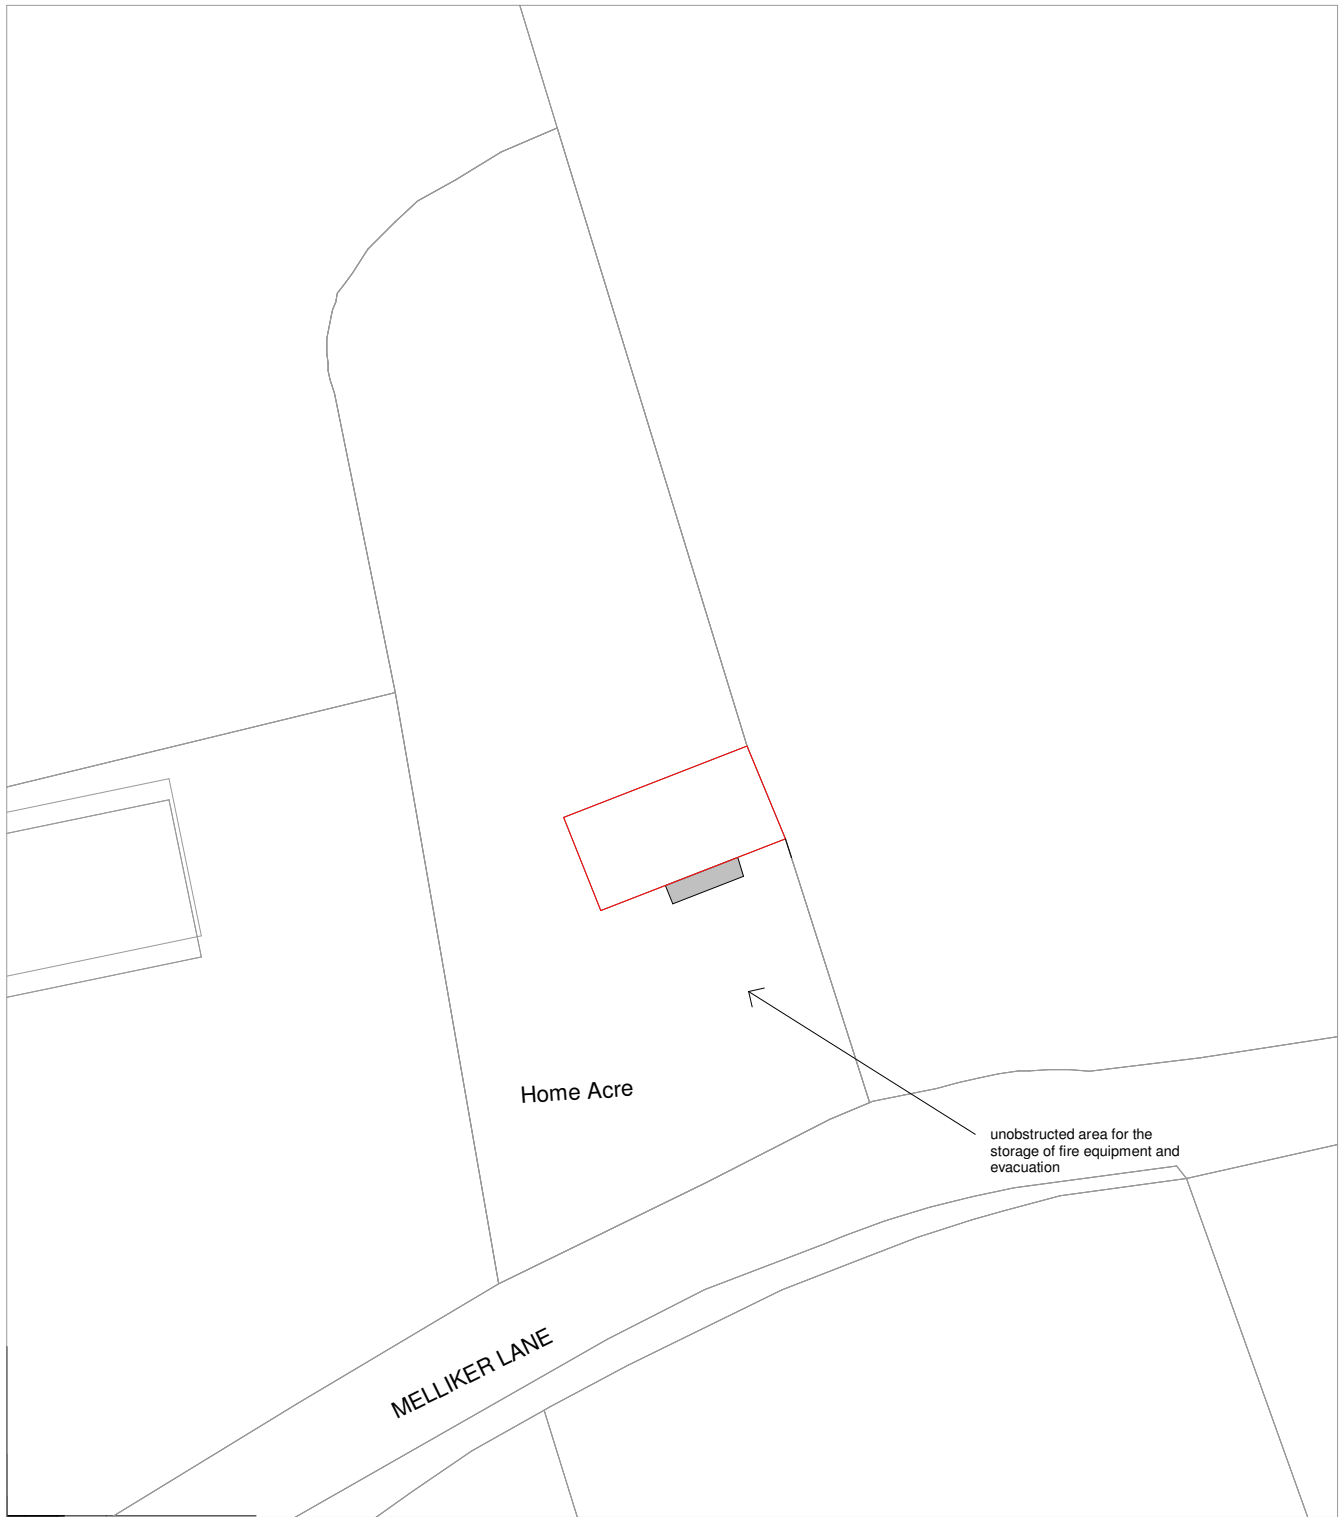

© Crown copyright and database rights 2020 OS 100042766

Site Plan

1 : 500

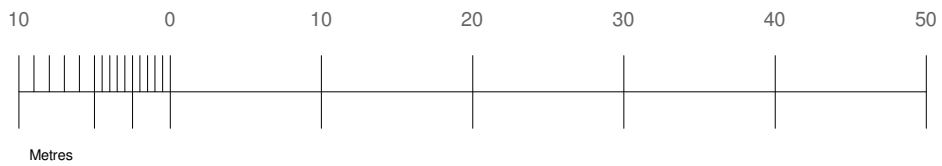


Metres



Development

Property boundary

 

Home Acre, Melliker Lane, Meopham, DA13 0HY

PROJECT ADDRESS:

DRAWING TITLE:

SITE PLAN

Marta Poczłowska

CLIENT:

Date: 19.06.23

Scale (@ A4) 1:500

Rev. Date

R00 Rev.

Drawn by: KH

Checked by: JH

HA-R00-PR-107

DRAWING NUMBER:



Extension Plans. Ealing Cross, 85 Uxbridge Rd, London W5 5BW

Garge conversion, first floor side extension, porch and internal re-works

PROJECT: