


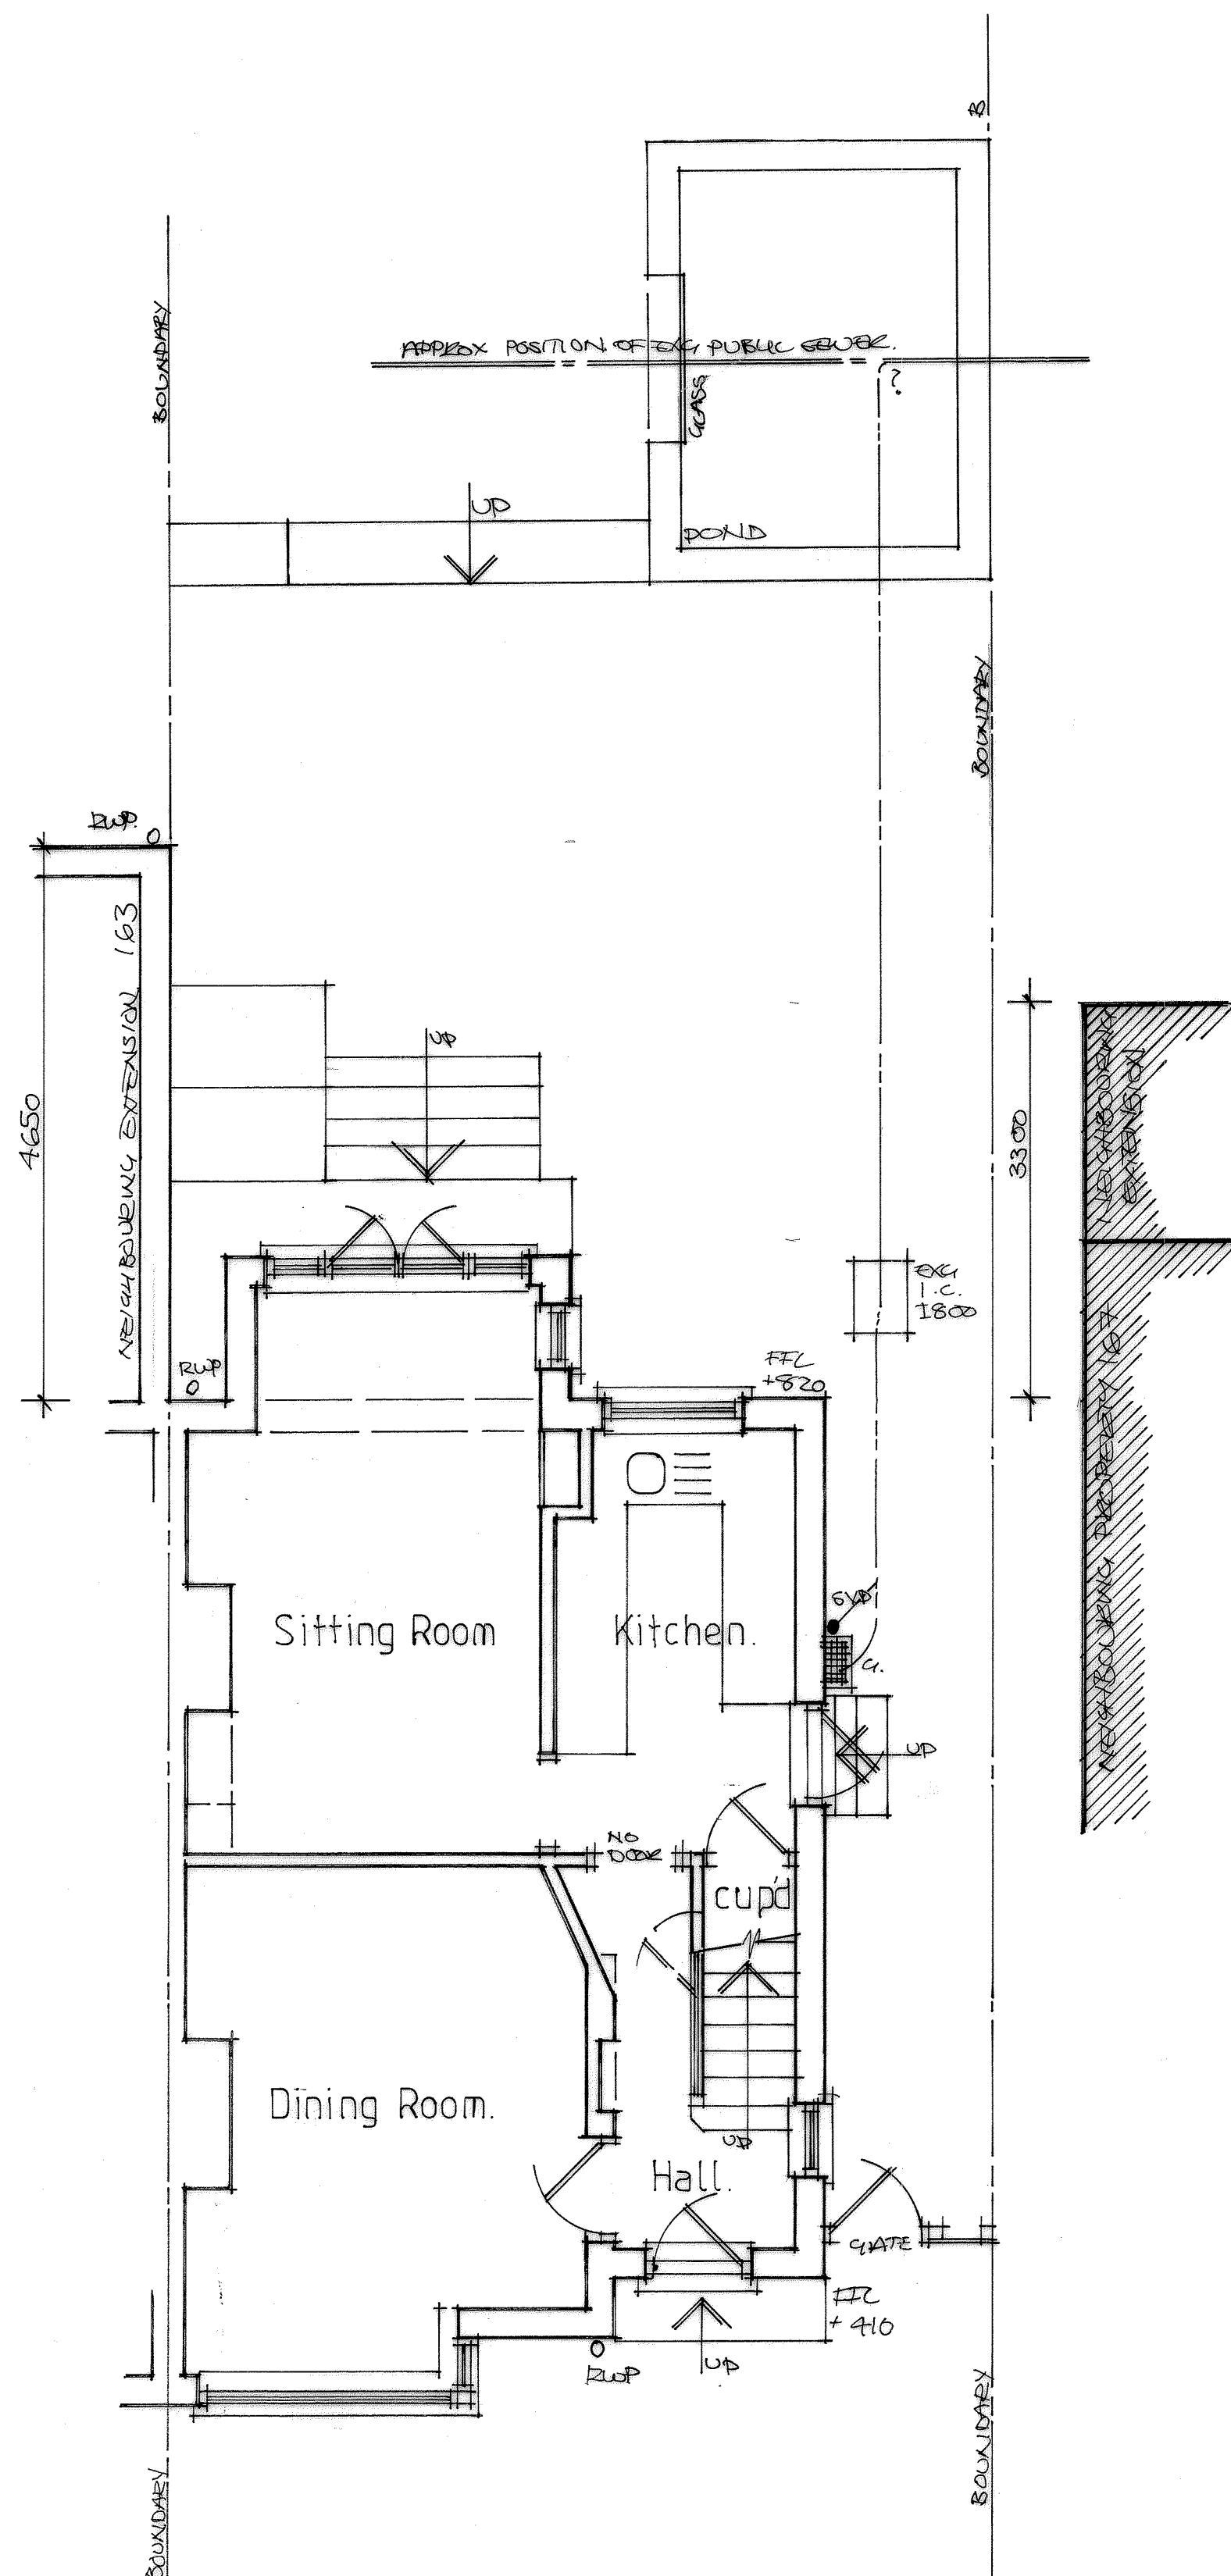


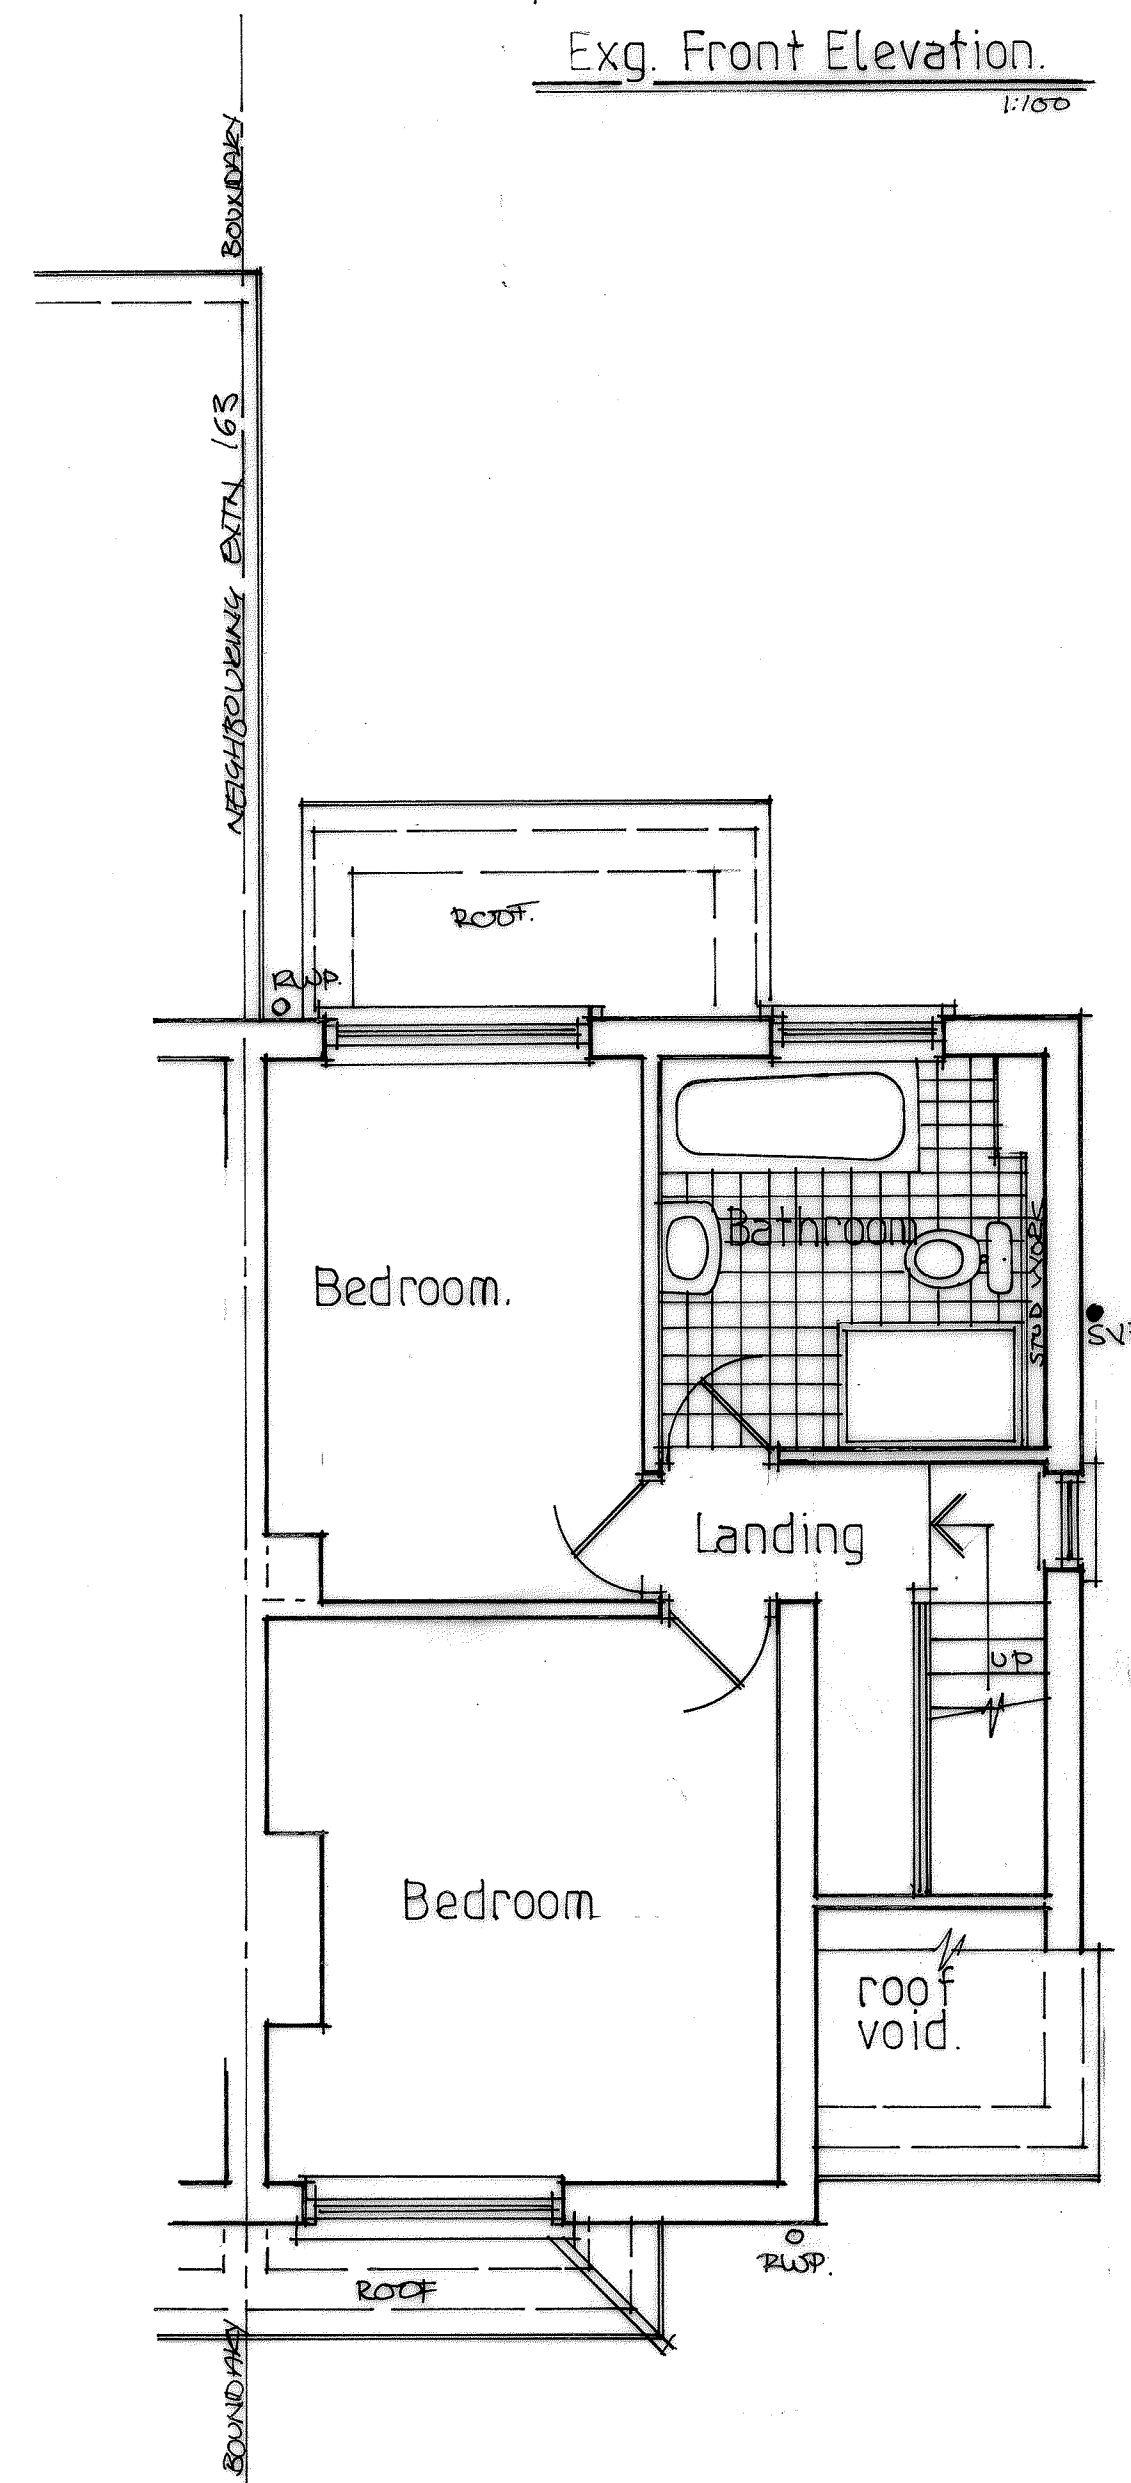


Existing Ground Floor Layout.

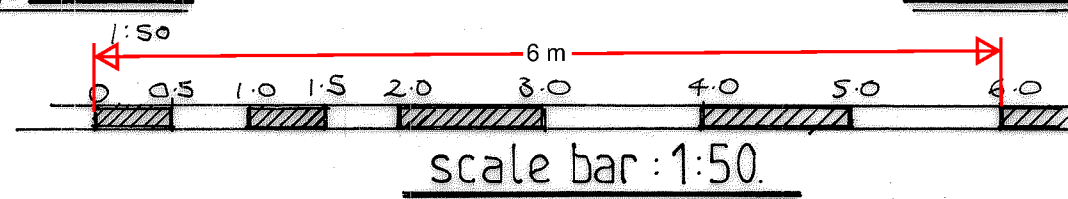


Existing First Floor Layout.

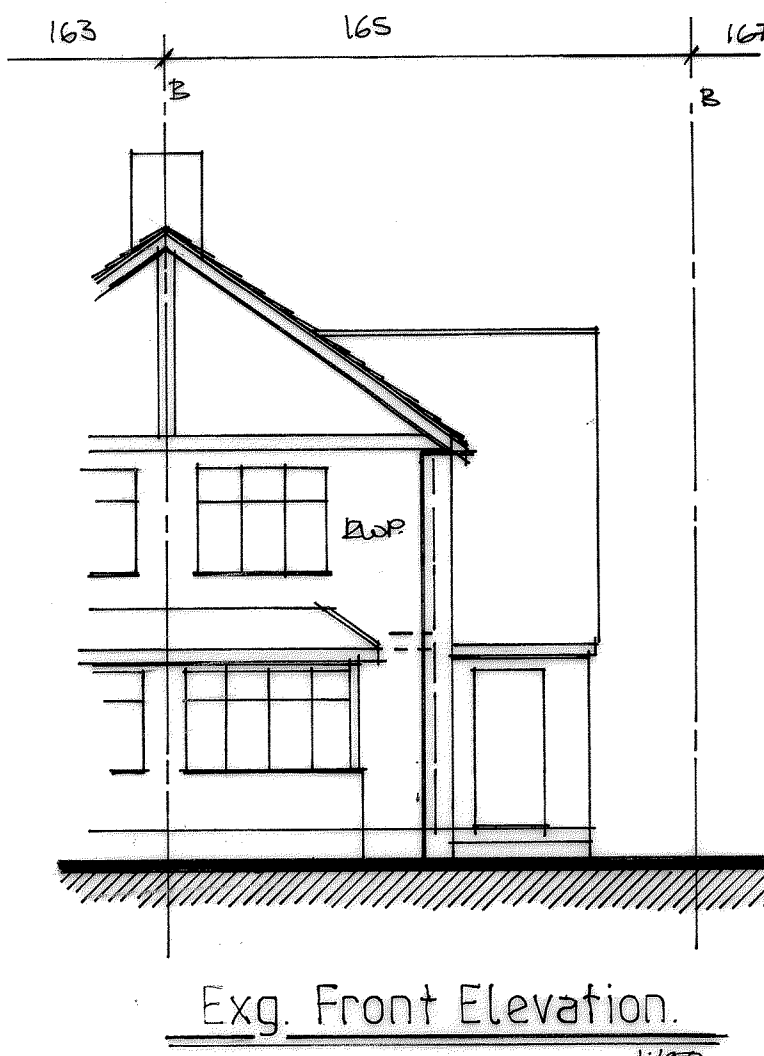



Exg. Front Elevation.

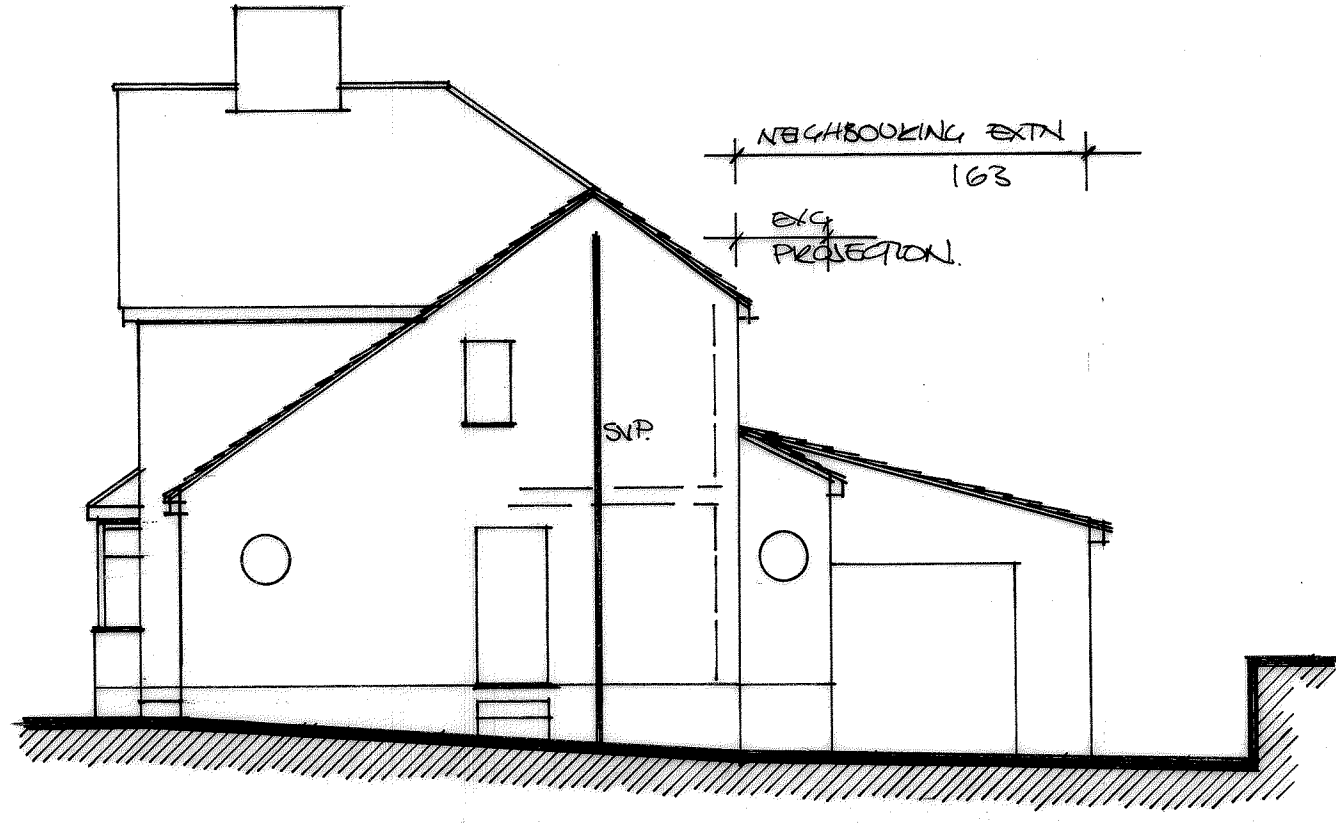



Exg. Side Elevation.

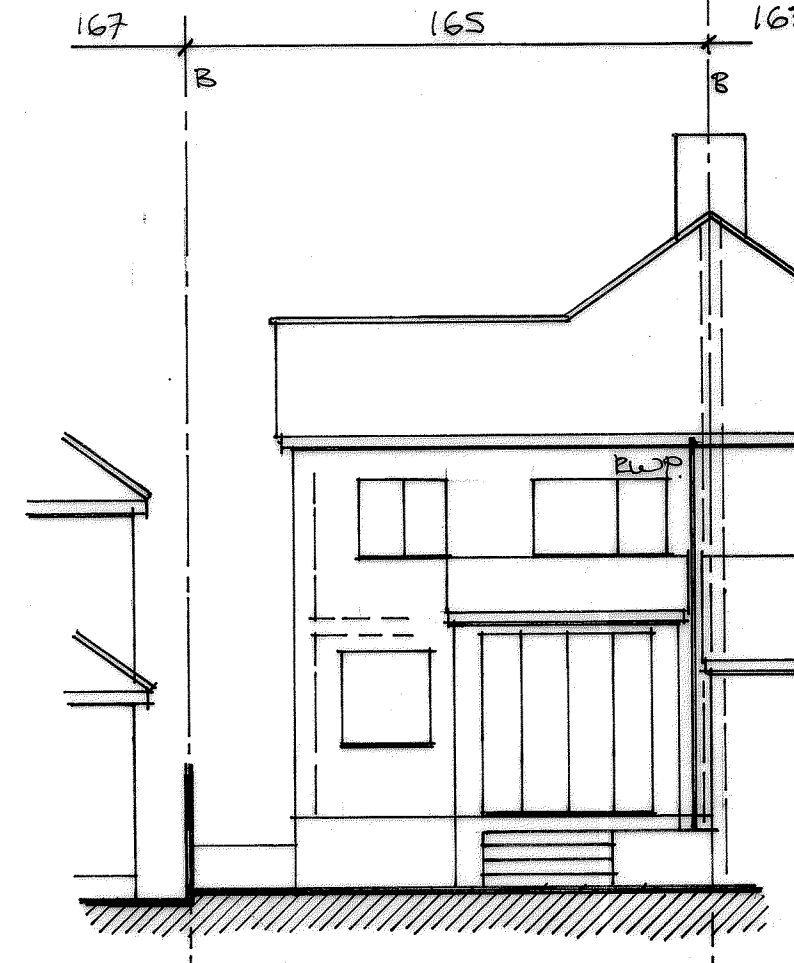


Exg. Rear Elevation.

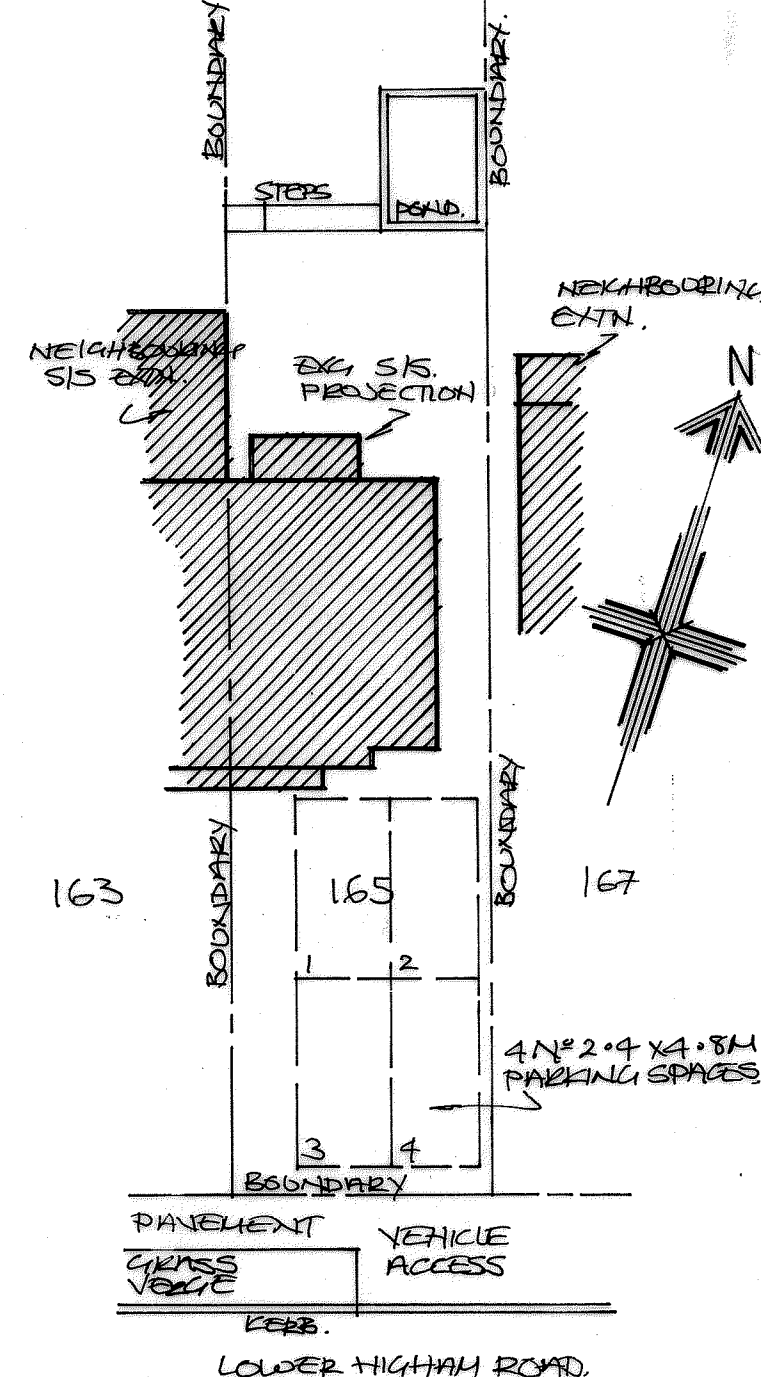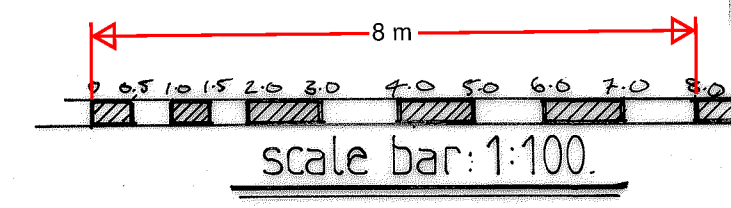

Exg. Block Plan.

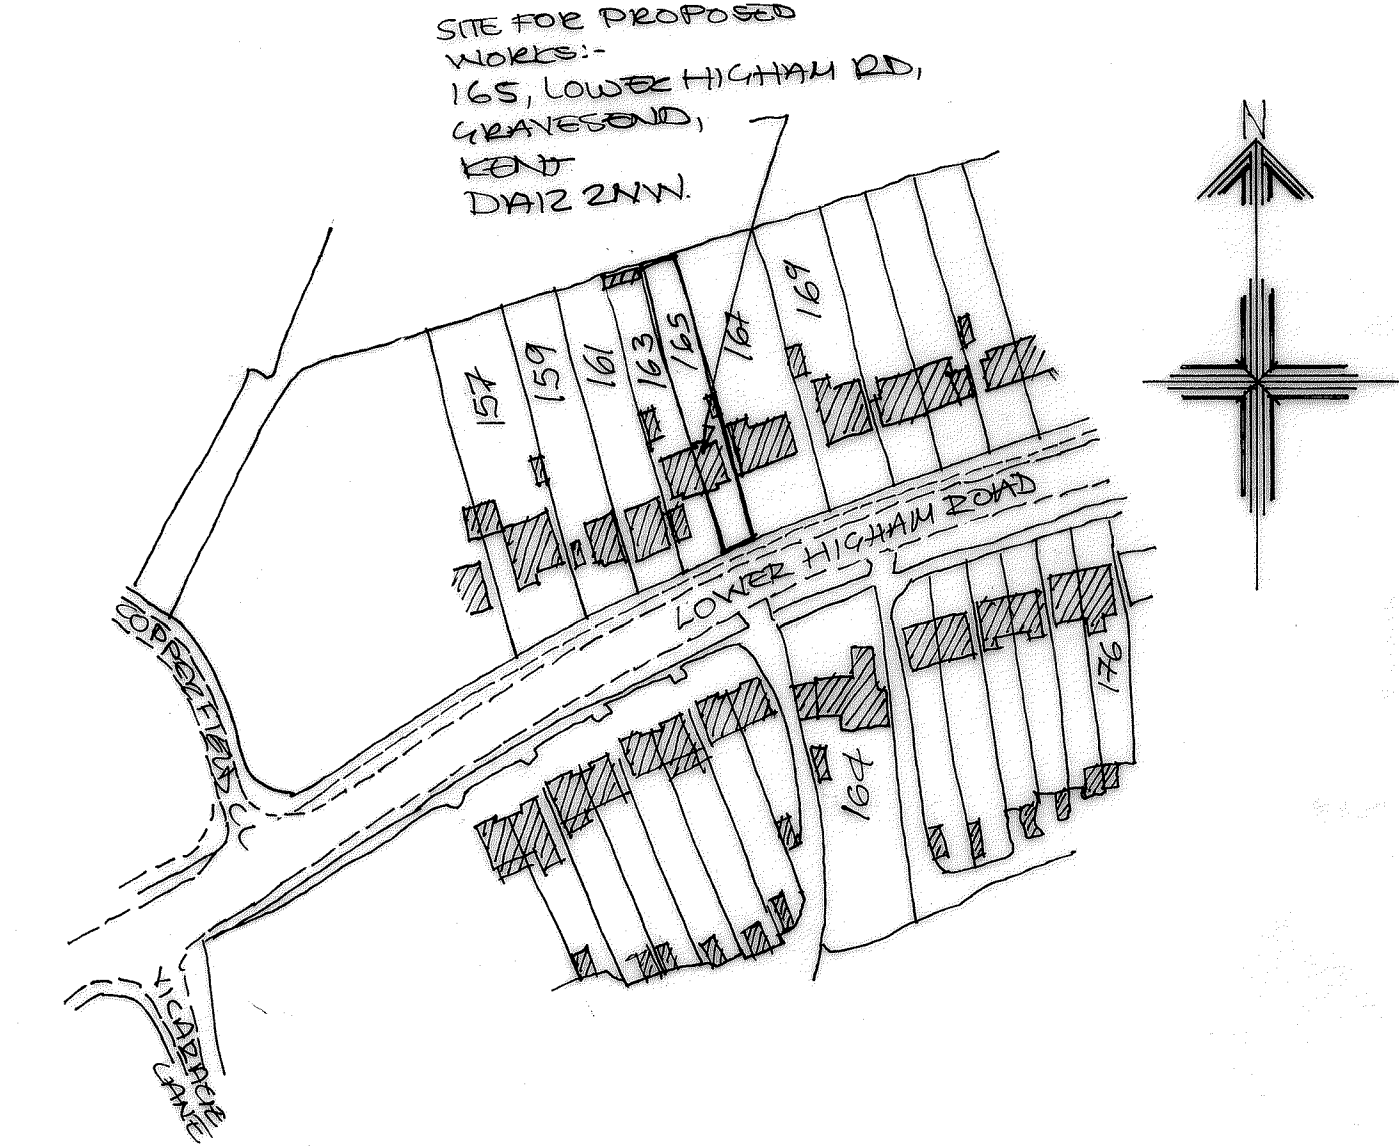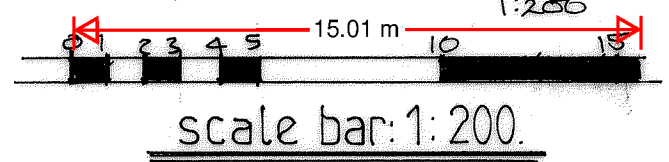

Location Plan.

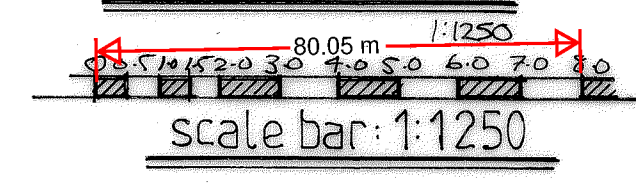

REV. C:- SCALE BAR TO BLOCK PLAN
REV. B:- 20% BLOCK PLAN ADDED
REV. A:- ELEVATIONS ADDED 16/12/2024

Russell A Broad & Associates.
*Architecture*Surveying*Supervision*
approved designs since 1986.
The Architectural Design Studio.
The Old Cycle Shop, 200 High Street,
Wickham Market, Suffolk IP13 0RF.
Mobile:- 07931 150805.
Email:- RussellBroad1986@gmail.com

Project:-
Existing / Survey Floor
Layouts, Elevations &
Location Plan.

Project Address:-
165, Lower Higham Road,
Gravesend,
Kent. DA12 2NW.
For:-
Mr & Mrs. Copeland.

Submitted:-
Approved:-

Date:-
Dec. 2023
Scale:-
1:50, 1:100, 1:1250.

Please Scale For Planning Purposes Only.
All Dimensions are to be Checked on Site.
All Works to Relevant Codes of Practice & B.S.'s.
Client and Contractor to ensure compliance with
C.D.M., Health & Safety Regulations & Party Wall
Agreement Act where applicable.

Project Ref:-
81171.
Drawing Number:-
01.
Rev
C