




NOTE
Existing windows to be retained,
overhauled as necessary & redecorated

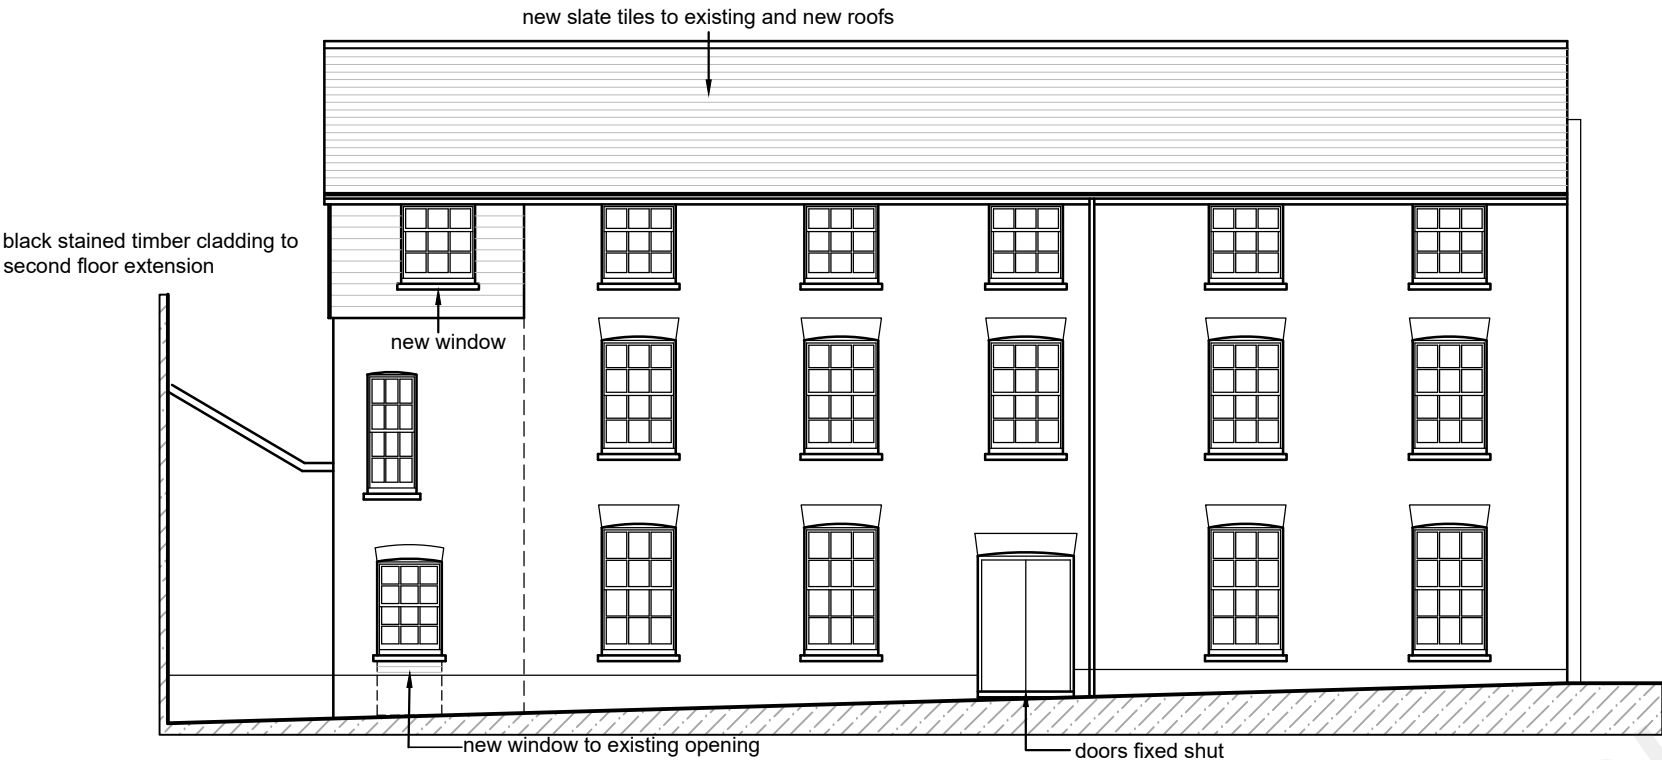


FRONT ELEVATION
(1:100)

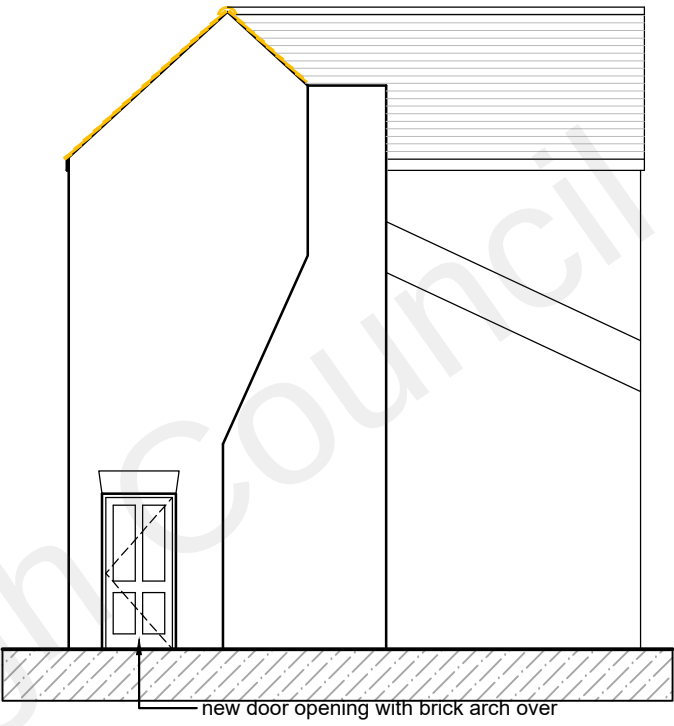

SIDE ELEVATION
(1:100)

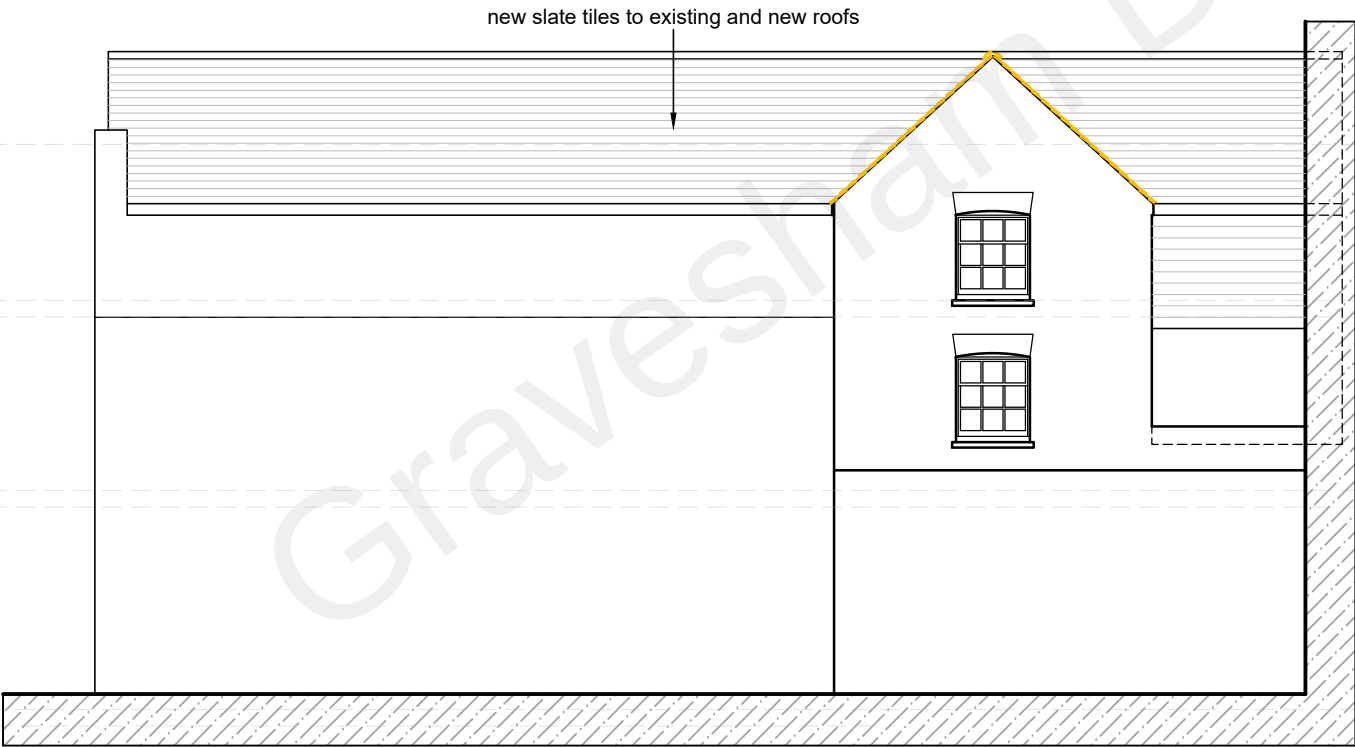

REAR ELEVATION
(1:100)

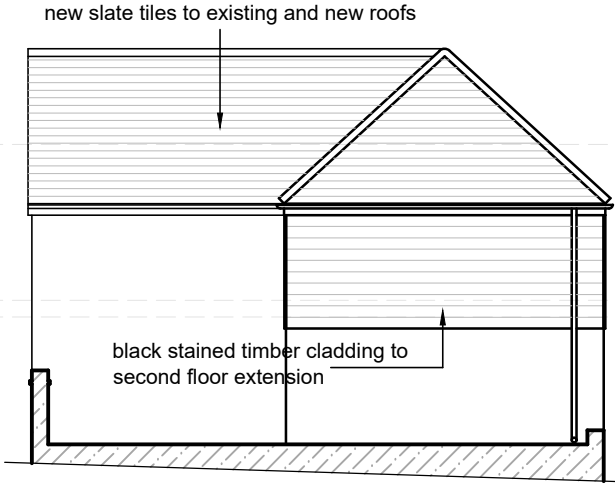

SIDE ELEVATION
(1:100)



SCALE BAR @ 1:100

Date	No	Revision
Penfold Project Services		
Epmarket, Wrotham Road, Meopham, Kent, DA13 0JH Telephone: 01474 816690 e-mail: apenfold448@btinternet.com		
Job Title:	22 A HIGH STREET GRAVESEND KENT DA11 0BA	
Dwg Title:	ELEVATIONS AS PROPOSED	
Scale:	1:100 @ A3	
Dwg No.:	04	
Date:	August 2021	