






PROPOSED FRONT ELEVATION

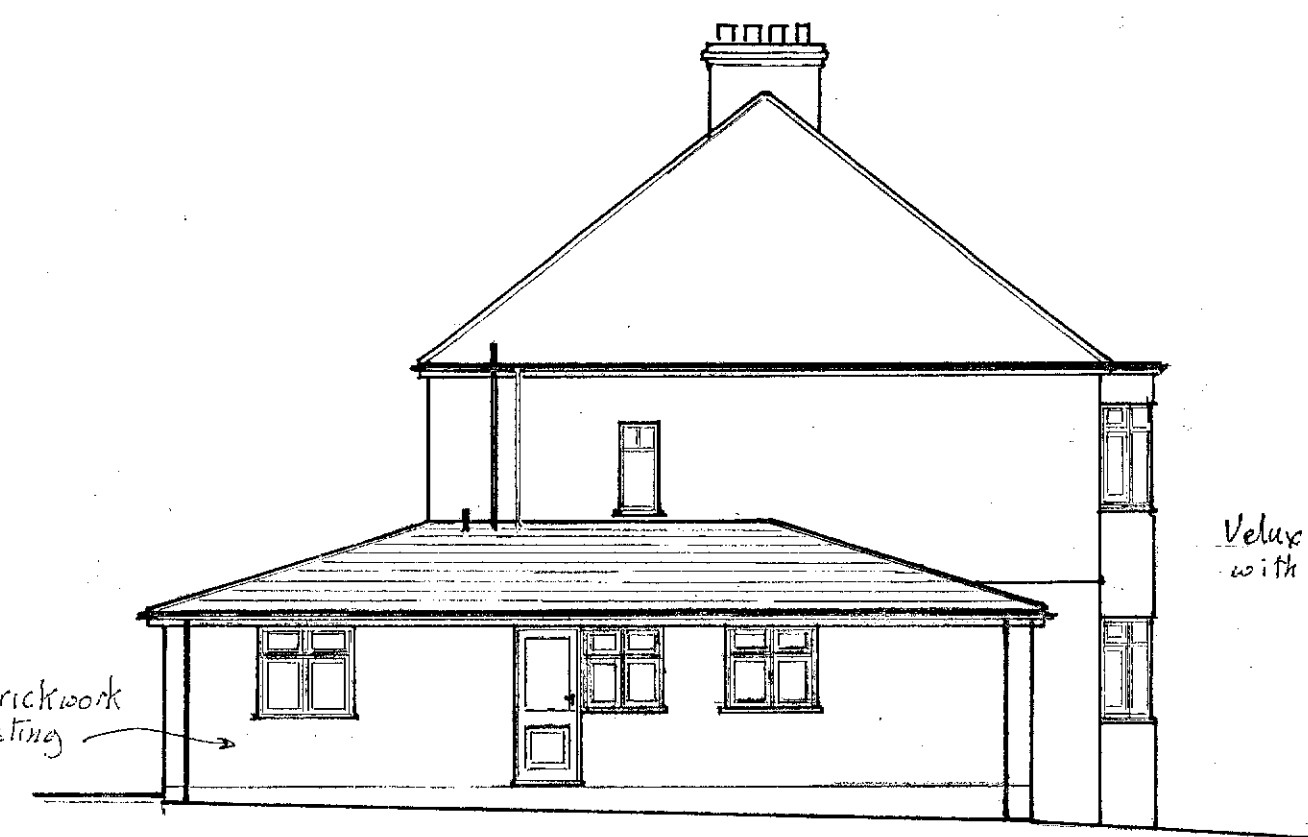


PROPOSED SIDE ELEVATION

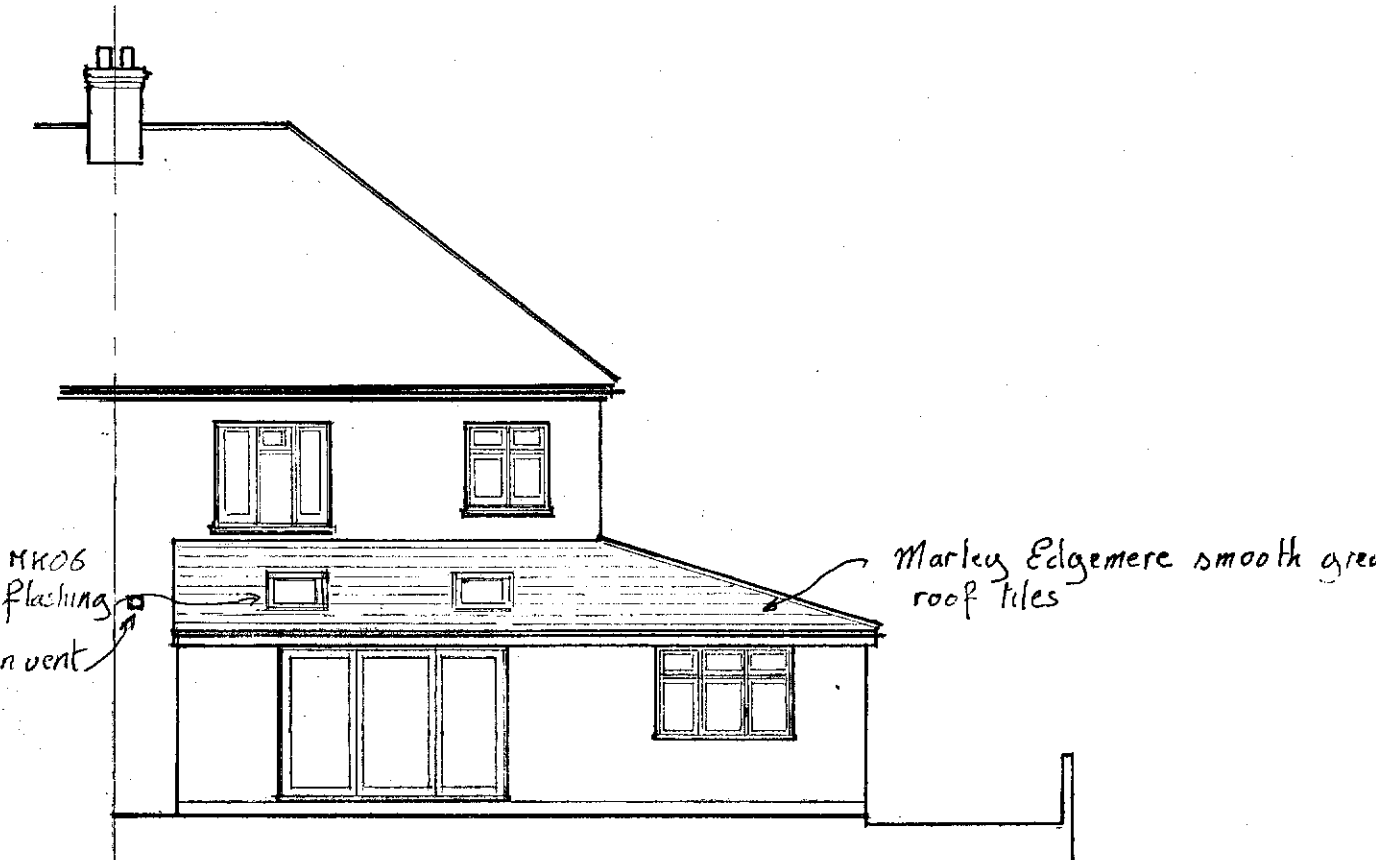


PROPOSED REAR ELEVATION

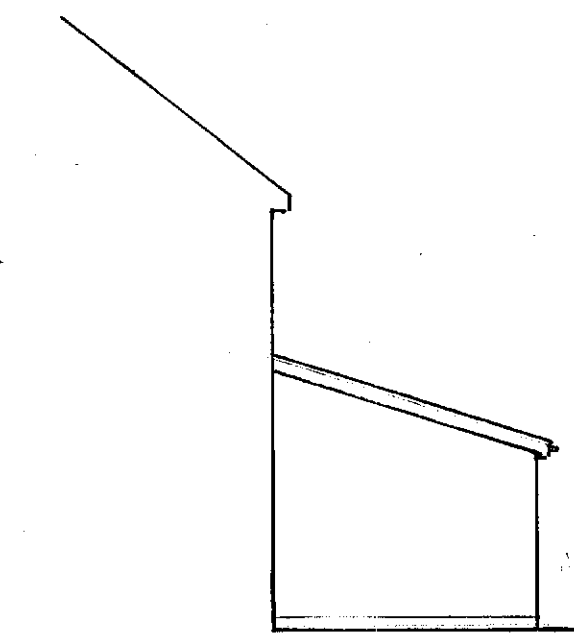

PROPOSED SIDE ELEVATION

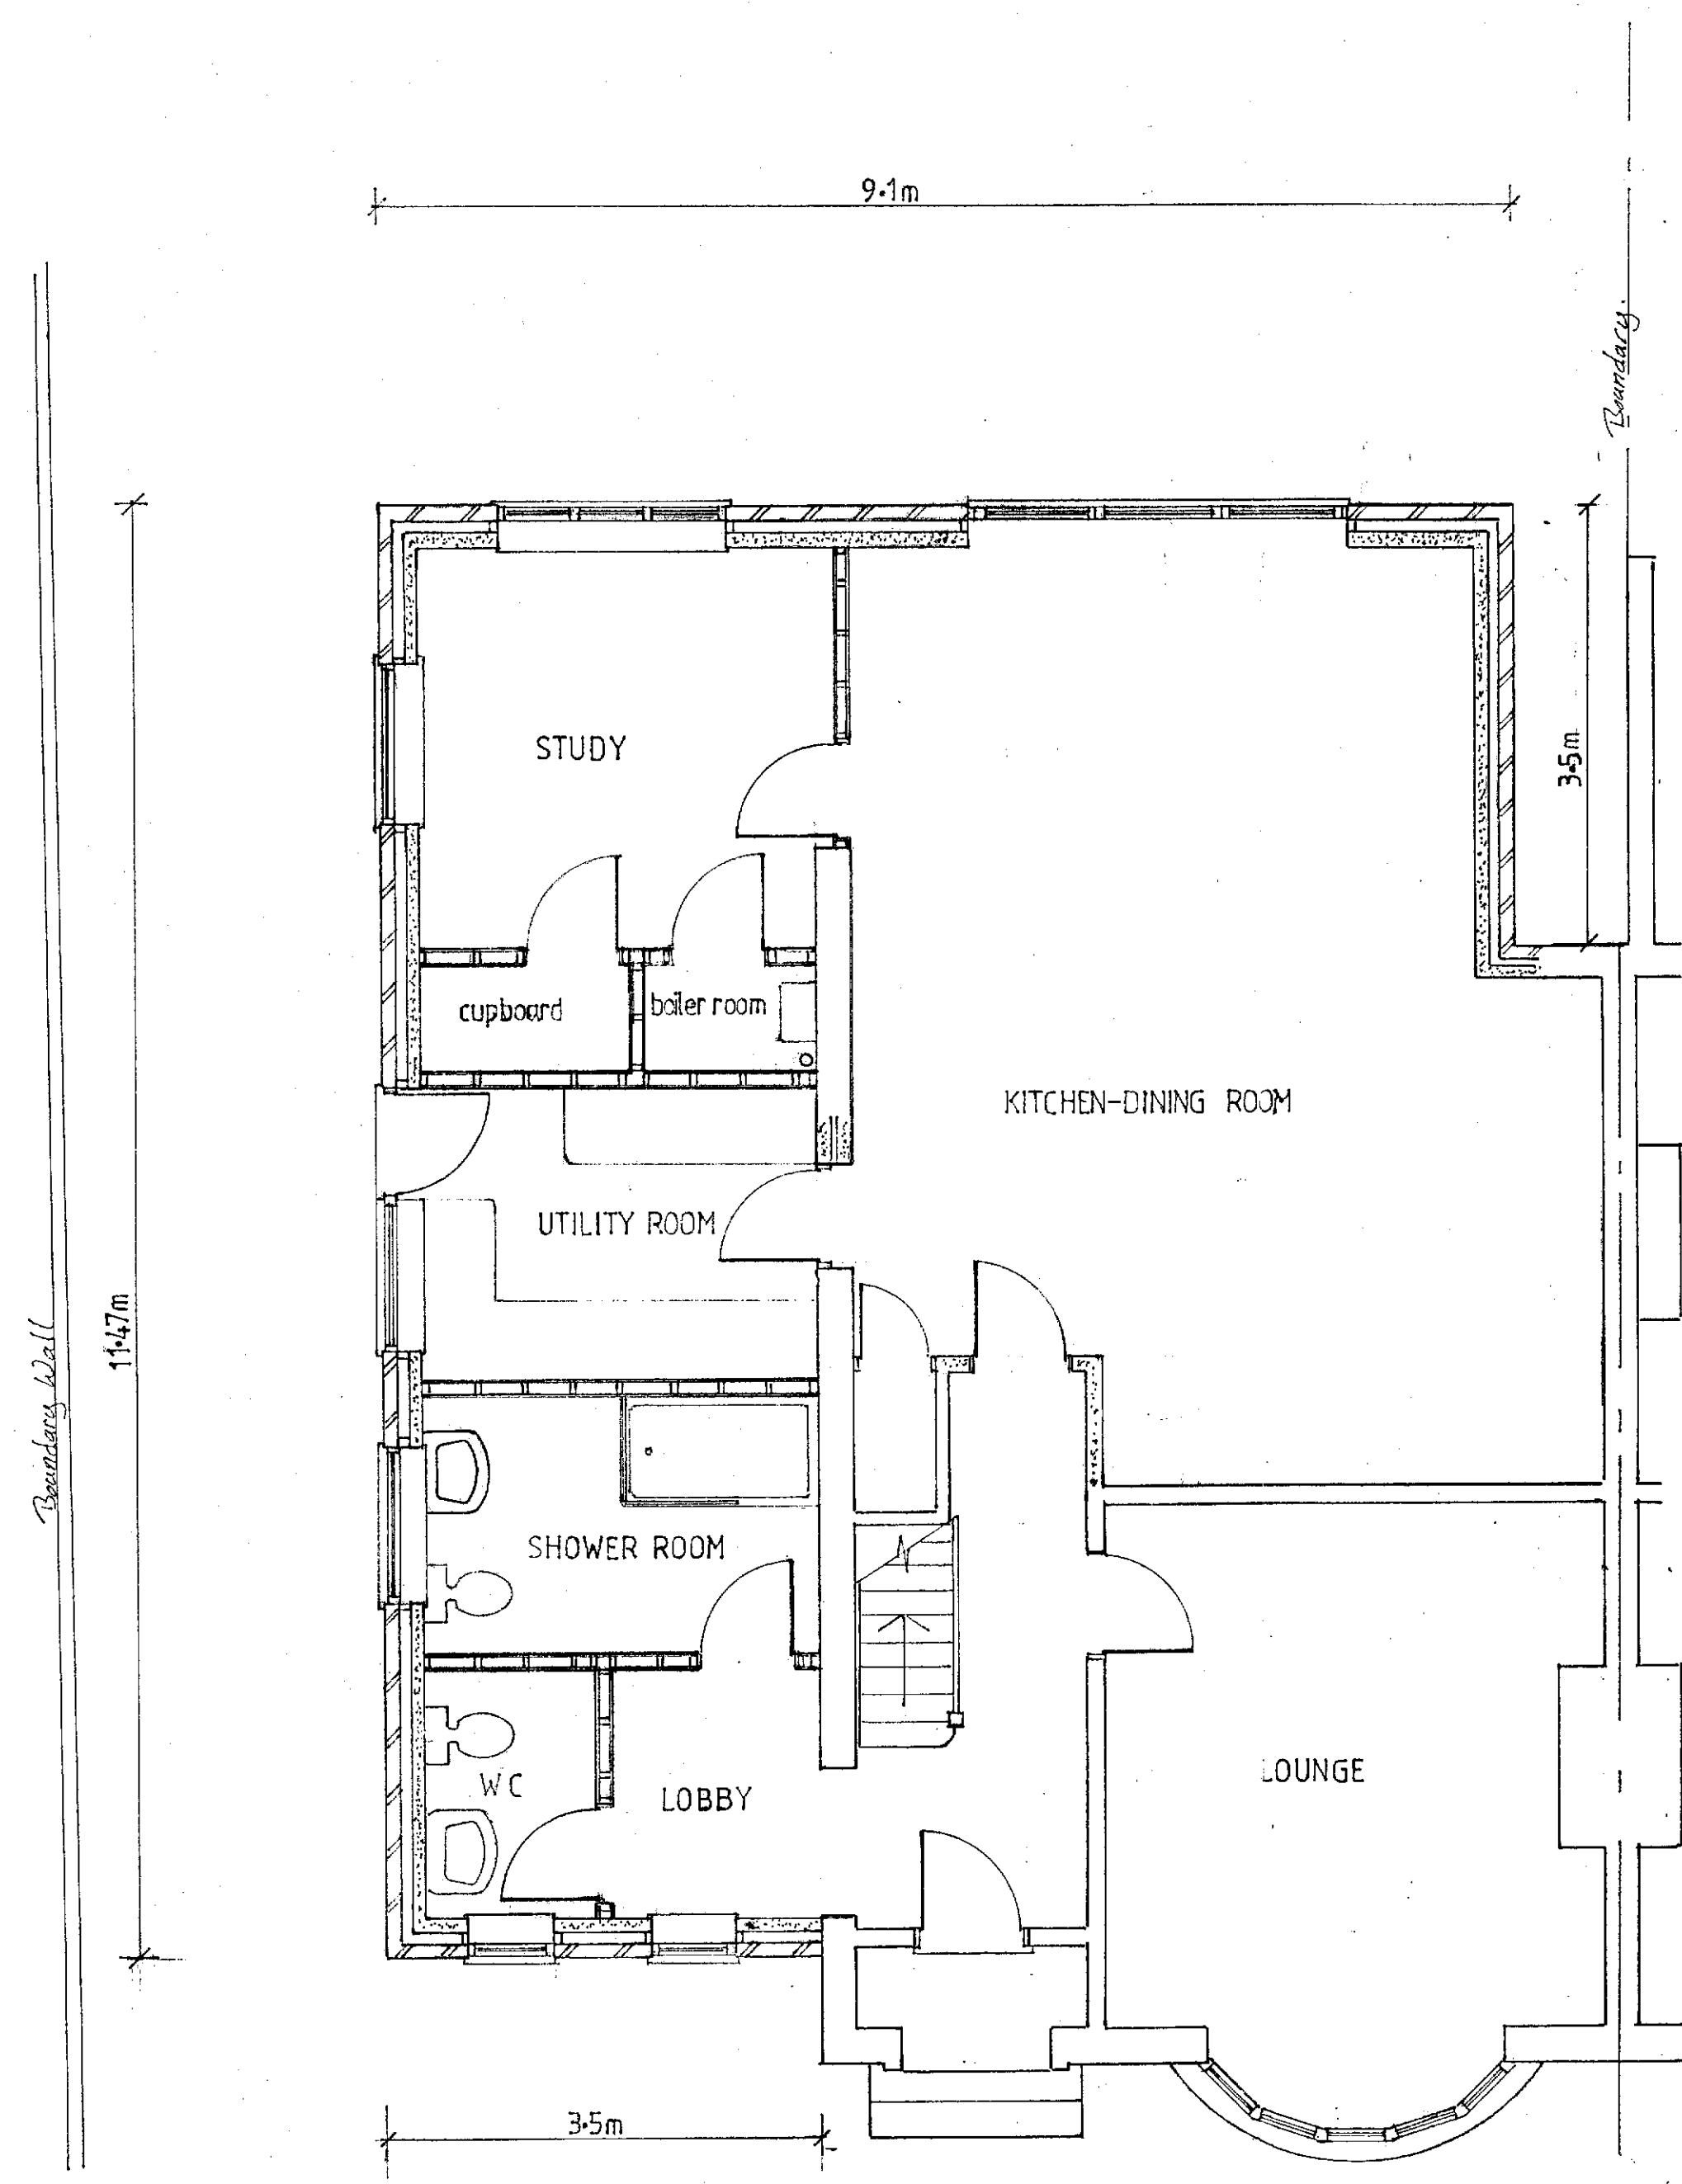

PROPOSED GROUND FLOOR PLAN

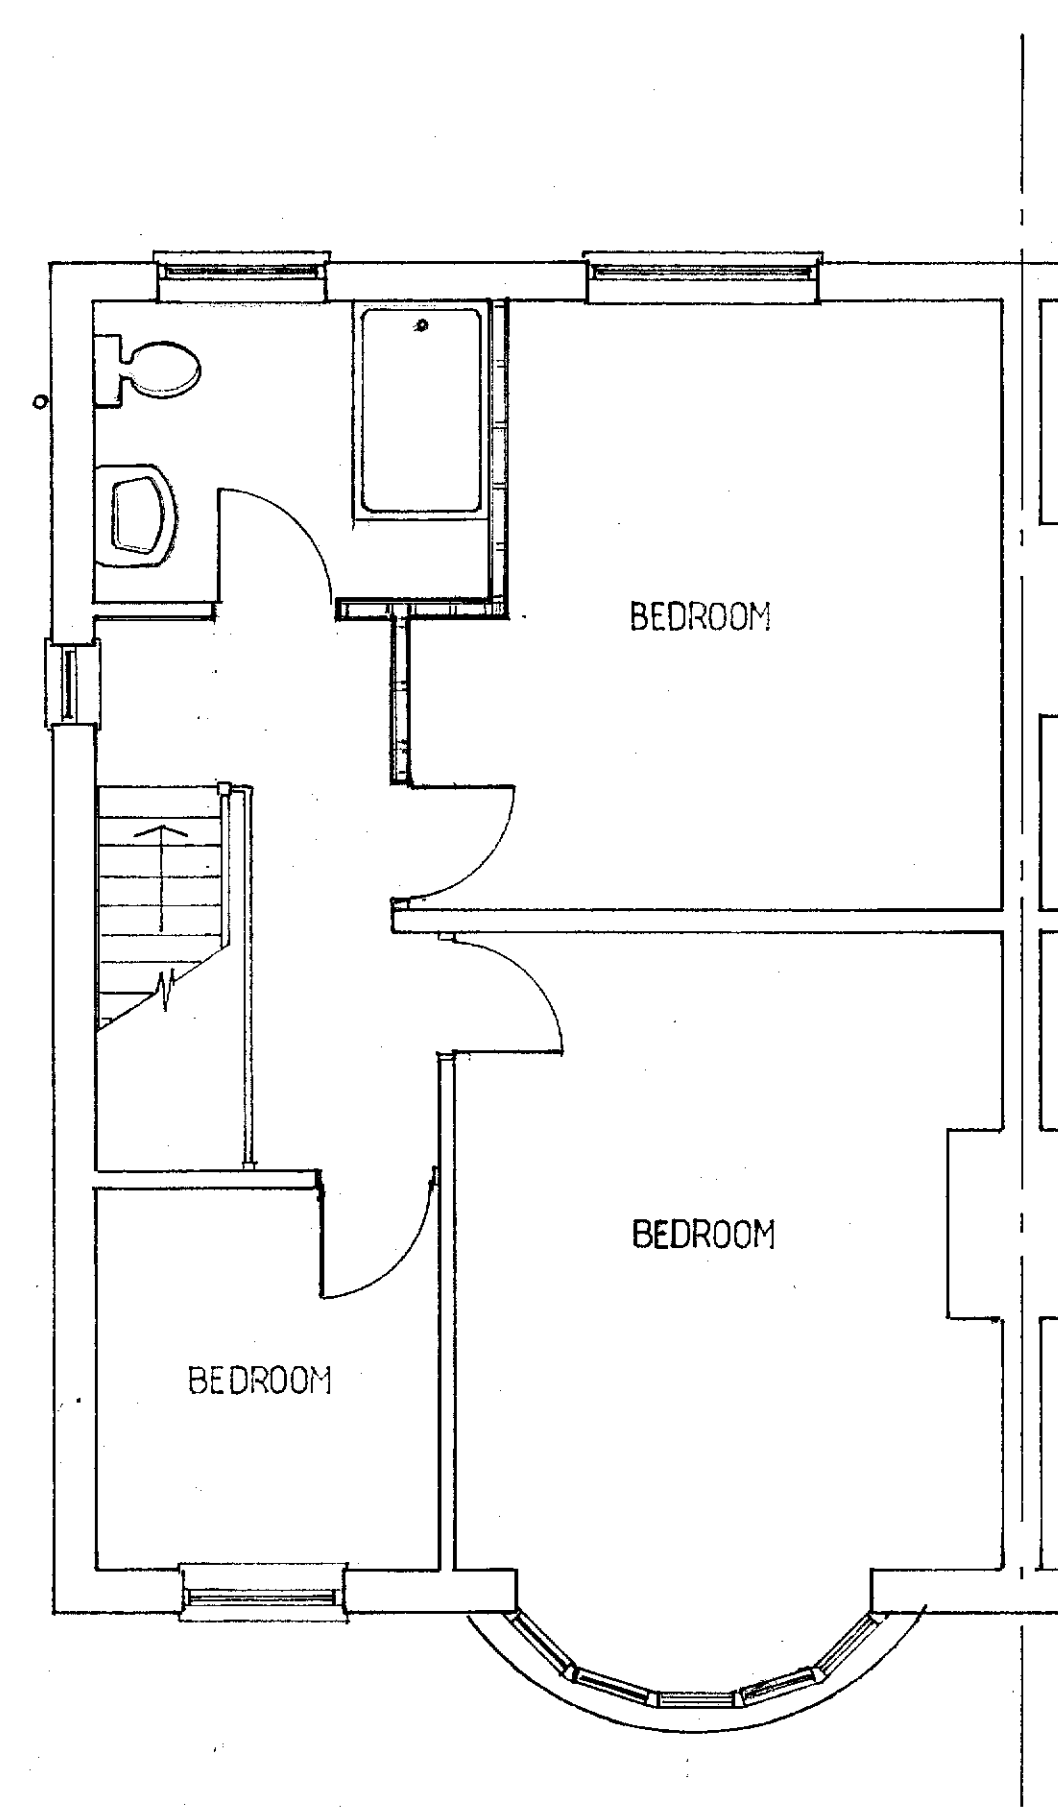

PROPOSED FIRST FLOOR PLAN

PROPOSED PLANS AND ELEVATIONS.
 11 CENTRAL AVENUE,
 GRAVESEND,
 KENT. DA12 5AN
 FOR: Mr and Mrs R. HOWARTH.
 SCALES: 1:50, 1:100
 DATE: MAY 2023
 DRAWN: R. PERVIN TEL No 01233 770006 mob 07749333570
 DRG No 02.05.2023

