



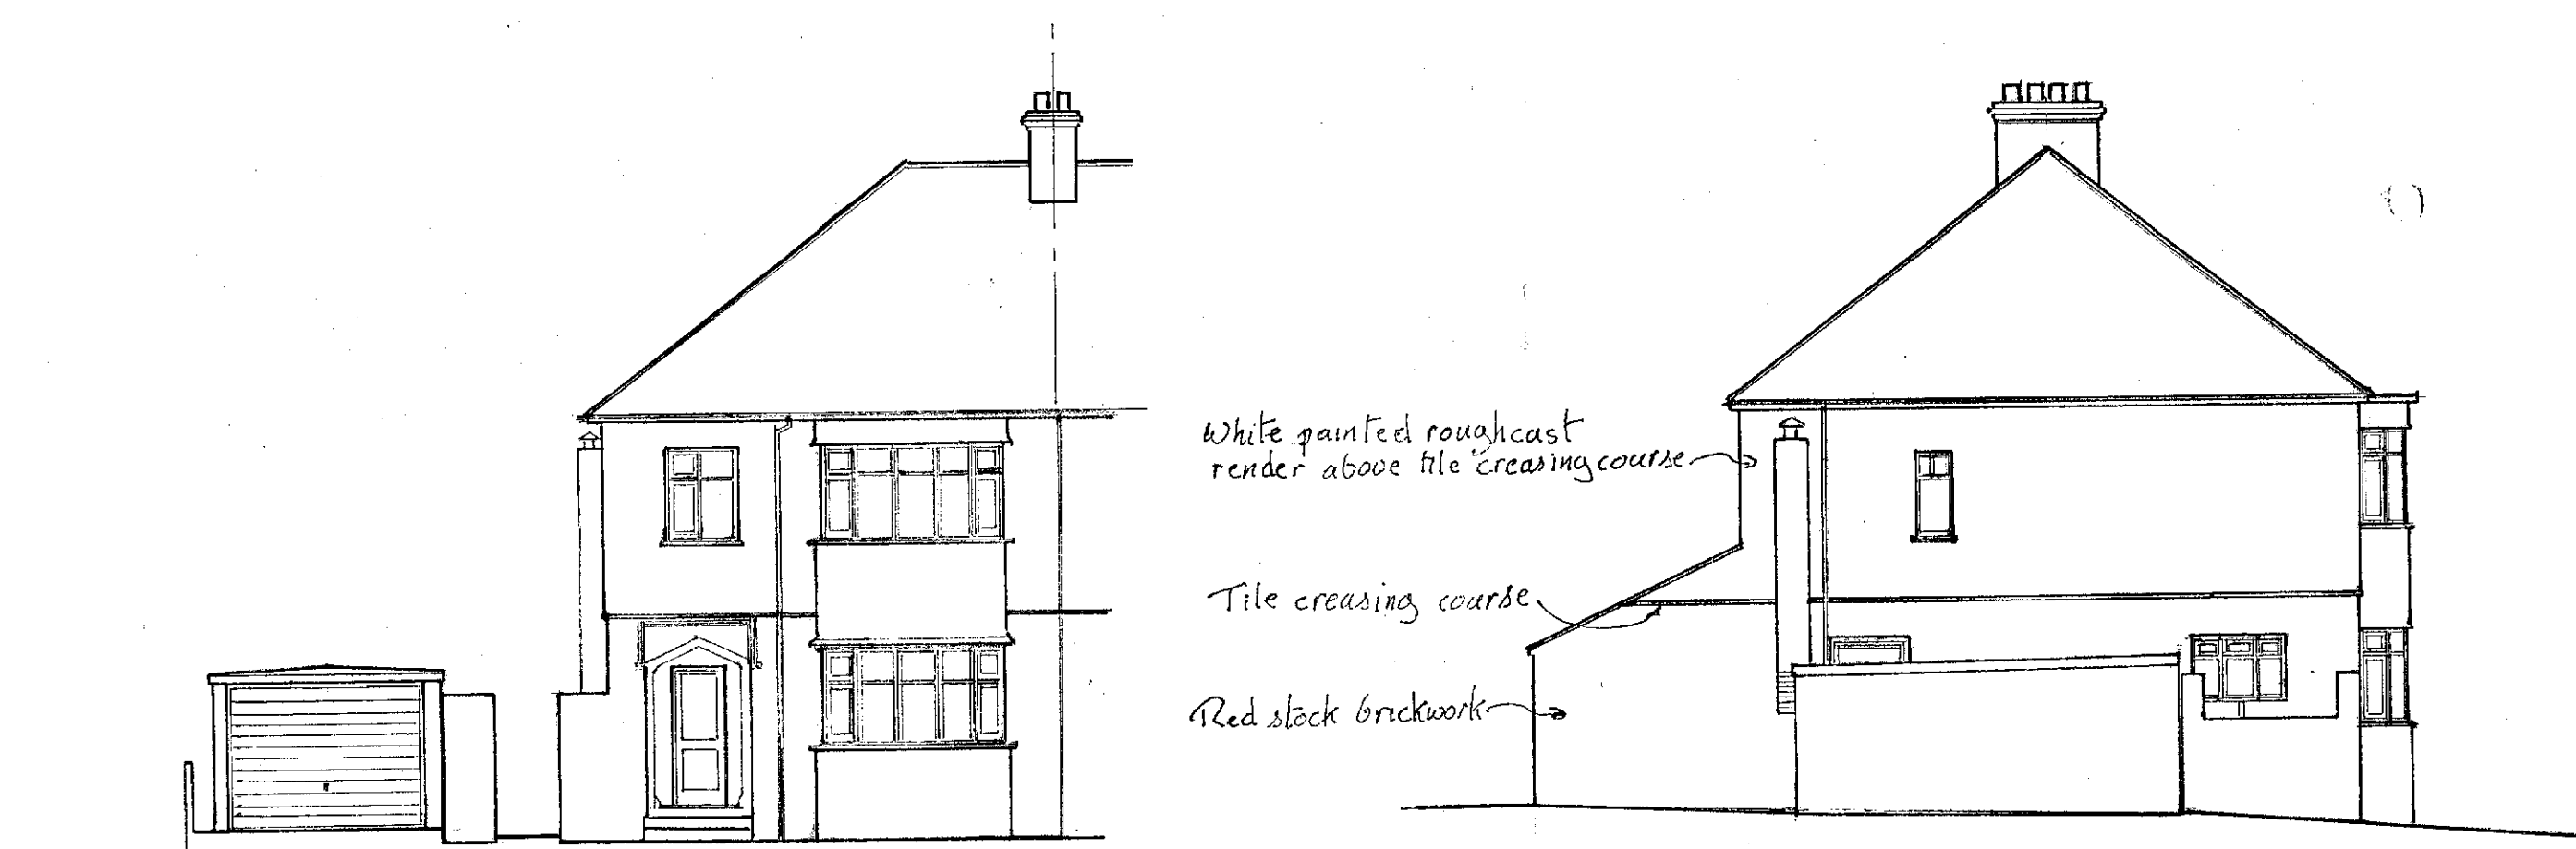


EX FRONT ELEVATION


EX SIDE ELEVATION

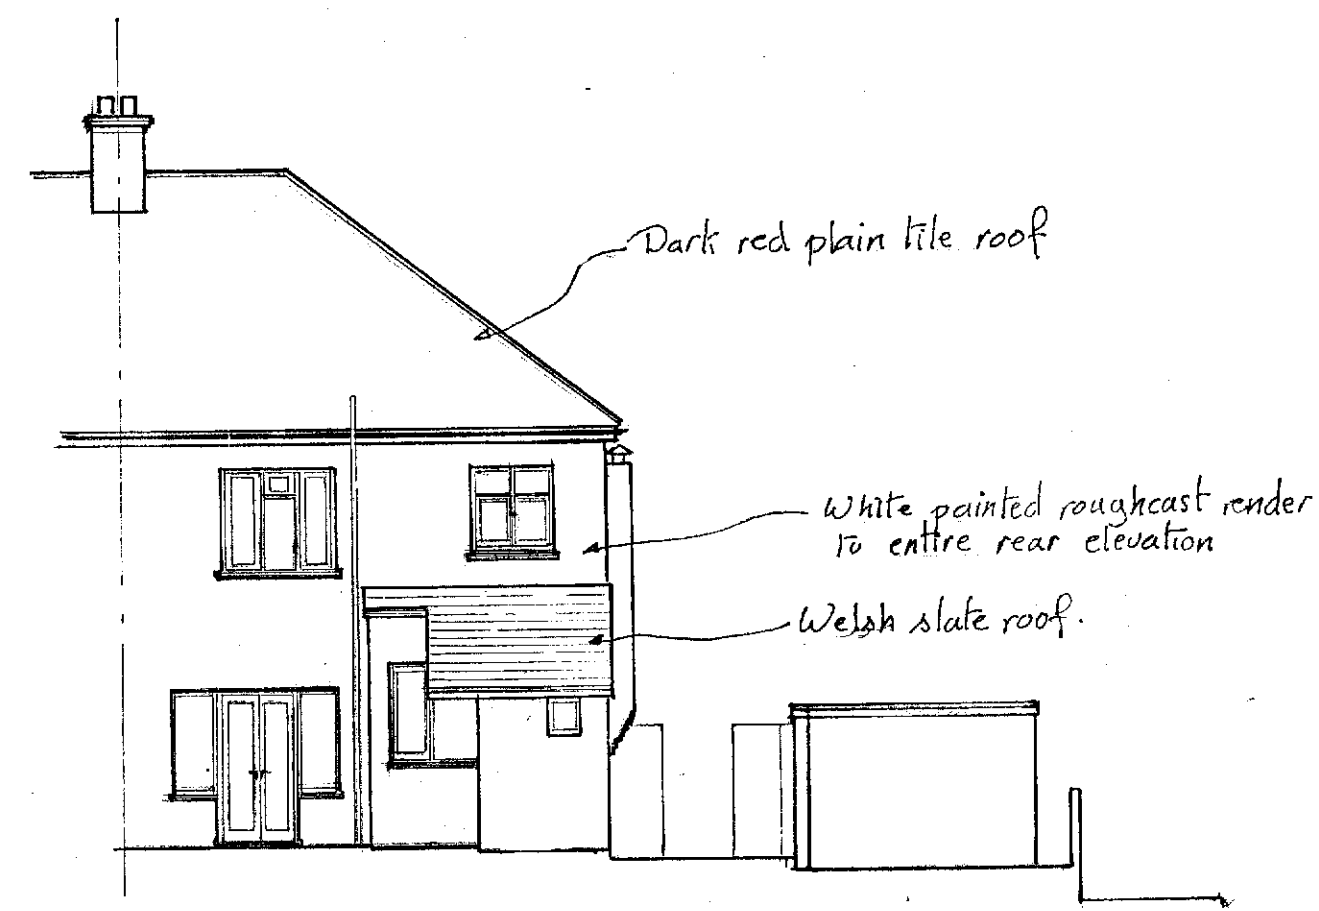


EX REAR ELEVATION

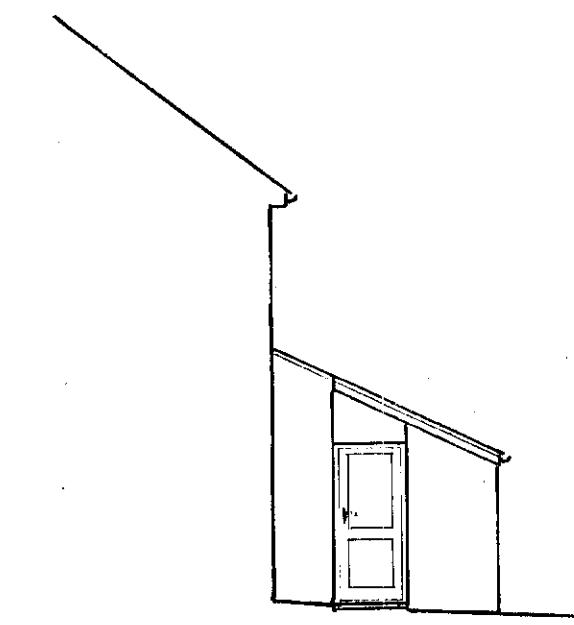

EX SIDE ELEVATION

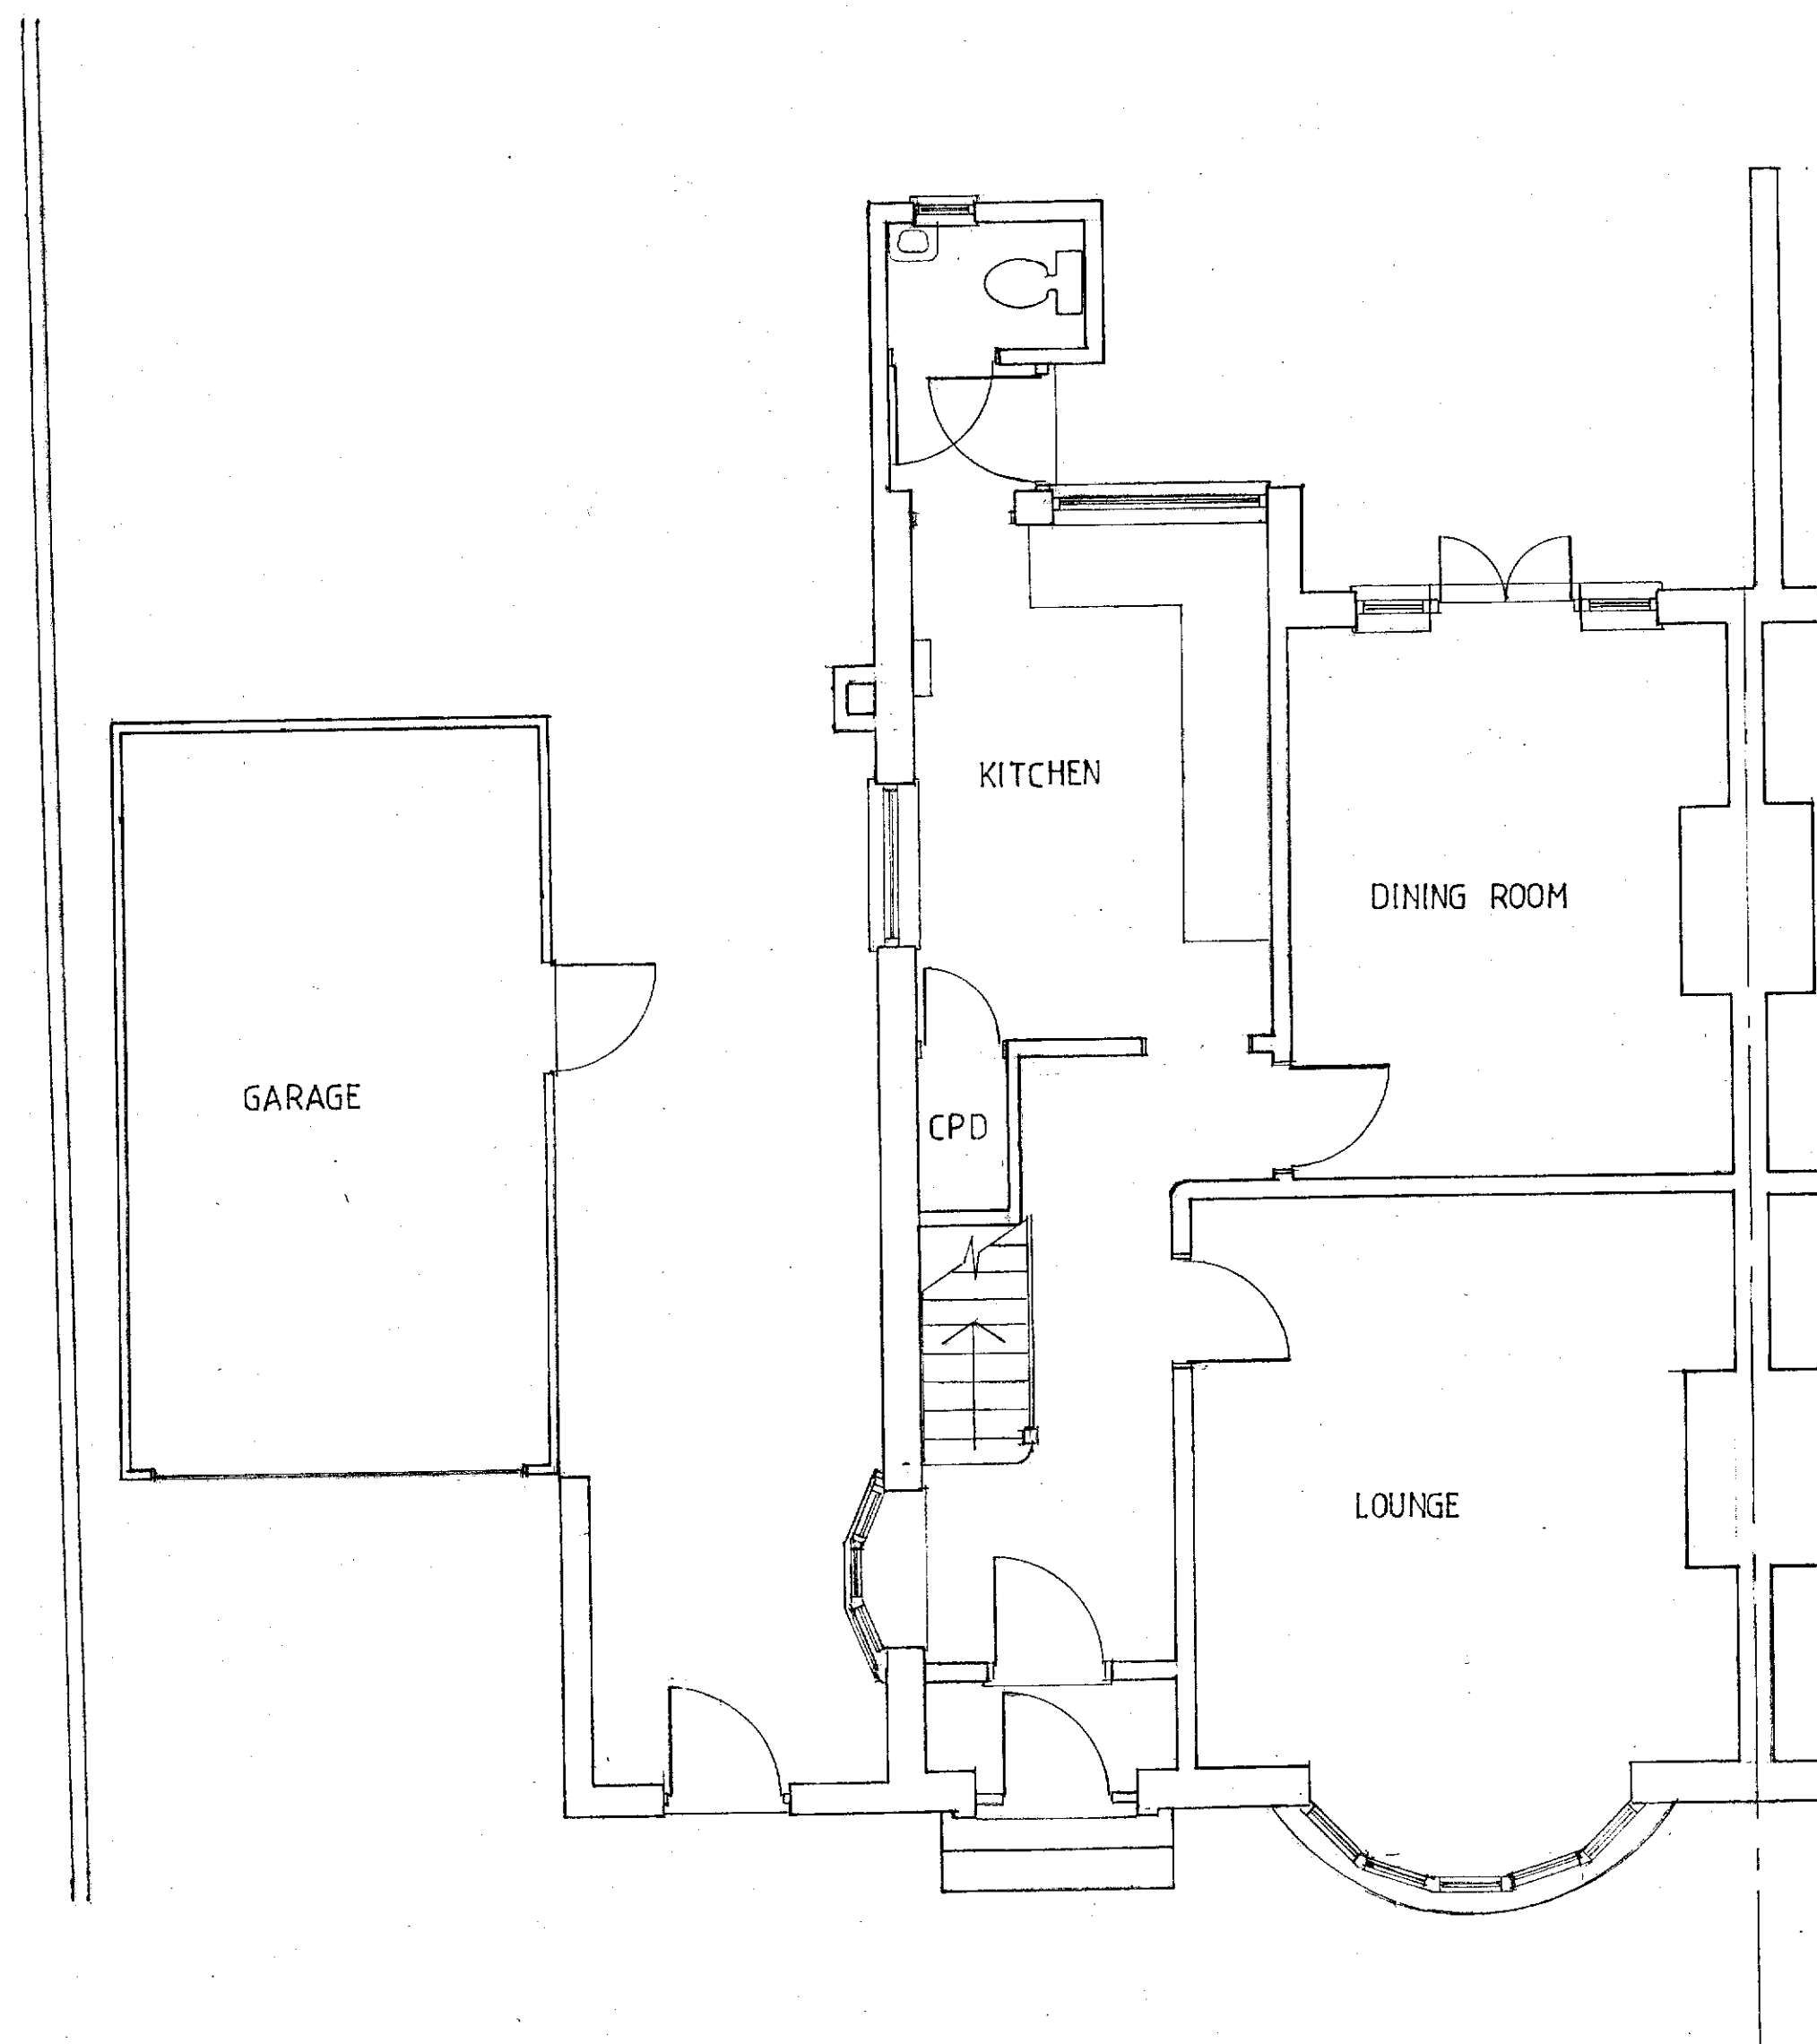


GROUND FLOOR PLAN

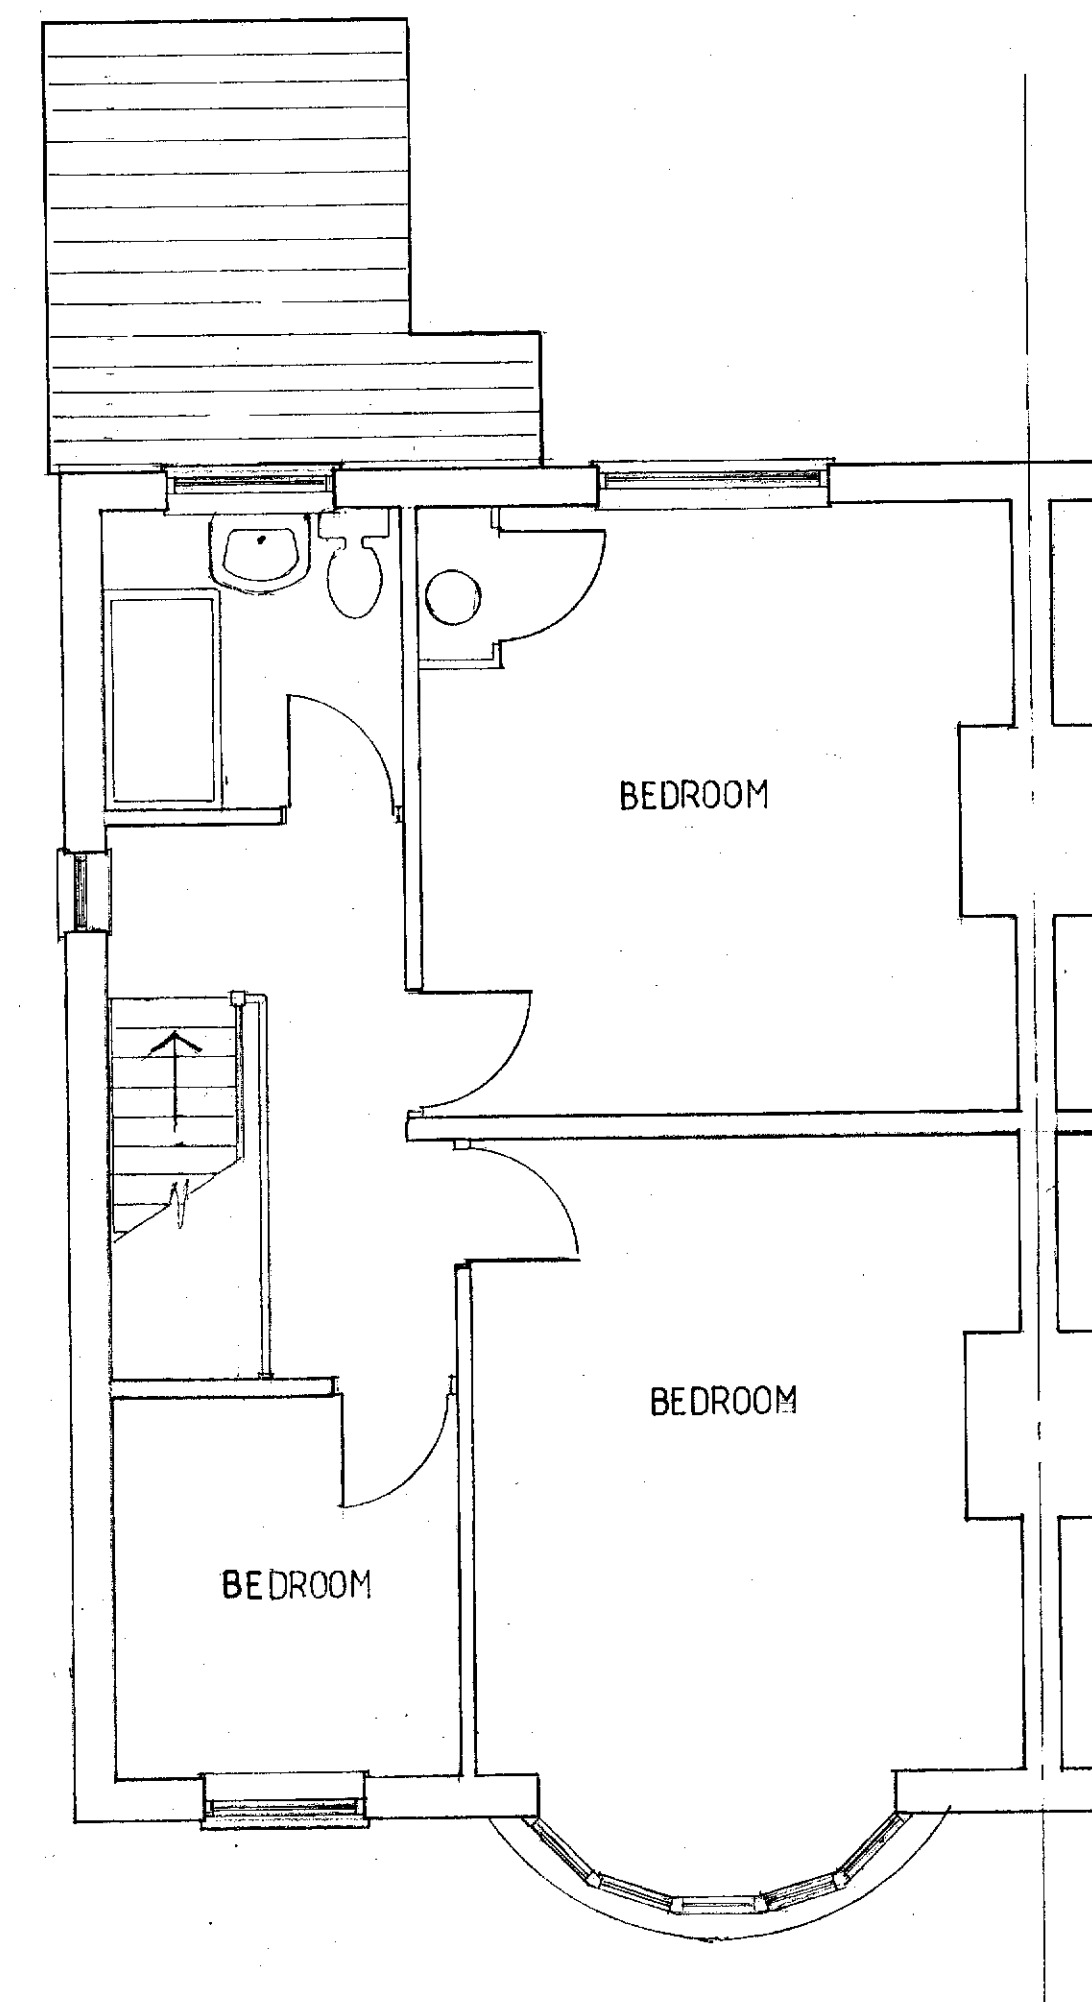

FIRST FLOOR PLAN

EXISTING PLANS AND ELEVATIONS.
11 CENTRAL AVENUE,
GRAVESEND,
KENT, DA12 5AN
FOR: Mr and Mrs R HOWARTH.
SCALES: 1:50, 1:100
DATE: MAY 2023
DRAWN: R P ERVIN, TEL No: 01233 770006 mob 07749333570
DRG No 01.05.2023.

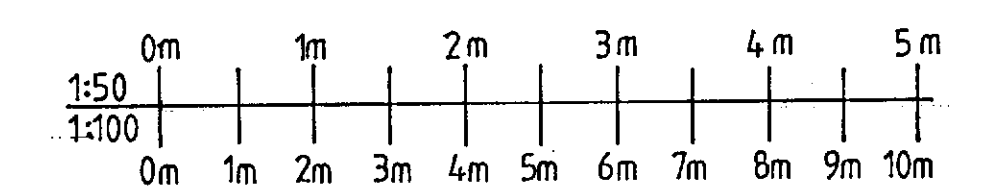

SCALE BAR