
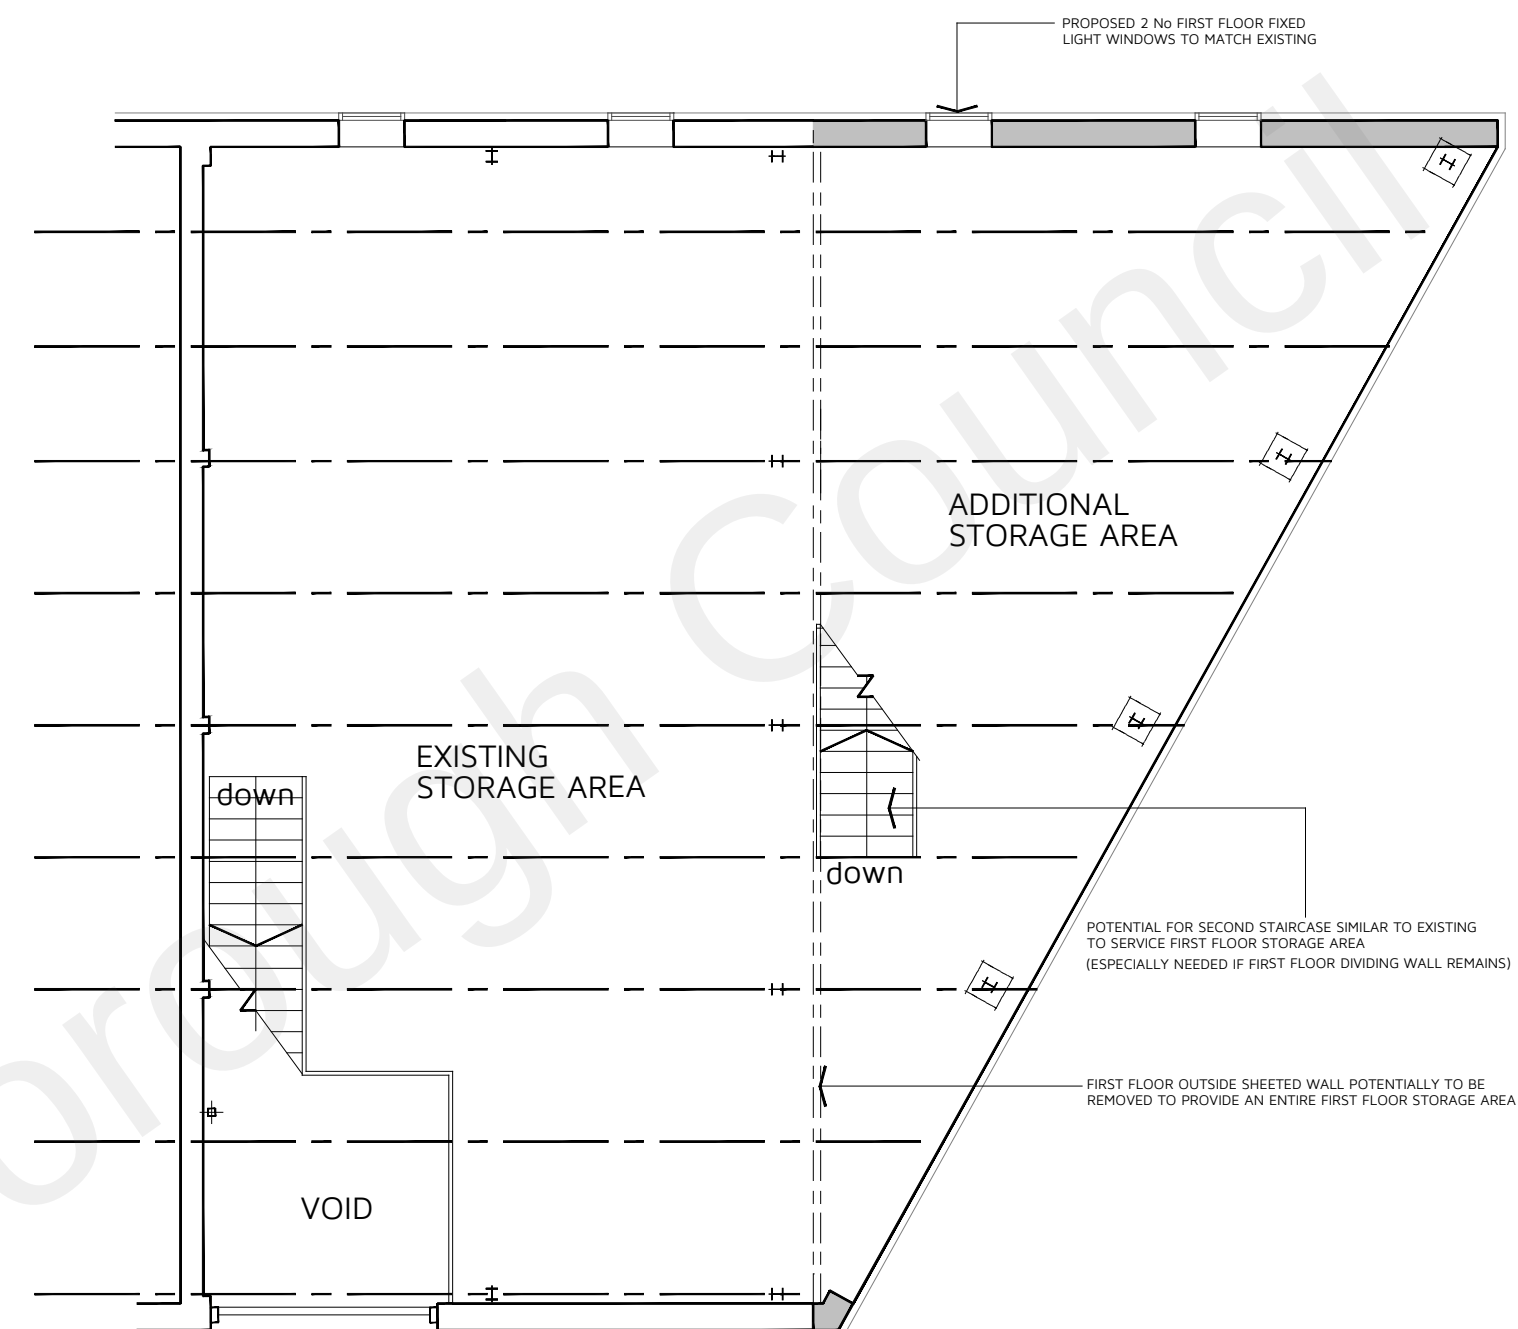


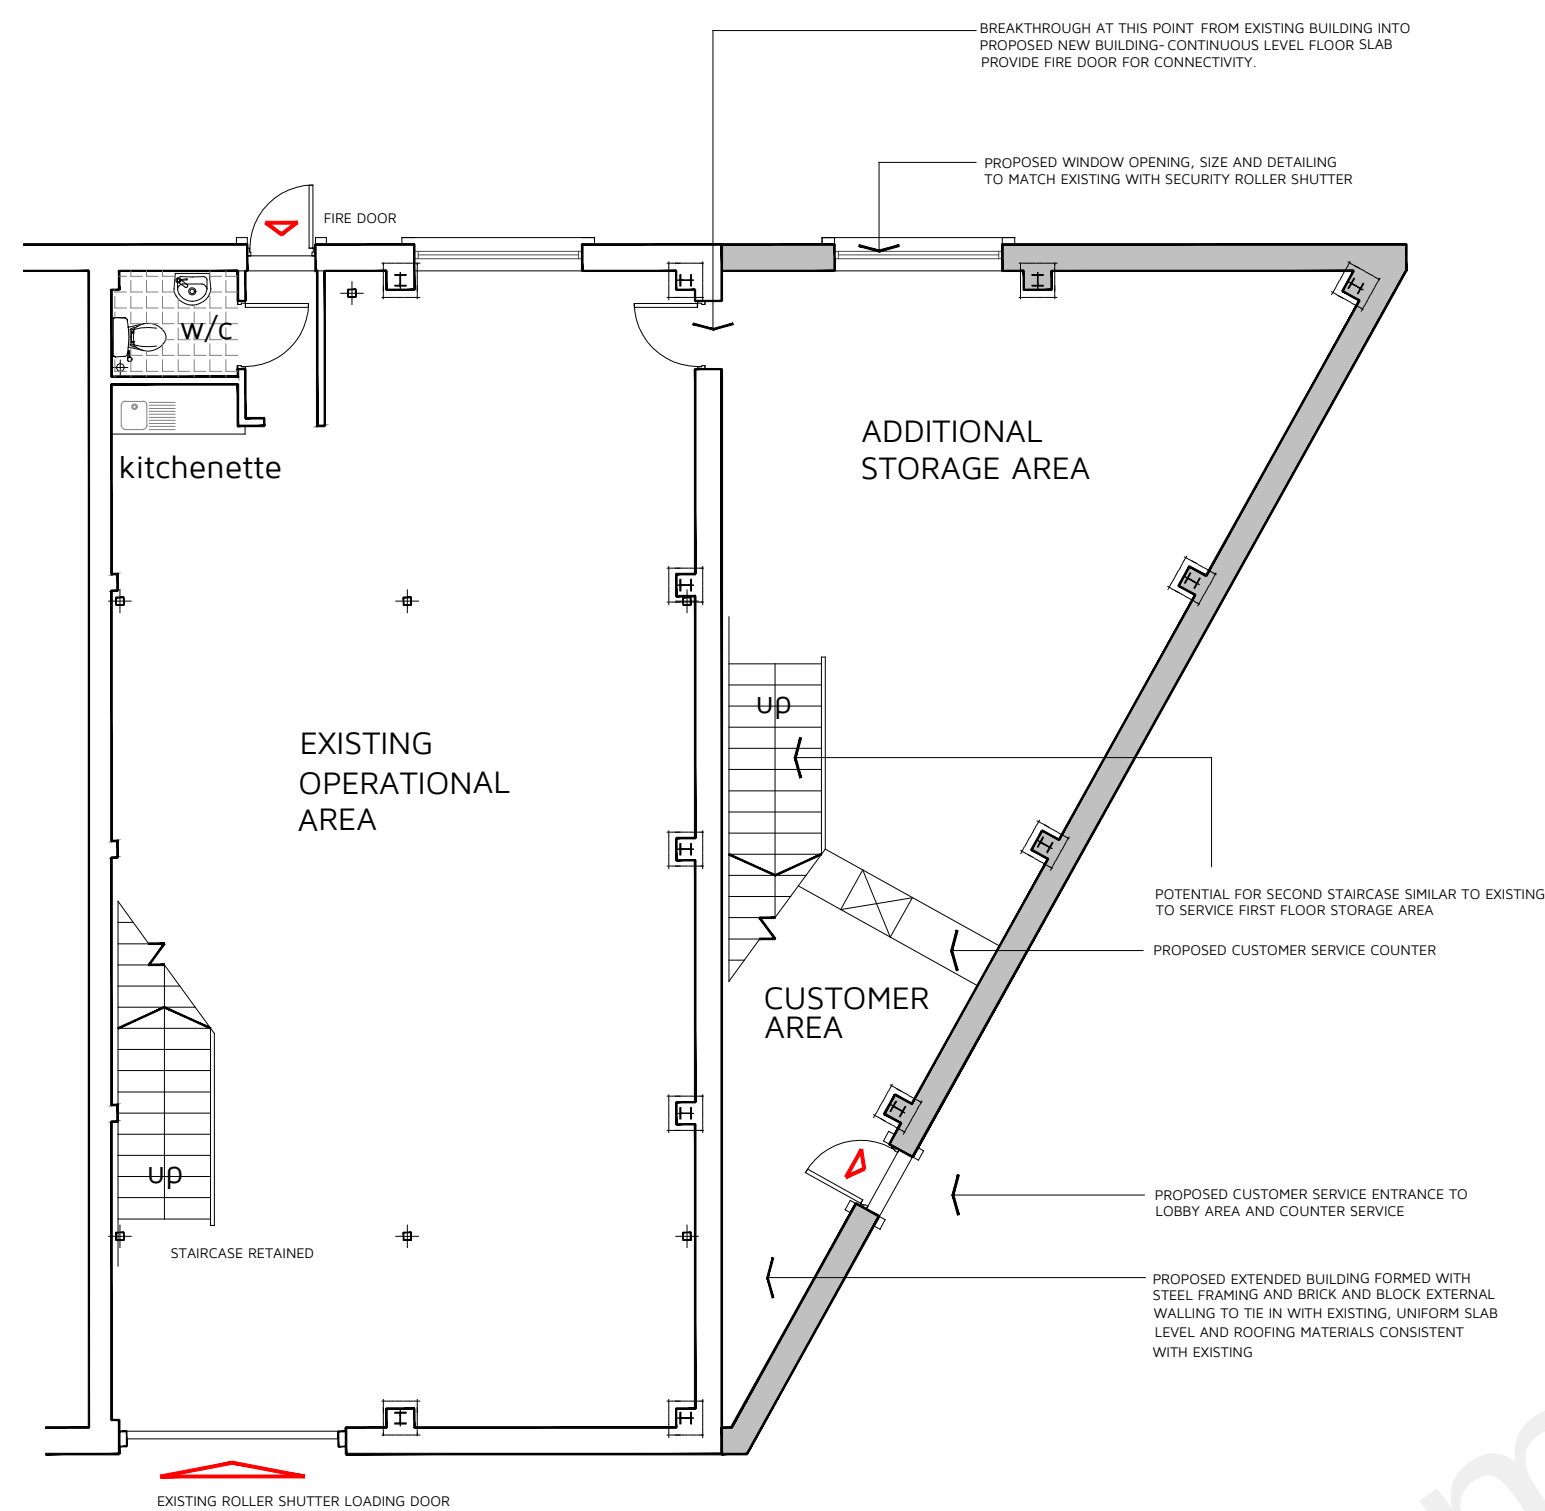

Metres (1:100)

Metres (1:100)

SCHEDULE AREAS:

existing floor areas G.I.A. (gross internal area)
G.F.....118 sqm F.F.....108 sqm Total....226sqm

proposed floor areas G.I.A.
G.F.....185 sqm F.F.....175 sqm Total....360sqm

Rev:	Reason:	Date:
------	---------	-------

Client:

ACE FILTRATION PENSION FUND

Project:

LAND ADJACENT TO UNIT 14, EBBSFLEET
INDUSTRIAL ESTATE, KENT, DA11 9DZ

Title: _____

UNIT 14...PROPOSED FLOOR PLANS

Drawing No: Rev: Scale: Date:
DHA/30108/11 1:100 NOV 2022



Eclipse House, Eclipse Park, Sittingbourne Road
Maidstone, Kent. ME14 3EN

t: 01622 776226
e: info@dhaplanning.co.uk

No reproduction by any method of any part of this document
is permitted without the consent of the copyright holders.
Produced for Town and Country planning purposes only.

CAD Reference: DHA_30108_UNIT 14 EBBSFLEET_PFS01