




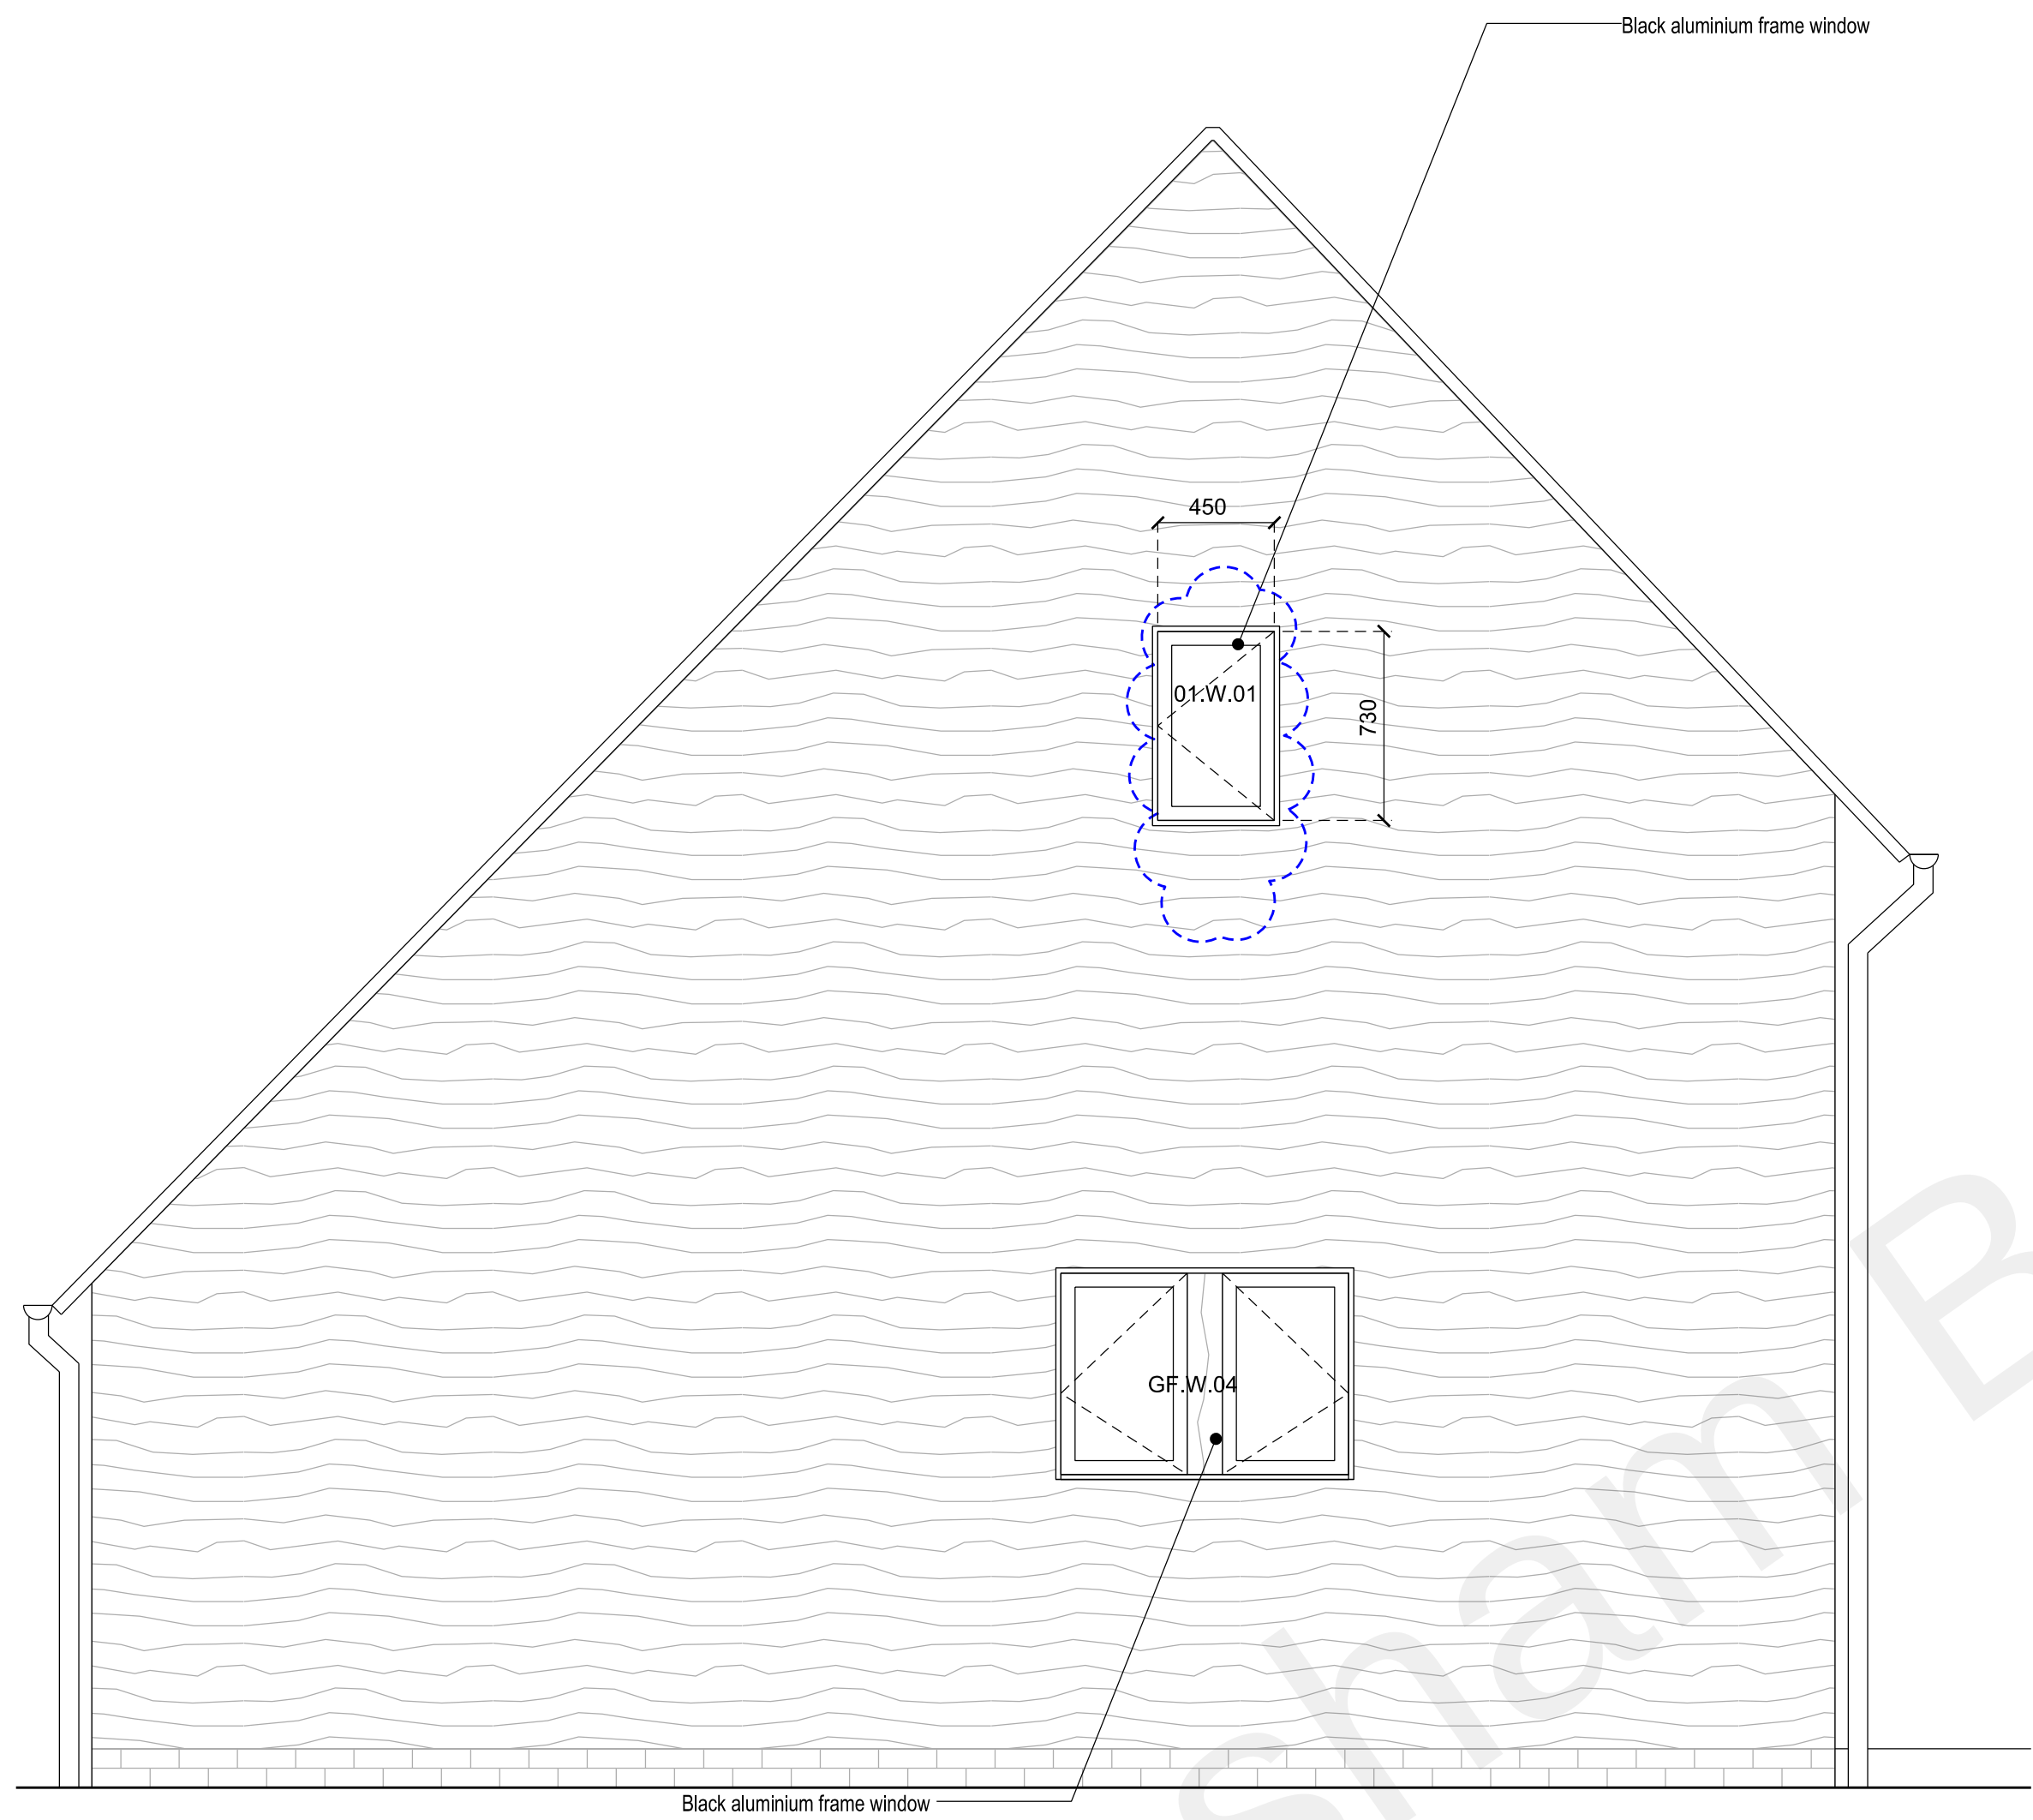

01 - SOUTH ELEVATION

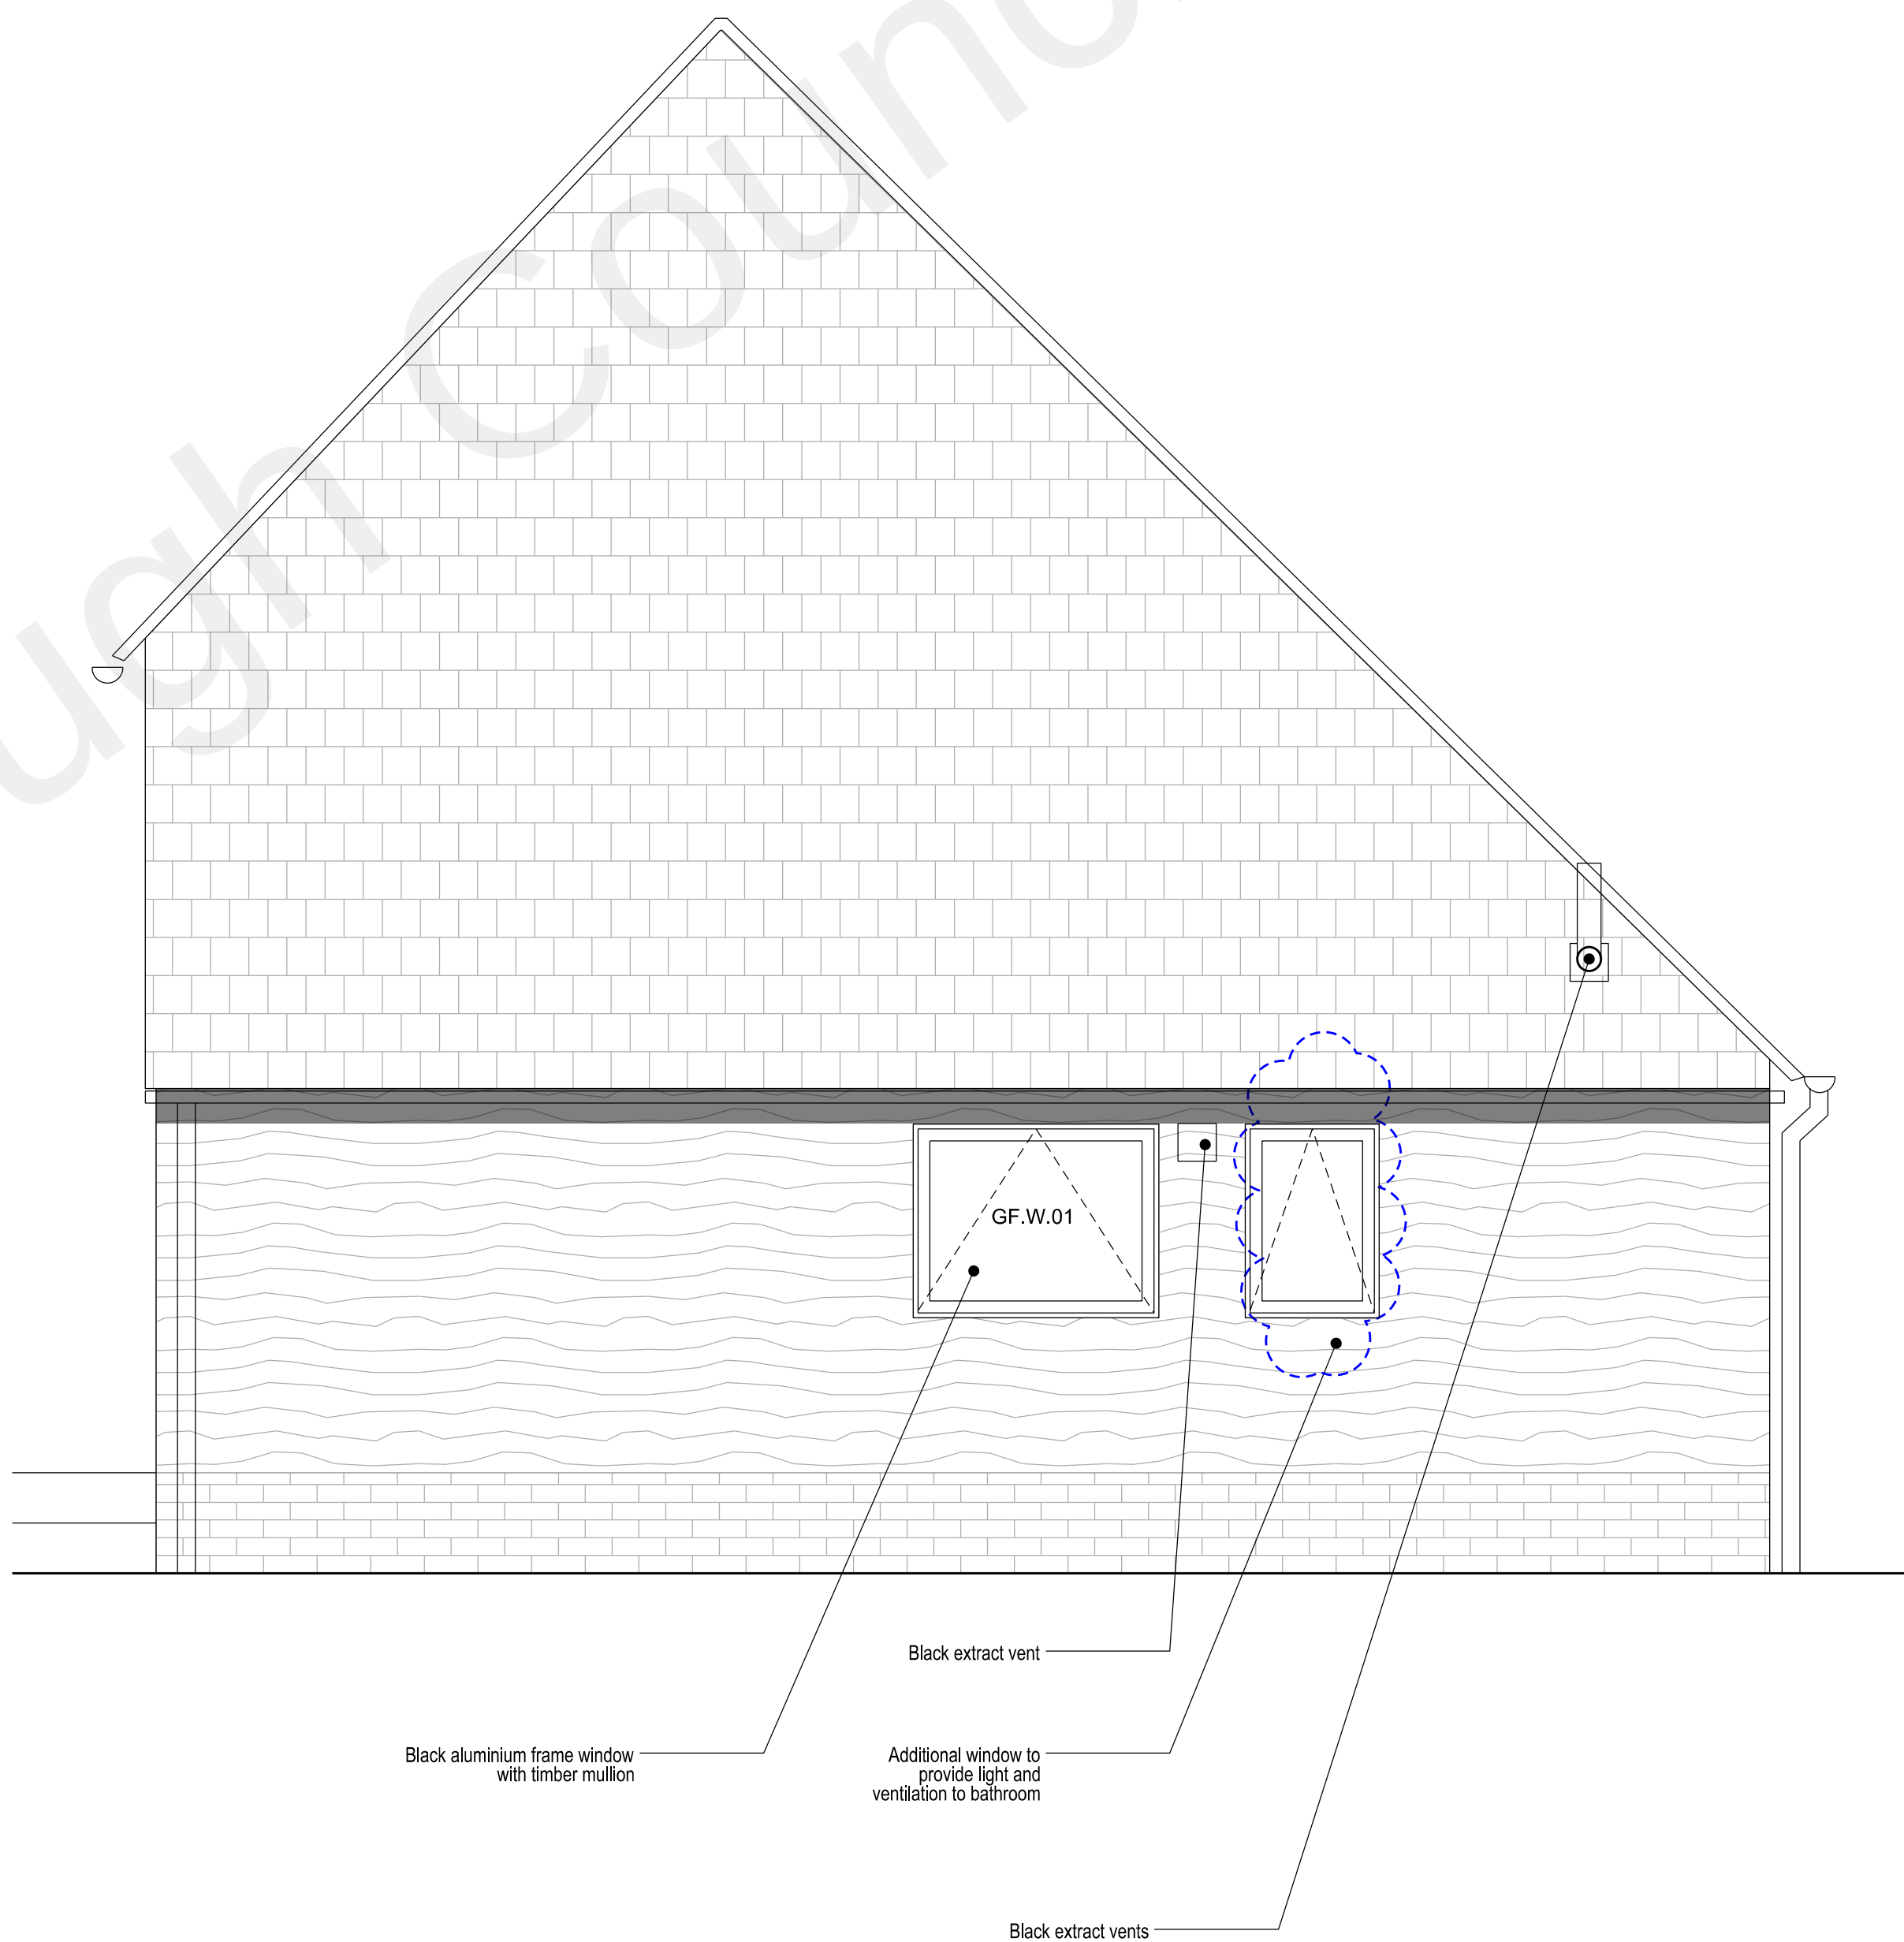

02 - NORTH ELEVATION

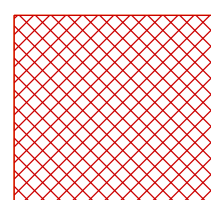

Historic Structure

SCALE BAR

1:25 @ A1 (or 1:50 @A3)



P02	15.07.22	Scale bar amended
P01	12.07.22	Planning submission - First Issue
revision	date	amendment

- Do not scale from this drawing
- All dimensions to be checked on site by the Contractor
- And such dimensions to be their responsibility
- Report all drawing errors and omissions to the Architect
- All dimensions in millimeters unless noted otherwise
- If in doubt ask Contract Administrator

job title
BAILIFFS BARN, CAMER PARK

drawing title/location
PROPOSED SOUTH & NORTH ELEVATION

status
PLANNING APPLICATION

scale
1:25 @ A1 (or 1:50 @A3)

job no	element	drawing no.	revision
A0220	PL	022	P01