


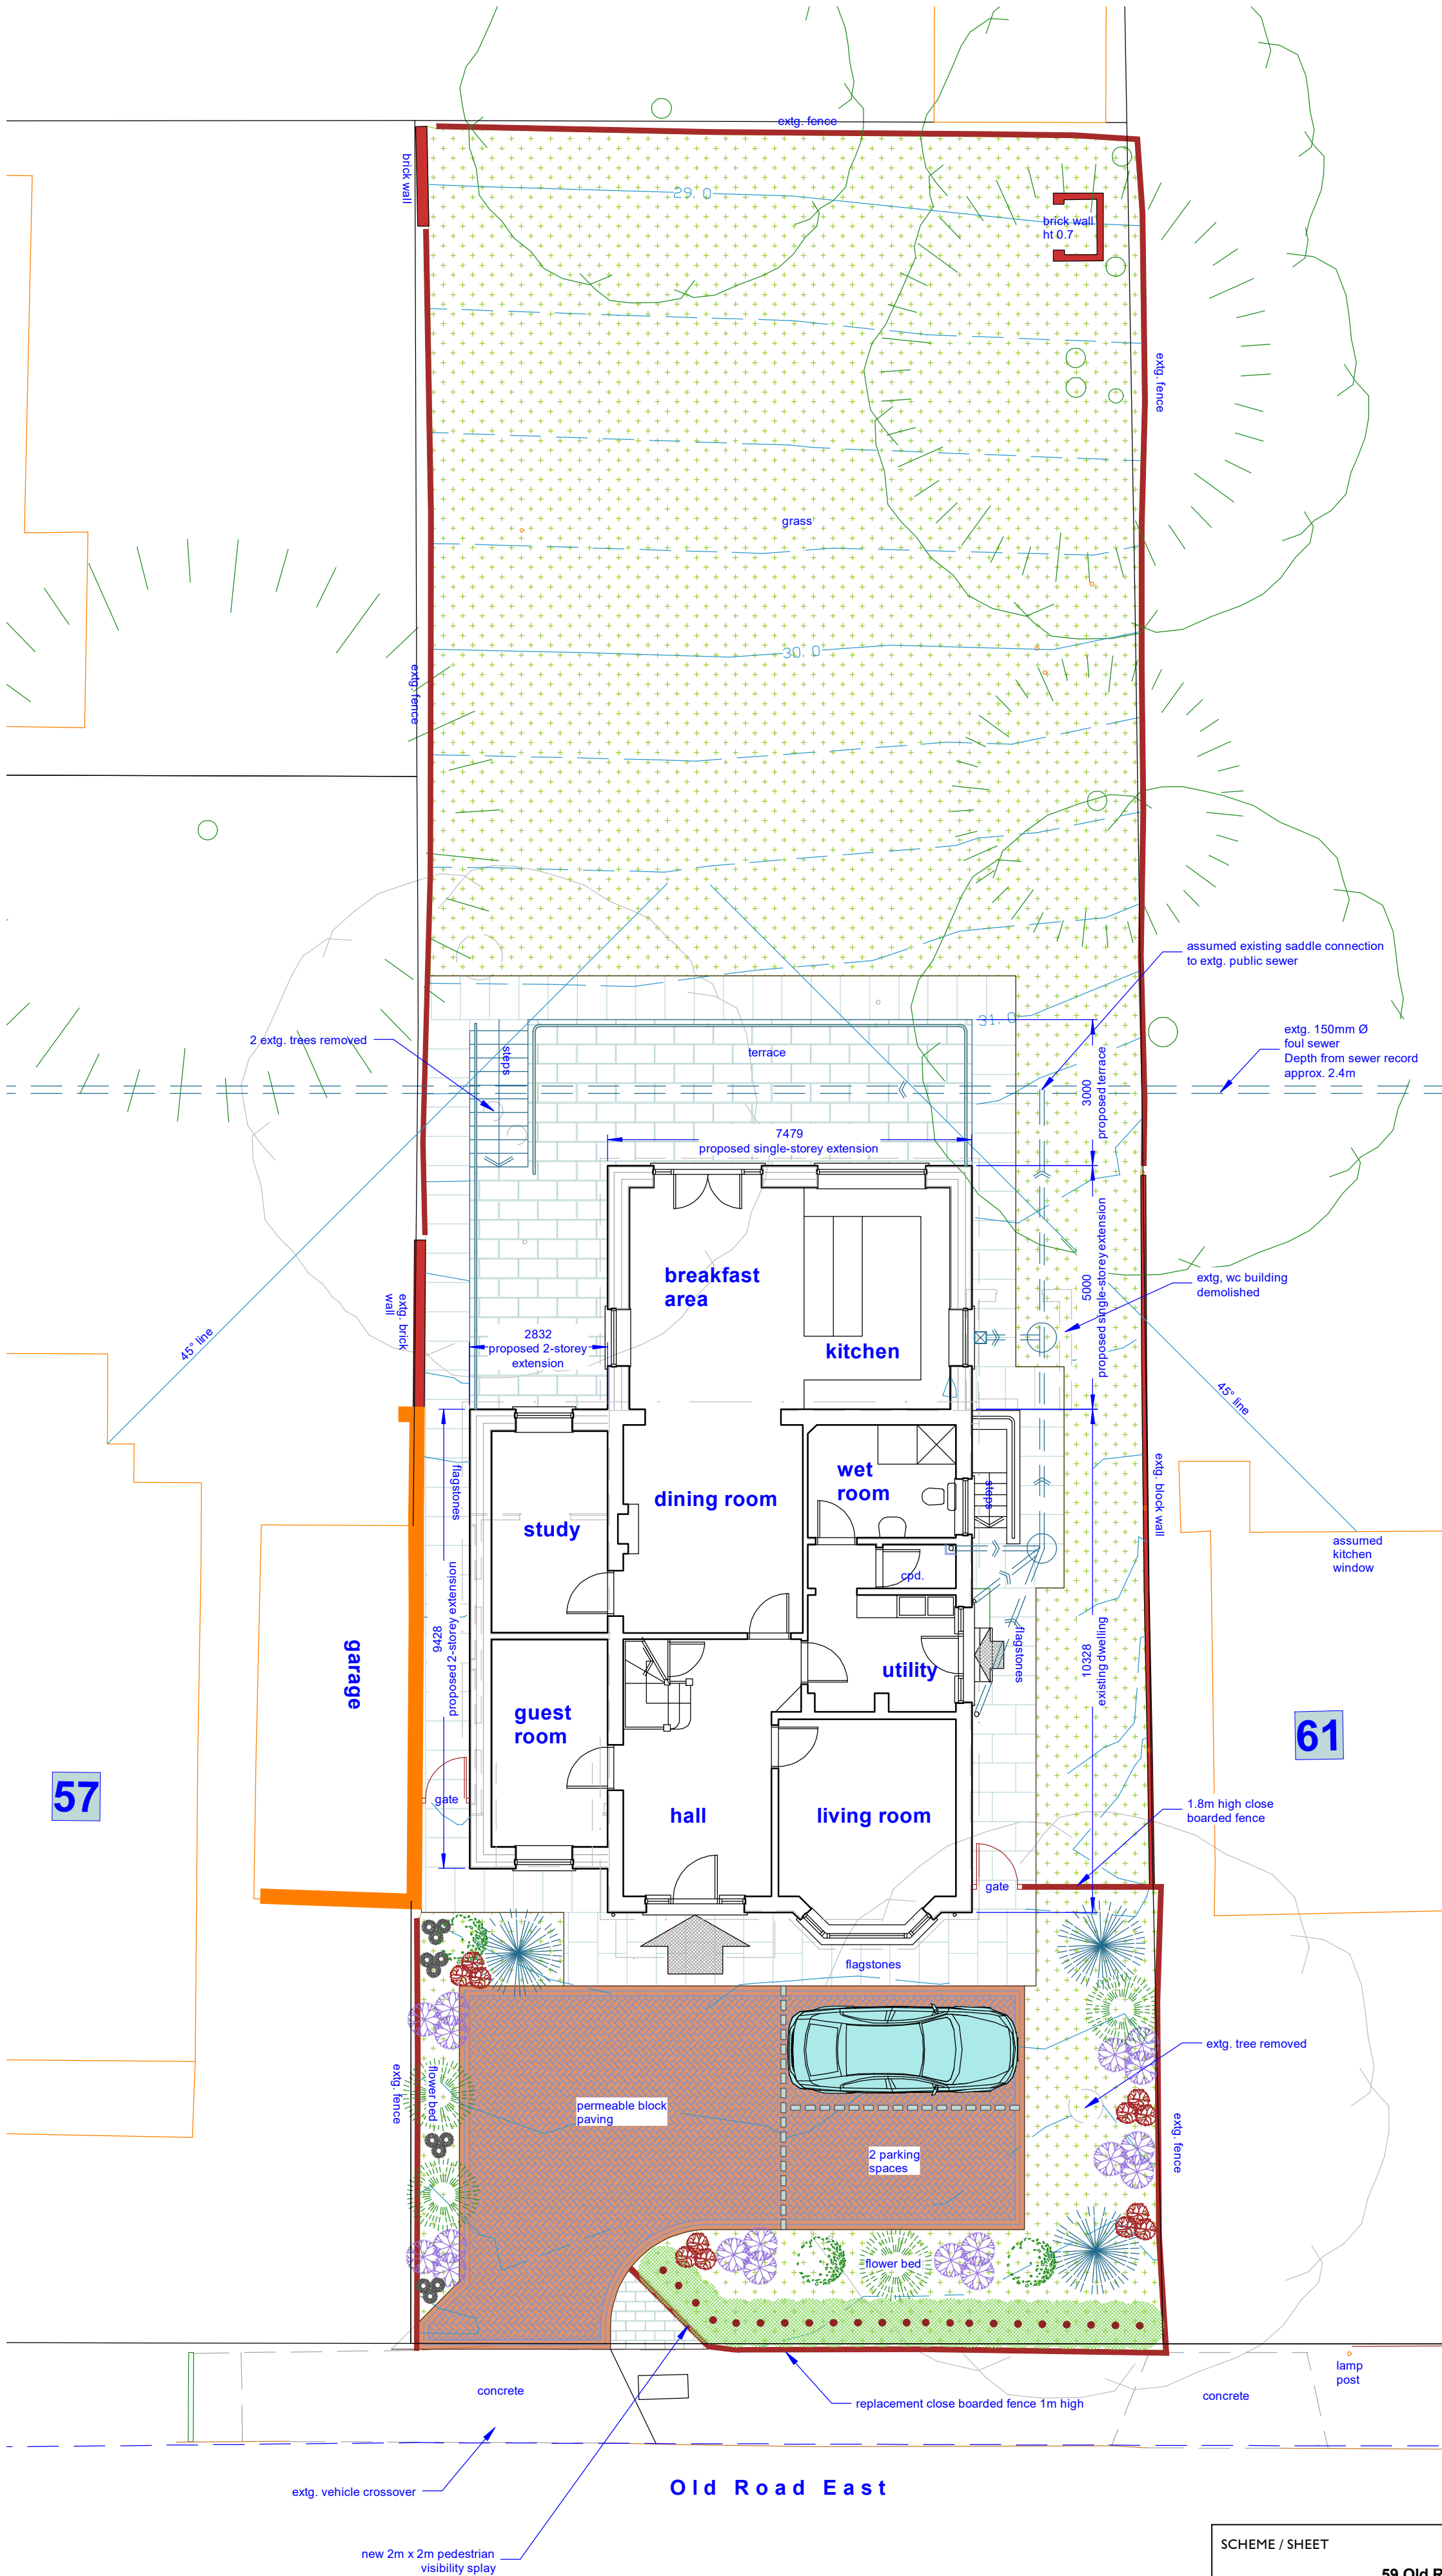

SCHEME / SHEET		
59 Old Road East, Gravesend, DA12 1NW: Mr & Mrs S. Randhawa Proposed Site Plan 1:100		
SCALE	DATE	DRAWING NUMBER
1:100	April 2024	551/PL02
This drawing remains the property of the Architect and may not be reproduced in whole or part without his written permission.		

JEREMY S. ISHERWOOD
B. Sc. (hons), B. Arch. (Wales), R.I.B.A.
Chartered Architect
34 Chalky Bank, Gravesend, Kent,
DA11 7NY Telephone / Fax: 01474-533793