




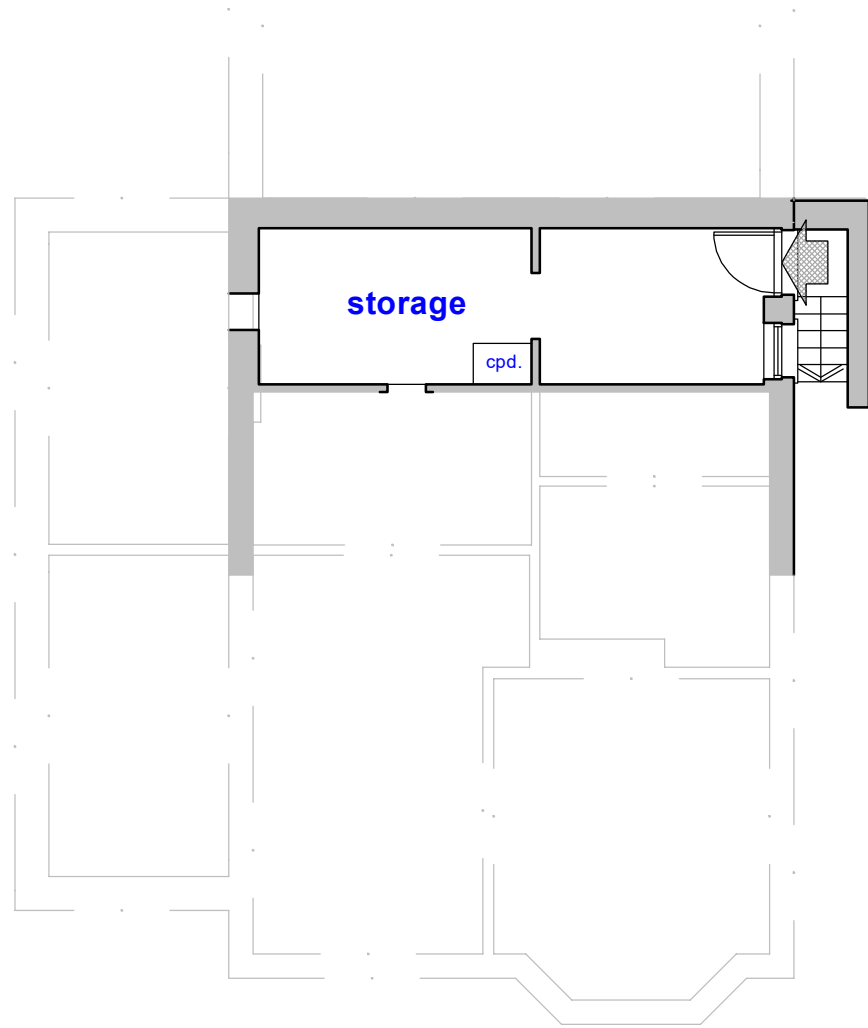


cellar plan

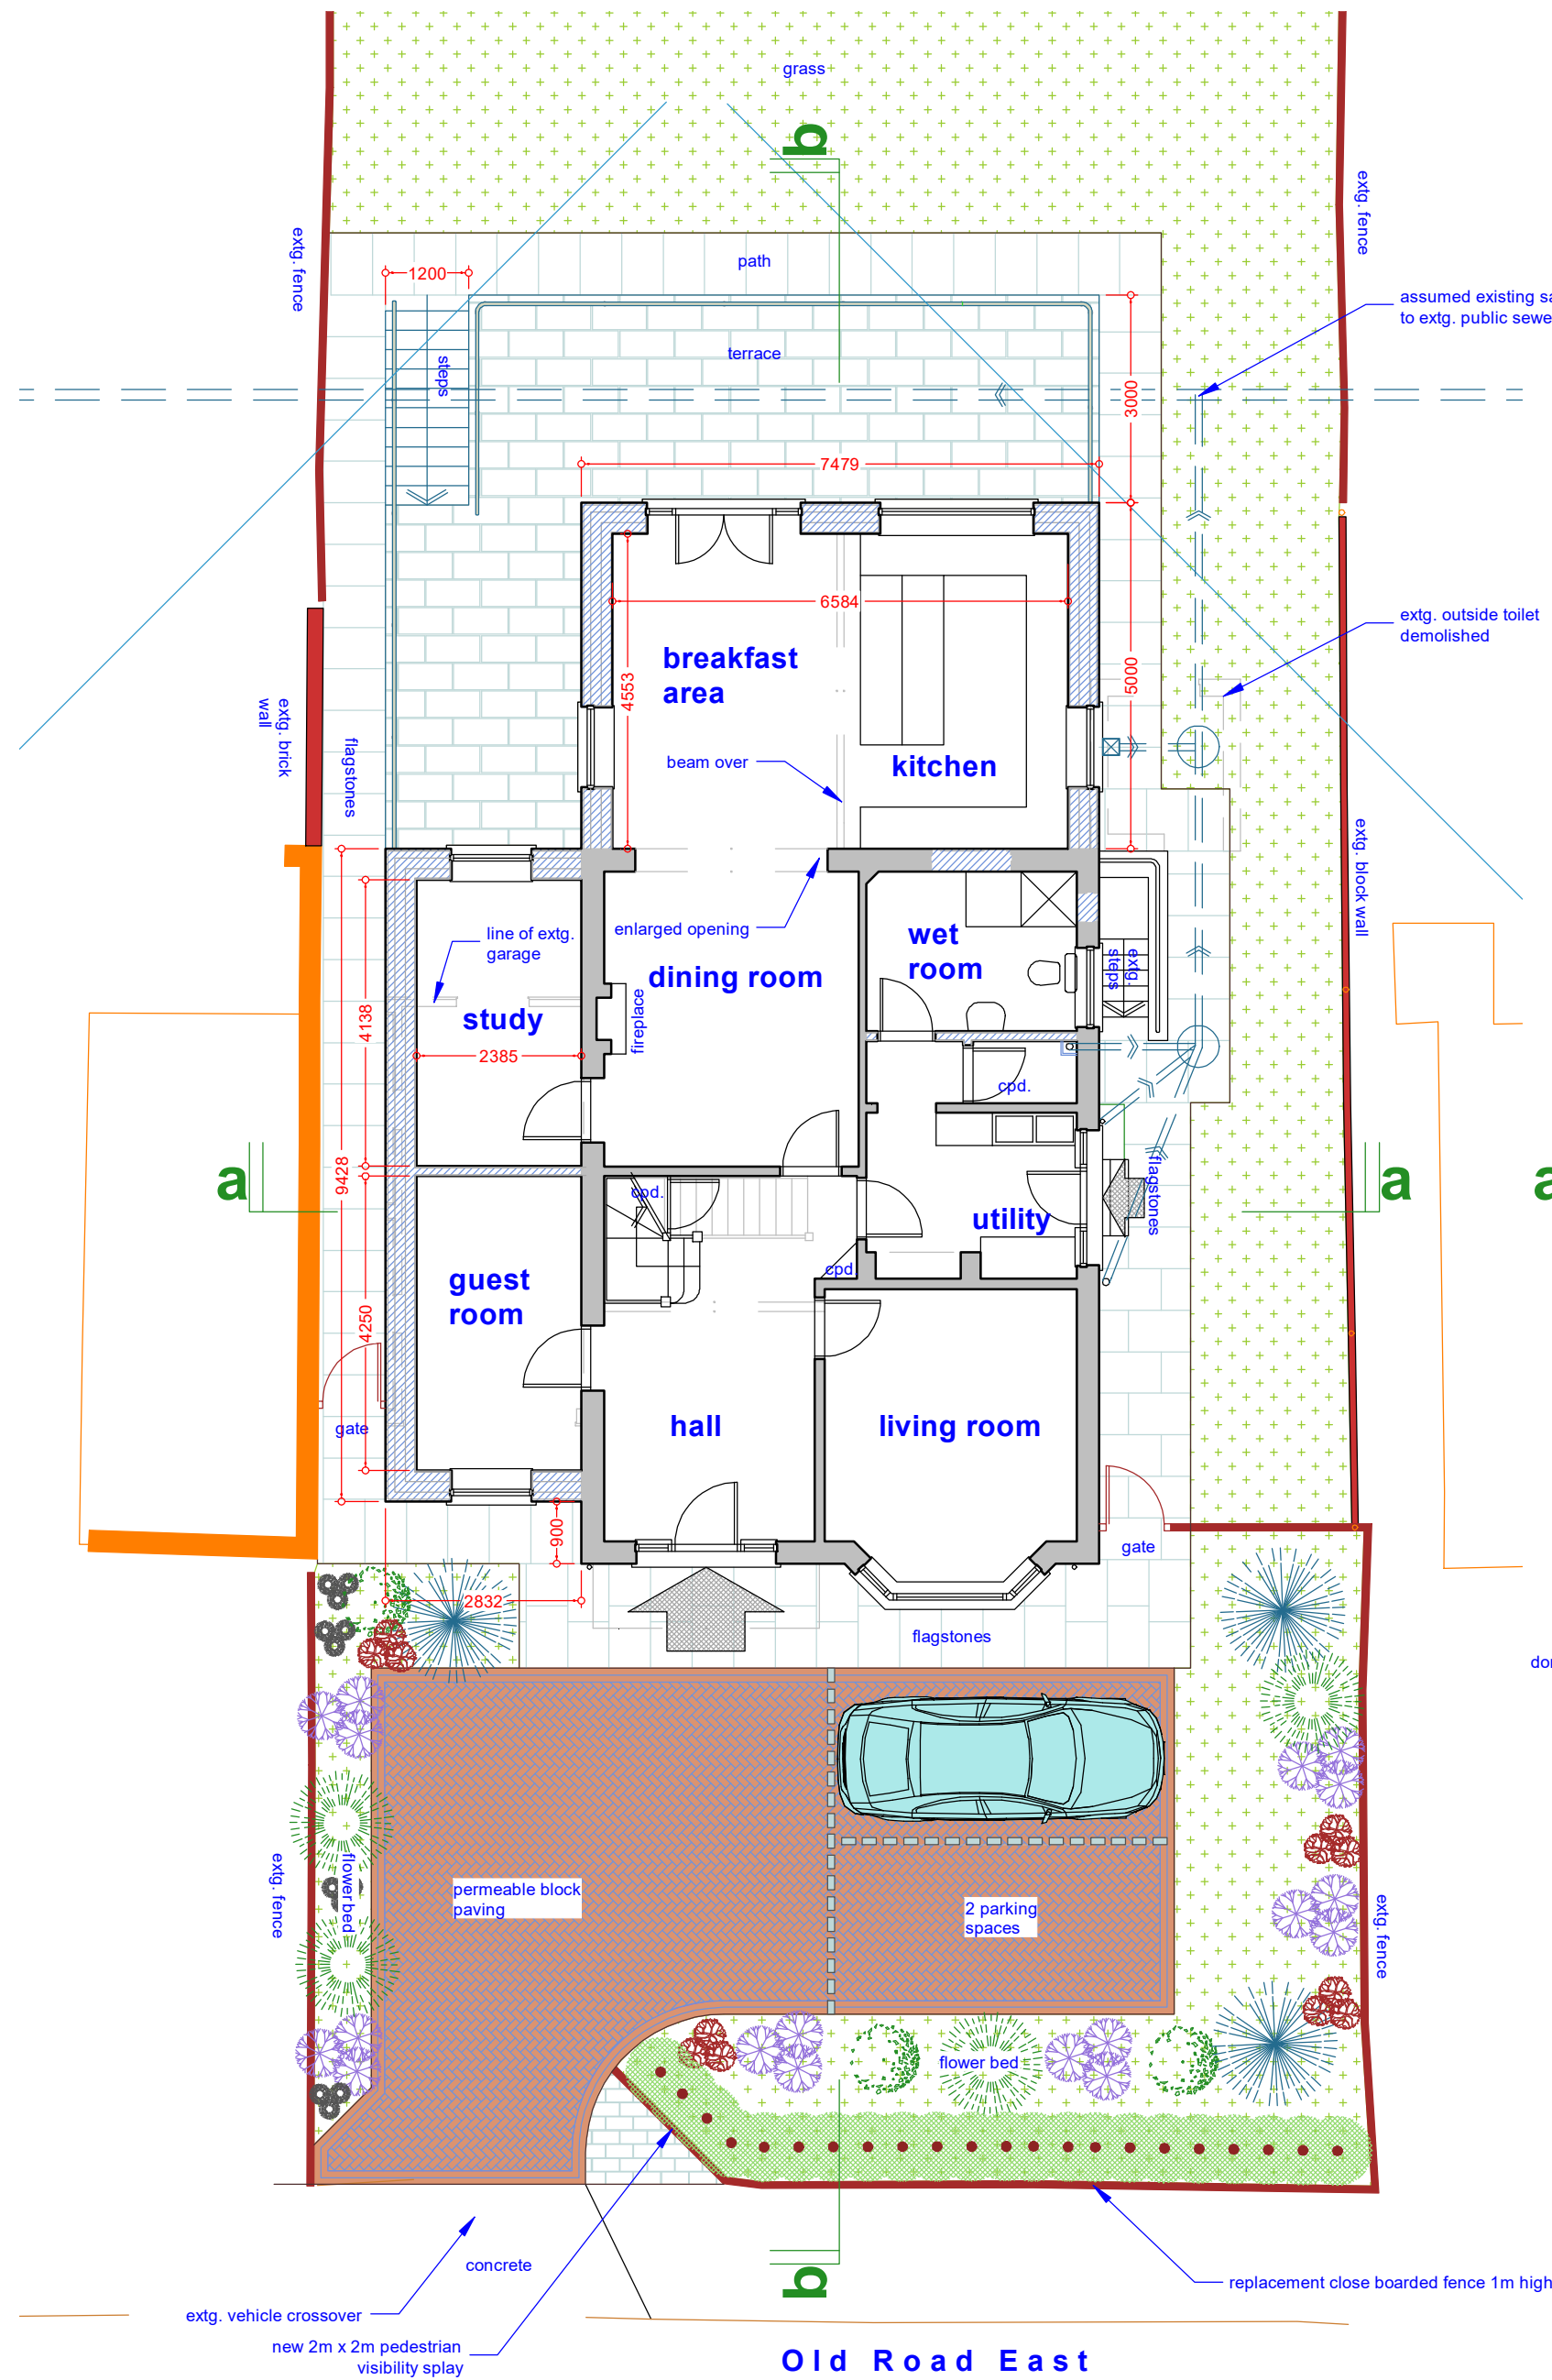

ground floor plan

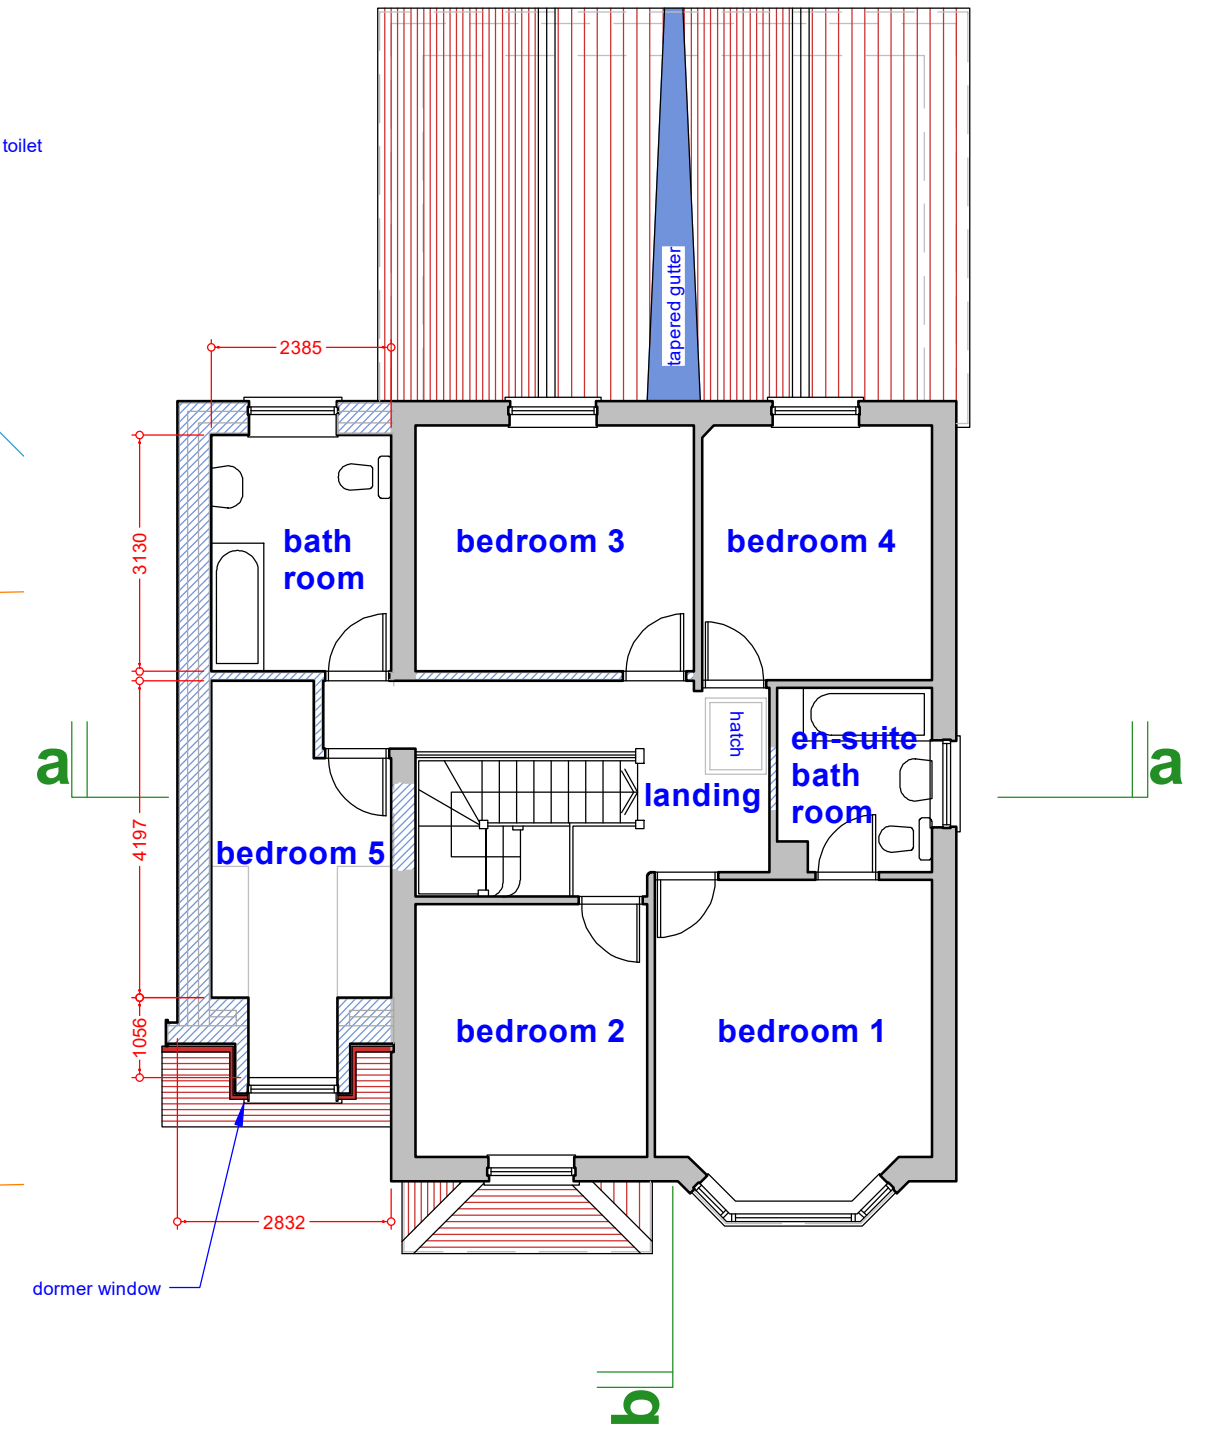

first floor plan

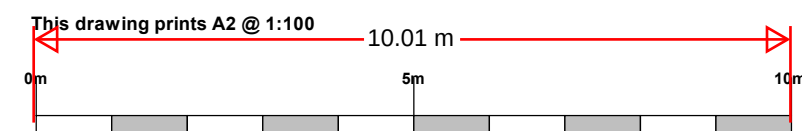

SCHEME / SHEET			
59 Old Road East, Gravesend, DA12 1NW: Mr & Mrs S. Randhawa Proposed Plans			
SCALE	DATE	DRAWING NUMBER	JEREMY S. ISHERWOOD B. Sc. (hons), B. Arch. (Wales), R.I.B.A. Chartered Architect  34 Chalky Bank, Gravesend, Kent, DA11 7NY Telephone / Fax: 01474-533793
1:100	April 2024	551/PL03	
	This drawing remains the property of the Architect and may not be reproduced in whole or part without his written permission.		