



Existing Front Elevation
Scale 1:100




Existing Side Elevation
Scale 1:100




Existing Rear Elevation
Scale 1:100




Existing Side Elevation
Scale 1:100

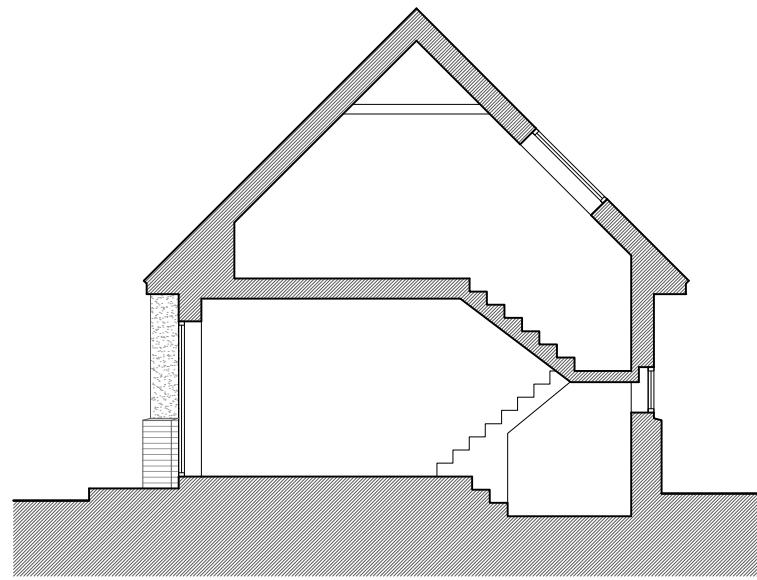


Existing Indicative Section
Scale 1:100

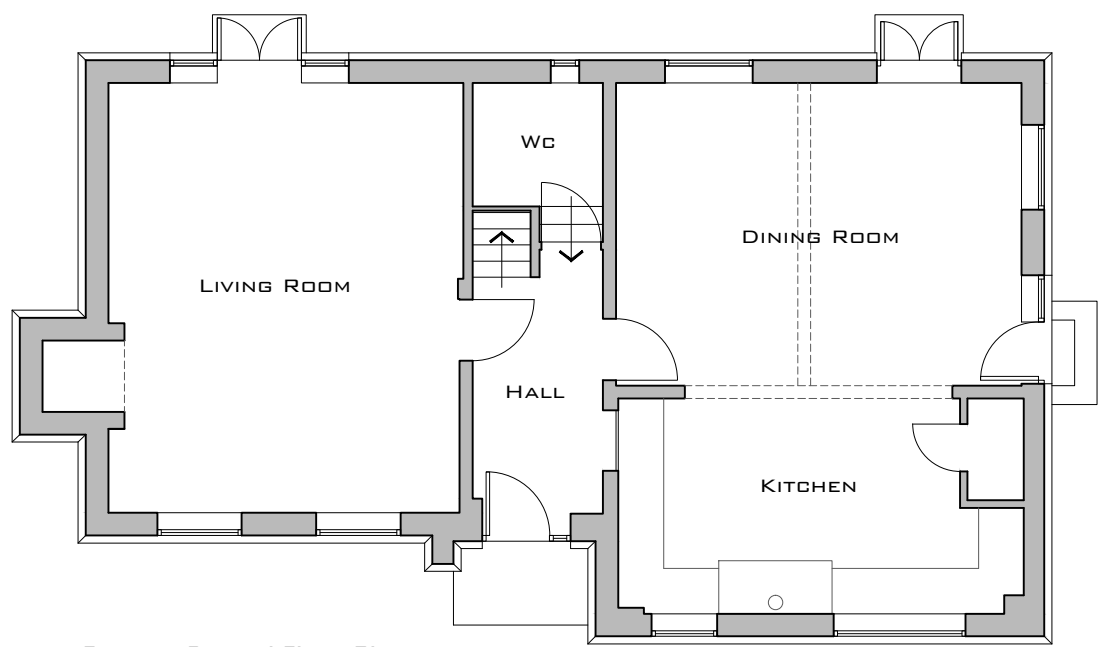


Existing Ground Floor Plan
Scale 1:100
10.01 m
0m 1m 2m 3m 4m 5m 6m 7m 8m 9m 10m
SCALE BAR

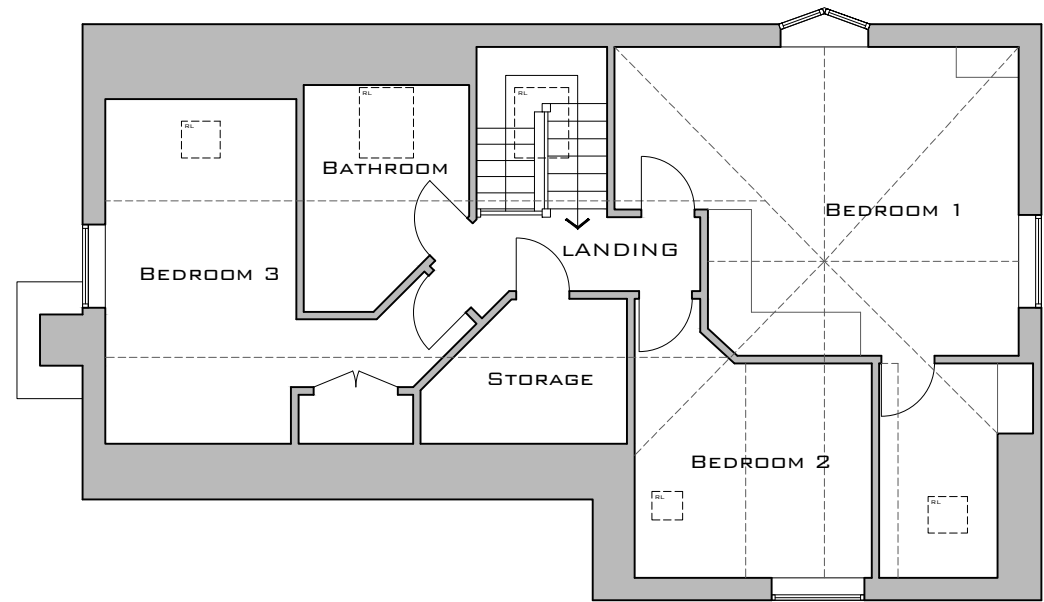


Existing First Floor Plan
Scale 1:100

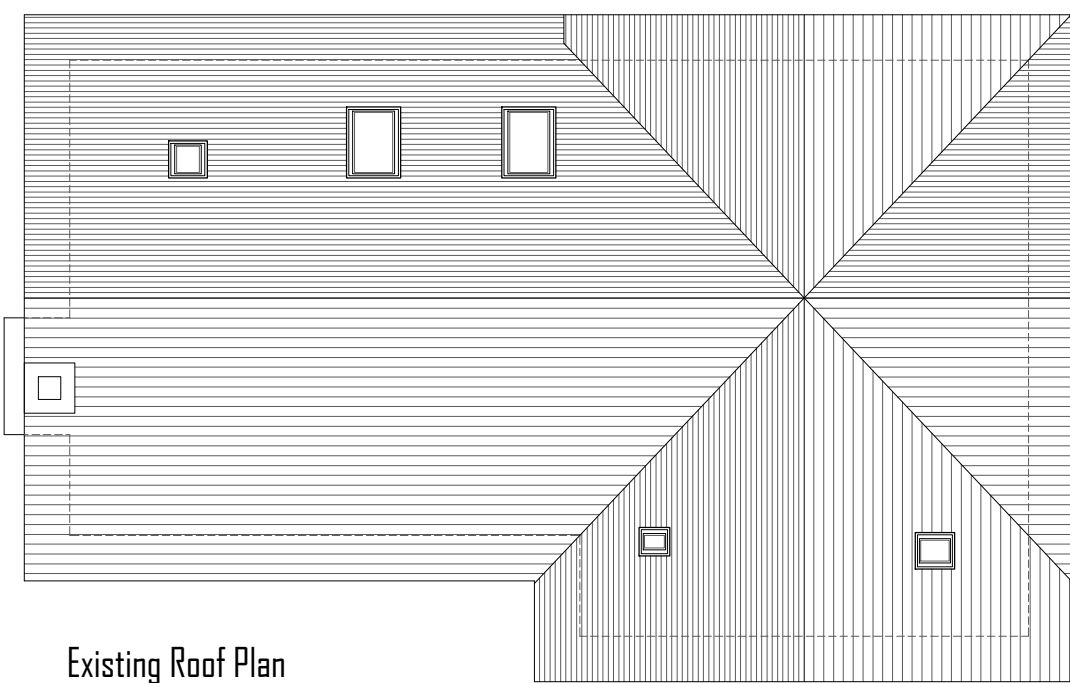


Existing Roof Plan
Scale 1:100

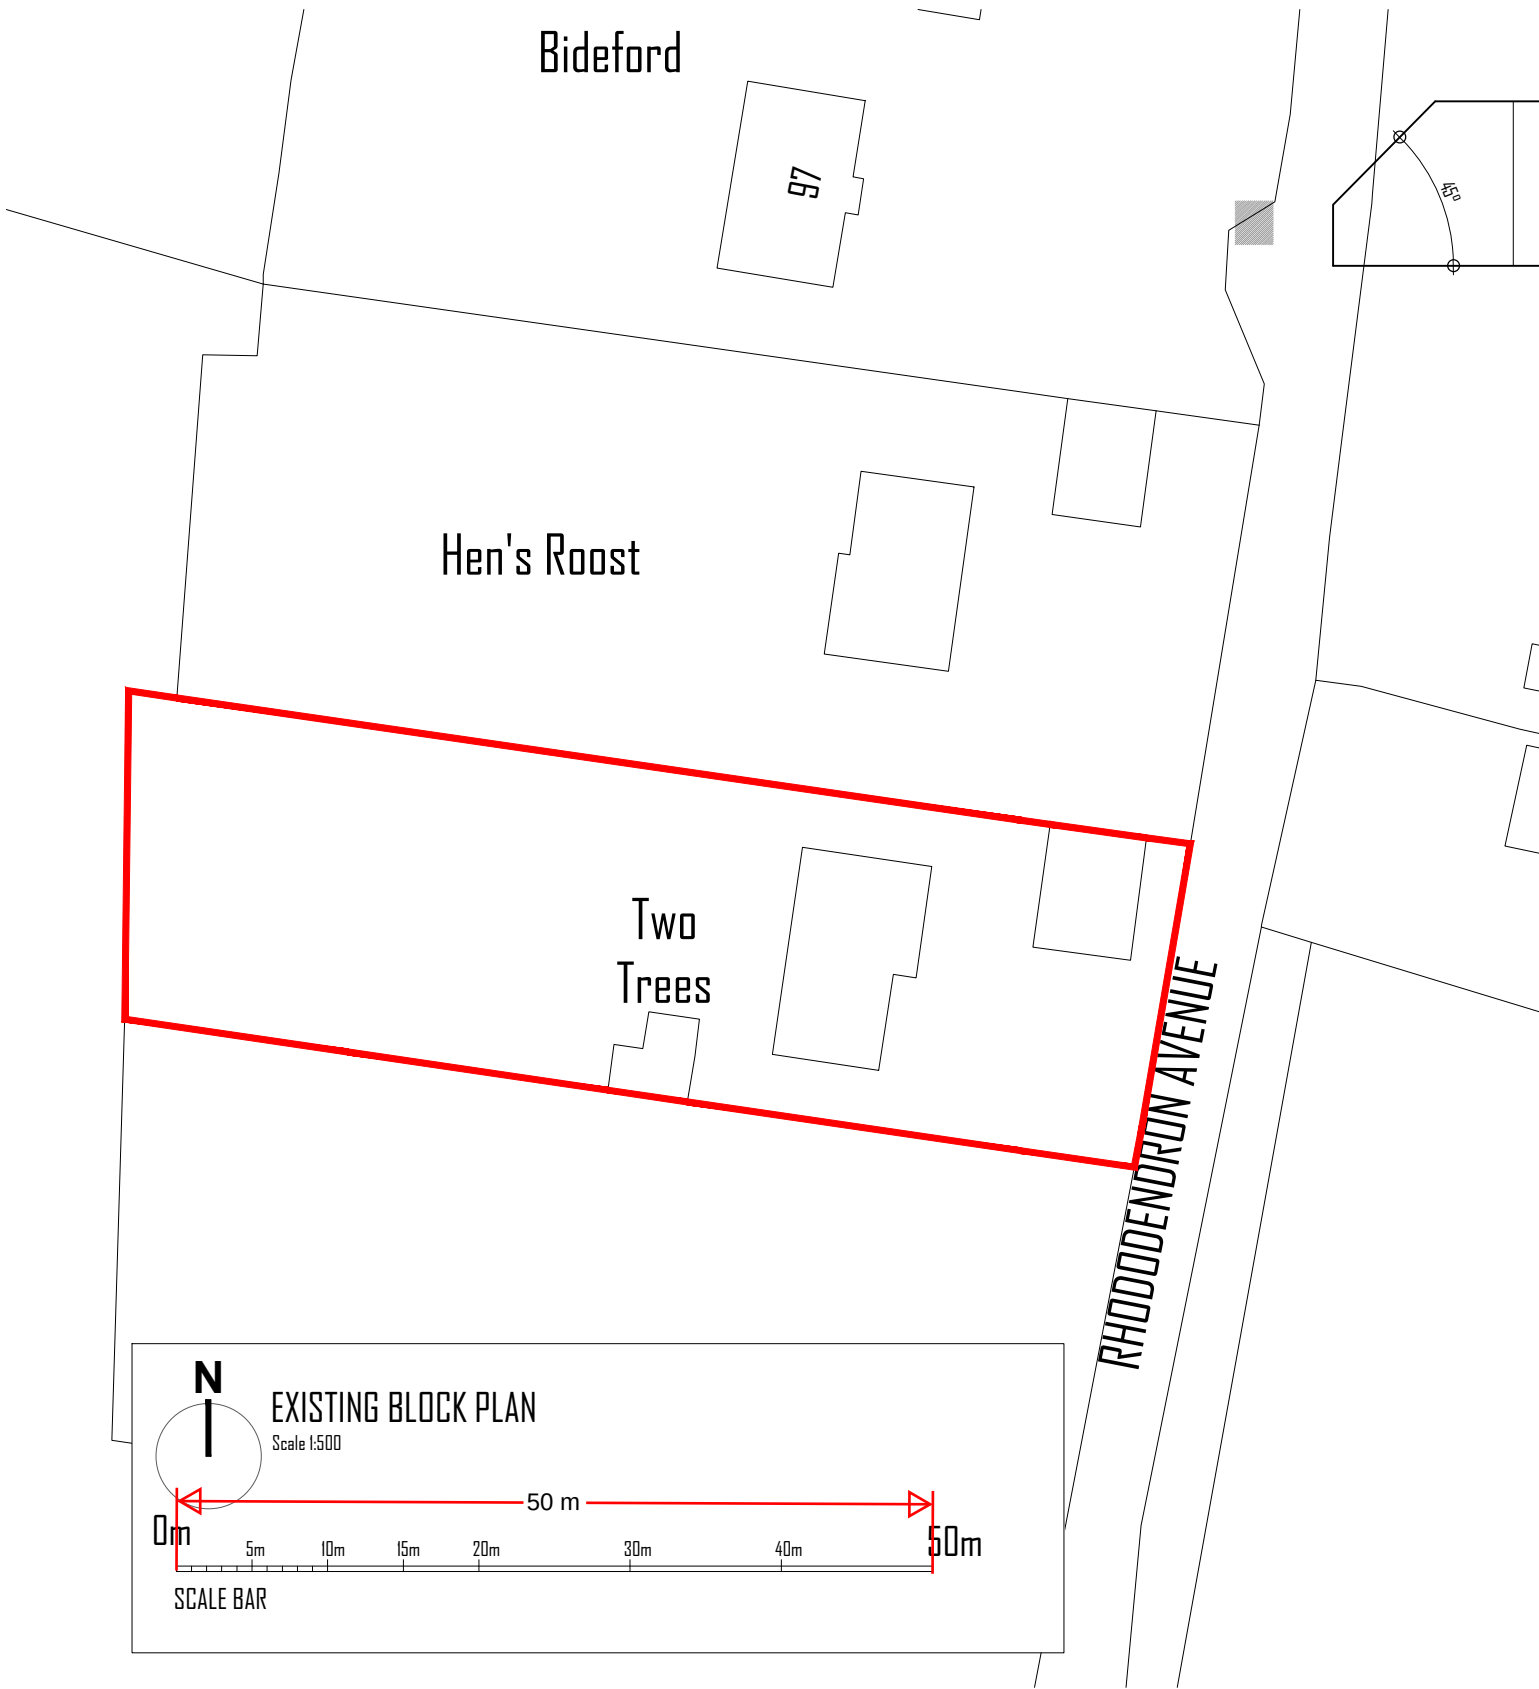

Existing Front Elevation
Scale 1:100

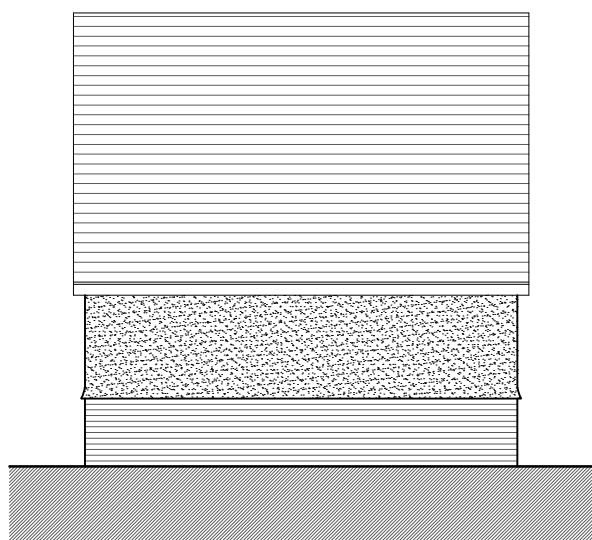


Existing Side Elevation
Scale 1:100

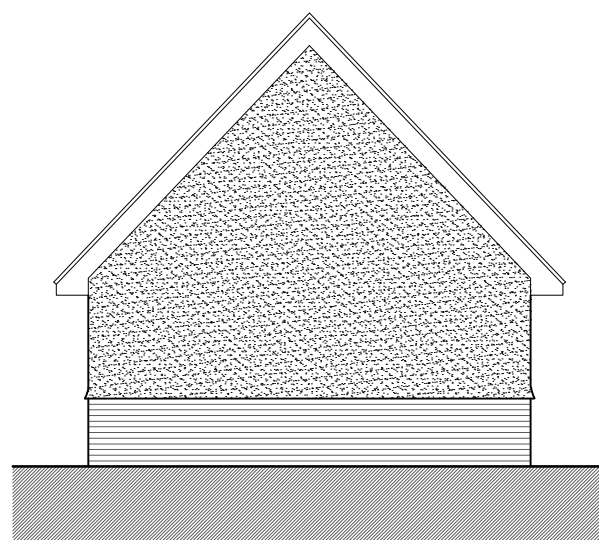


Existing Rear Elevation
Scale 1:100




Existing Side Elevation
Scale 1:100

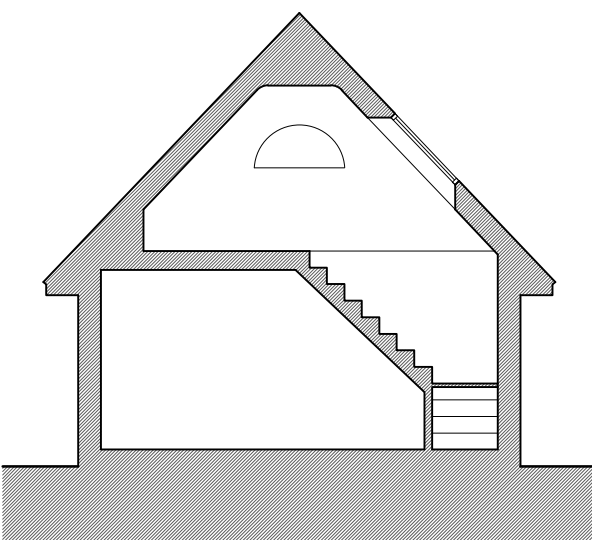


Existing Indicative Section
Scale 1:100

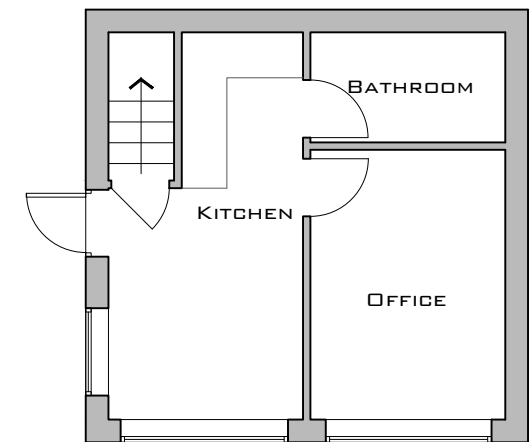

Existing Ground Floor Plan
Scale 1:100
10 m
0m 1m 2m 3m 4m 5m 6m 7m 8m 9m 10m
SCALE BAR

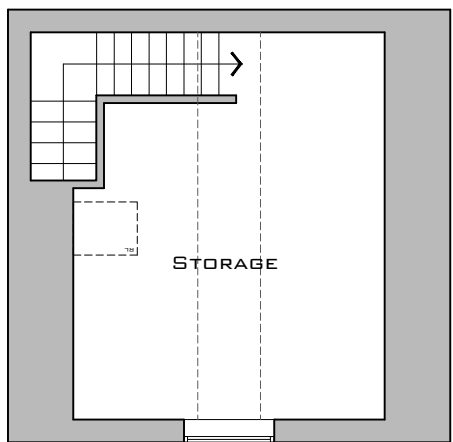

Existing First Floor Plan
Scale 1:100

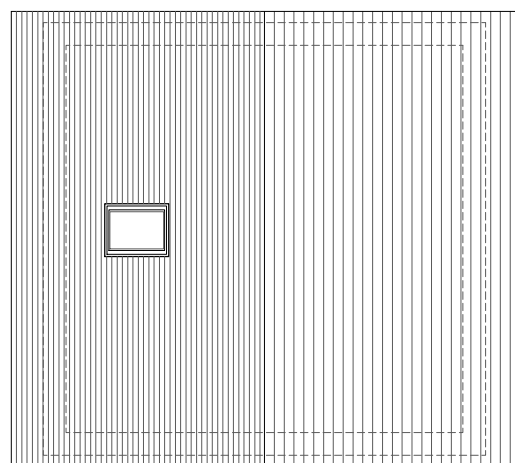

Existing Roof Plan
Scale 1:100



Revision	Date	Description
----------	------	-------------

PLANNING

Project
Two Trees - 93 Rhododendron Avenue
Meopham
DA13 0TU

Title
Existing
Plans, Elevations, Section, Site Location Plan & Block Plan

Project No. PL - 133 Date January 2024

Drawing No. PL-133-01 Revision

Scale
1:100 @ A1 / 1:200 @ A3

Architecture | Construction | Building | Design

A | C | B | D