




Proposed Front Elevation
Scale 1:100




Proposed Side Elevation
Scale 1:100




Proposed Rear Elevation
Scale 1:100

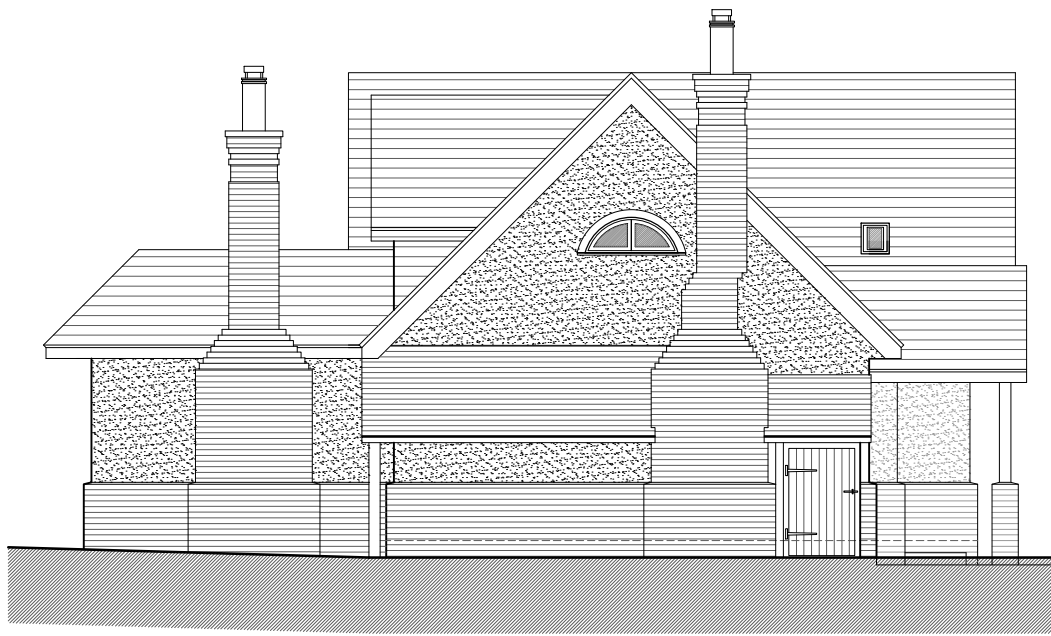


Proposed Side Elevation
Scale 1:100

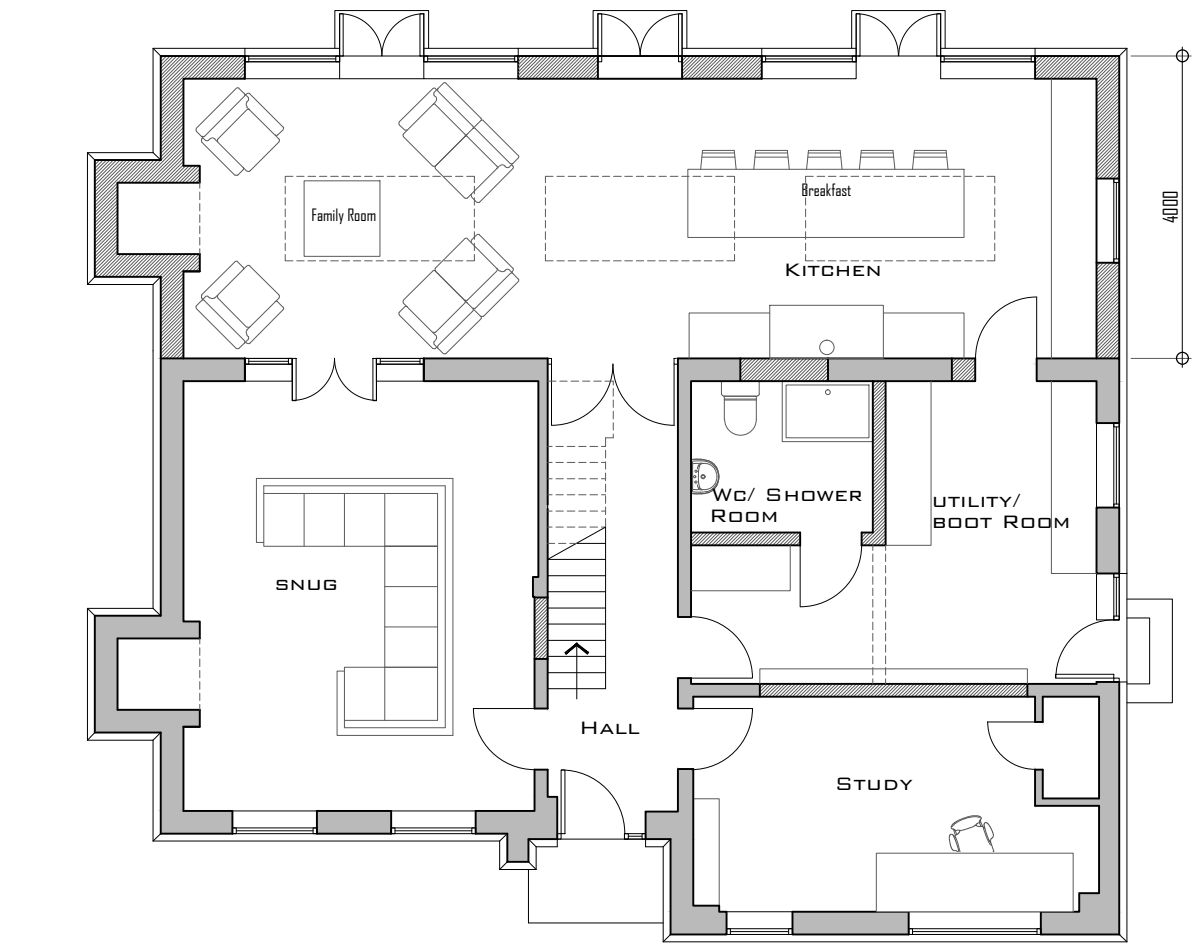

Proposed Ground Floor Plan
Scale 1:100
10.06 m
SCALE BAR

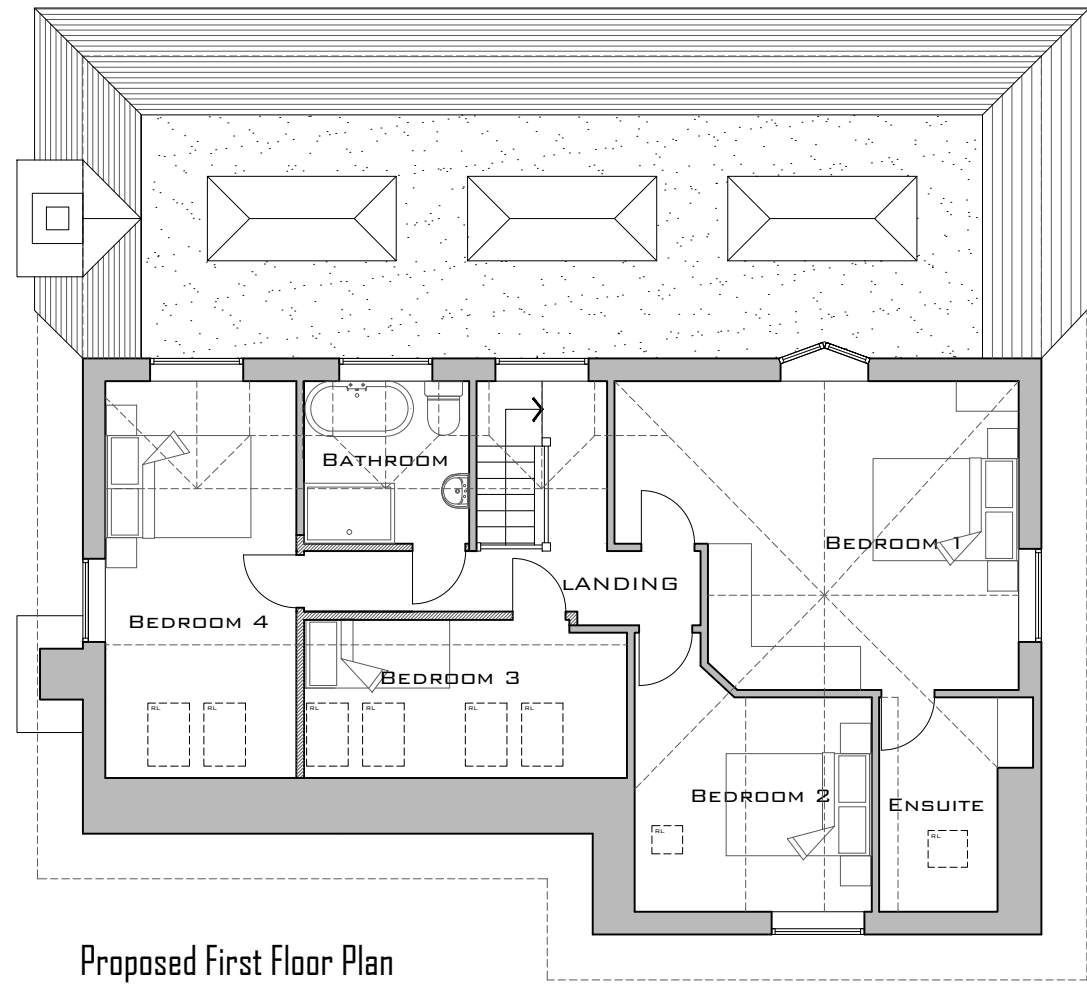


Proposed First Floor Plan
Scale 1:100

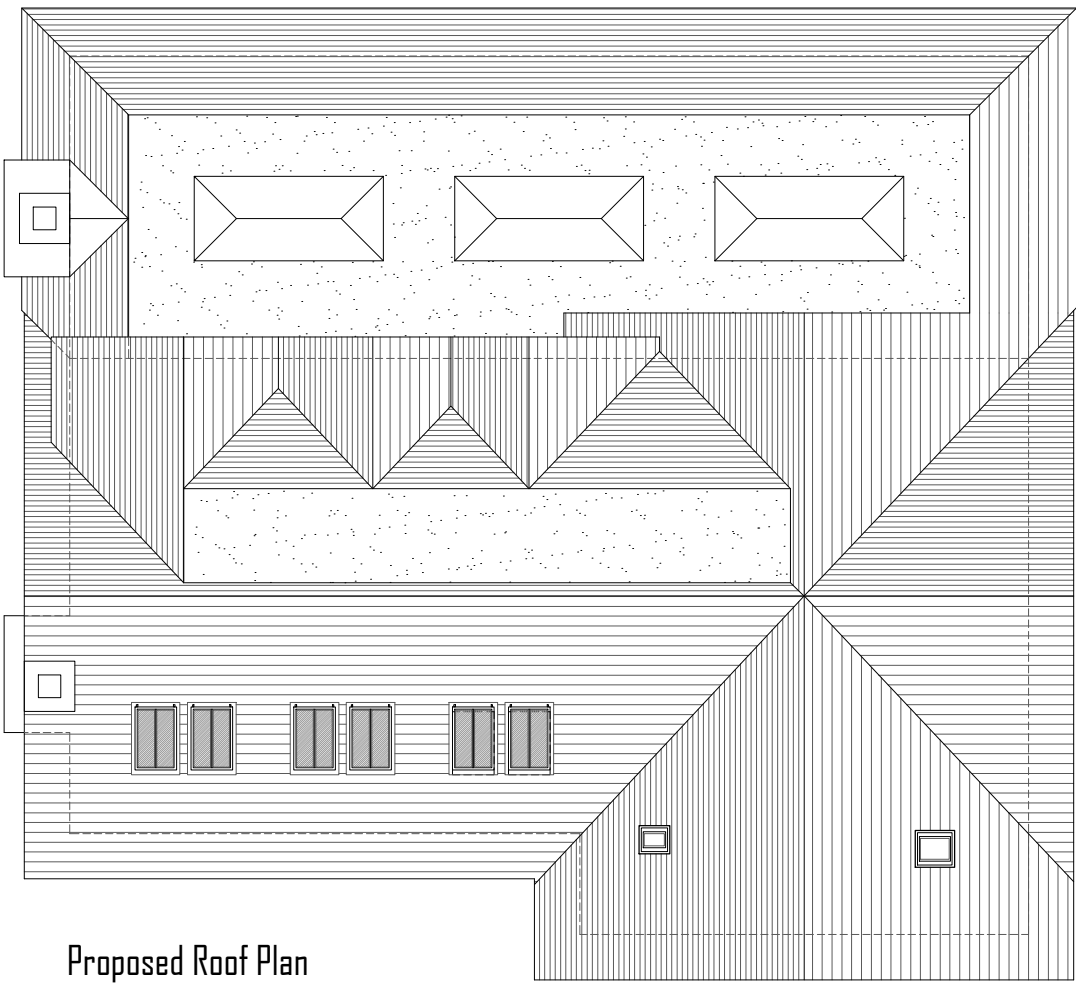

Proposed Roof Plan
Scale 1:100



PROPOSED BLOCK PLAN
Scale 1:500
50.06 m
SCALE BAR

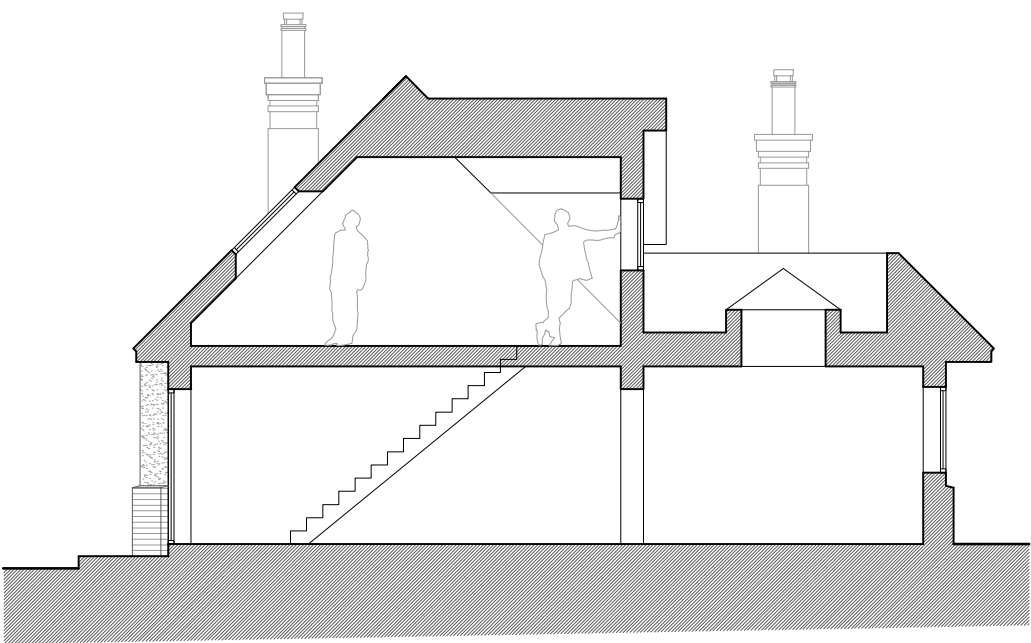

Proposed Indicative Section
Scale 1:100

Revision	Date	Description
PLANNING		
Project		
Two Trees - 93 Rhododendron Avenue Meopham DA13 0TU		
Title		
Proposed Plans, Elevations, Section & Block Plan		
Project No.		Date
PL - 133		January 2024
Drawing No.		Revision
PL-133-10		
Scale		
1:100 @ A1 / 1:200 @ A3		