




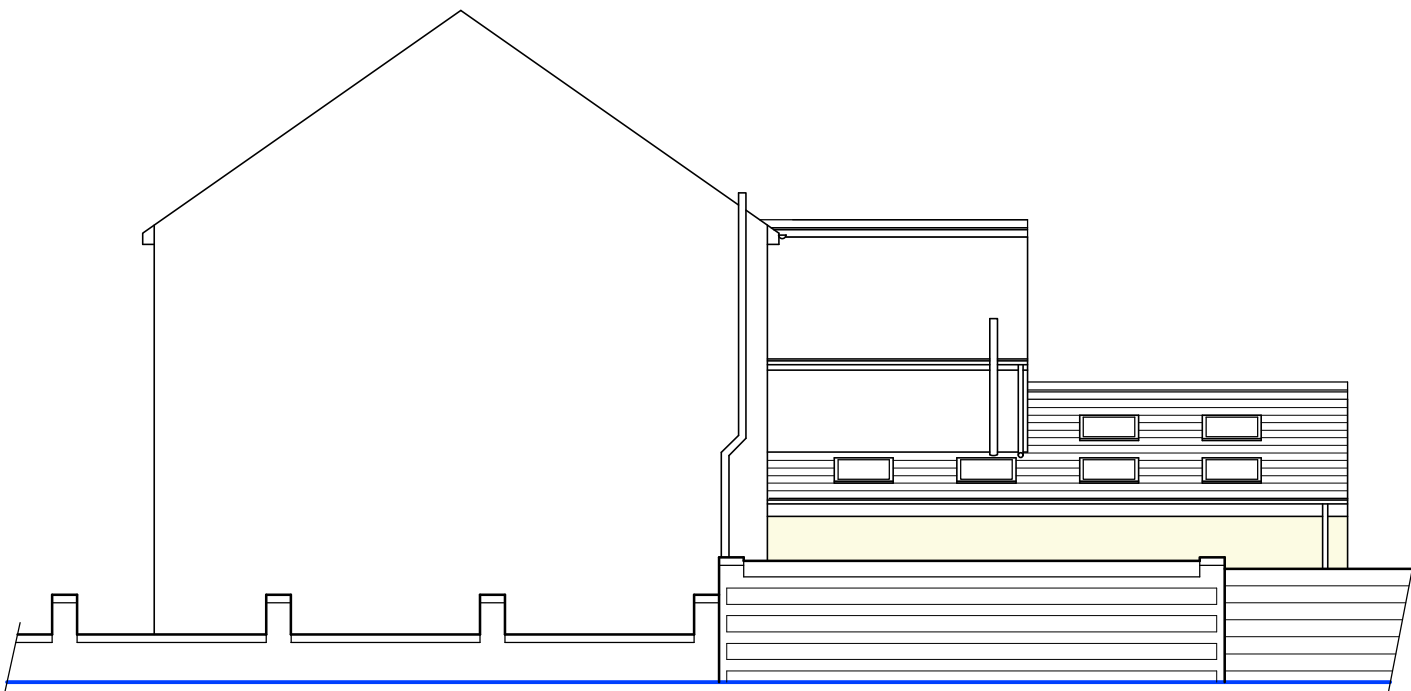

SIDE ELEVATION
FROM LYNTON ROAD SOUTH
(1:100)

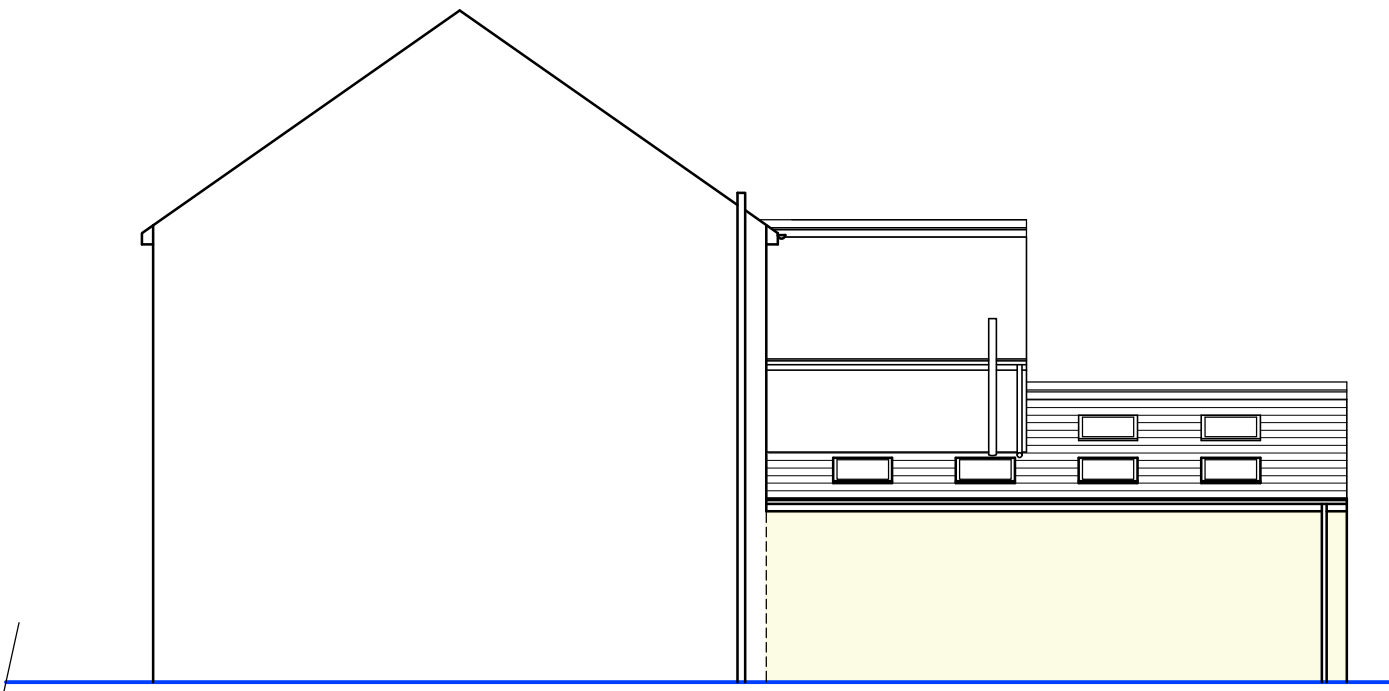


SIDE ELEVATION
(1:100)

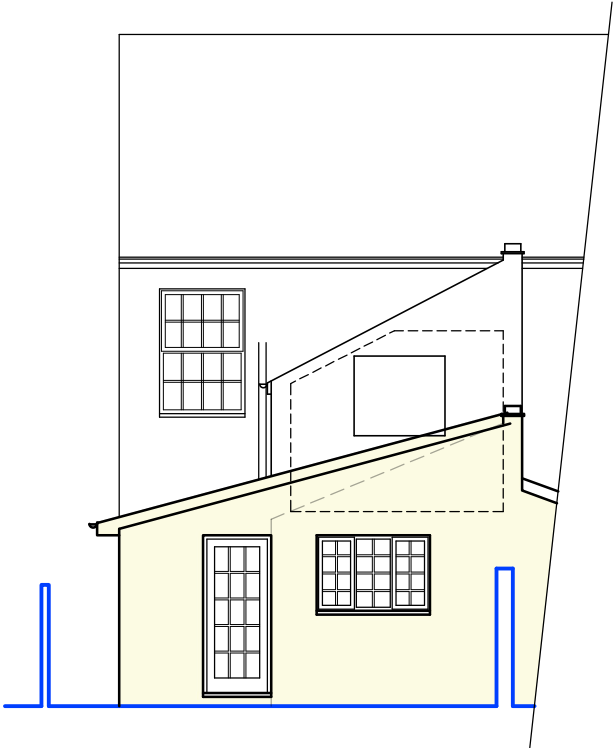


REAR ELEVATION
(1:100)

MATERIALS


PITCHED ROOF
ROOF TILES COLOUR TO MATCH EXISTING
WALLS
PAINTED RENDER FINISH TO MATCH EXISTING
WINDOWS & DOORS
WHITE uPVC TO MATCH MAIN DWELLING

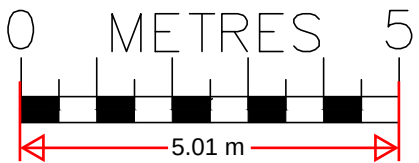

SCALE BAR @ 1:100

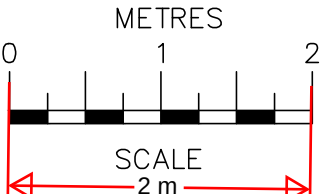

SCALE BAR @ 1:50

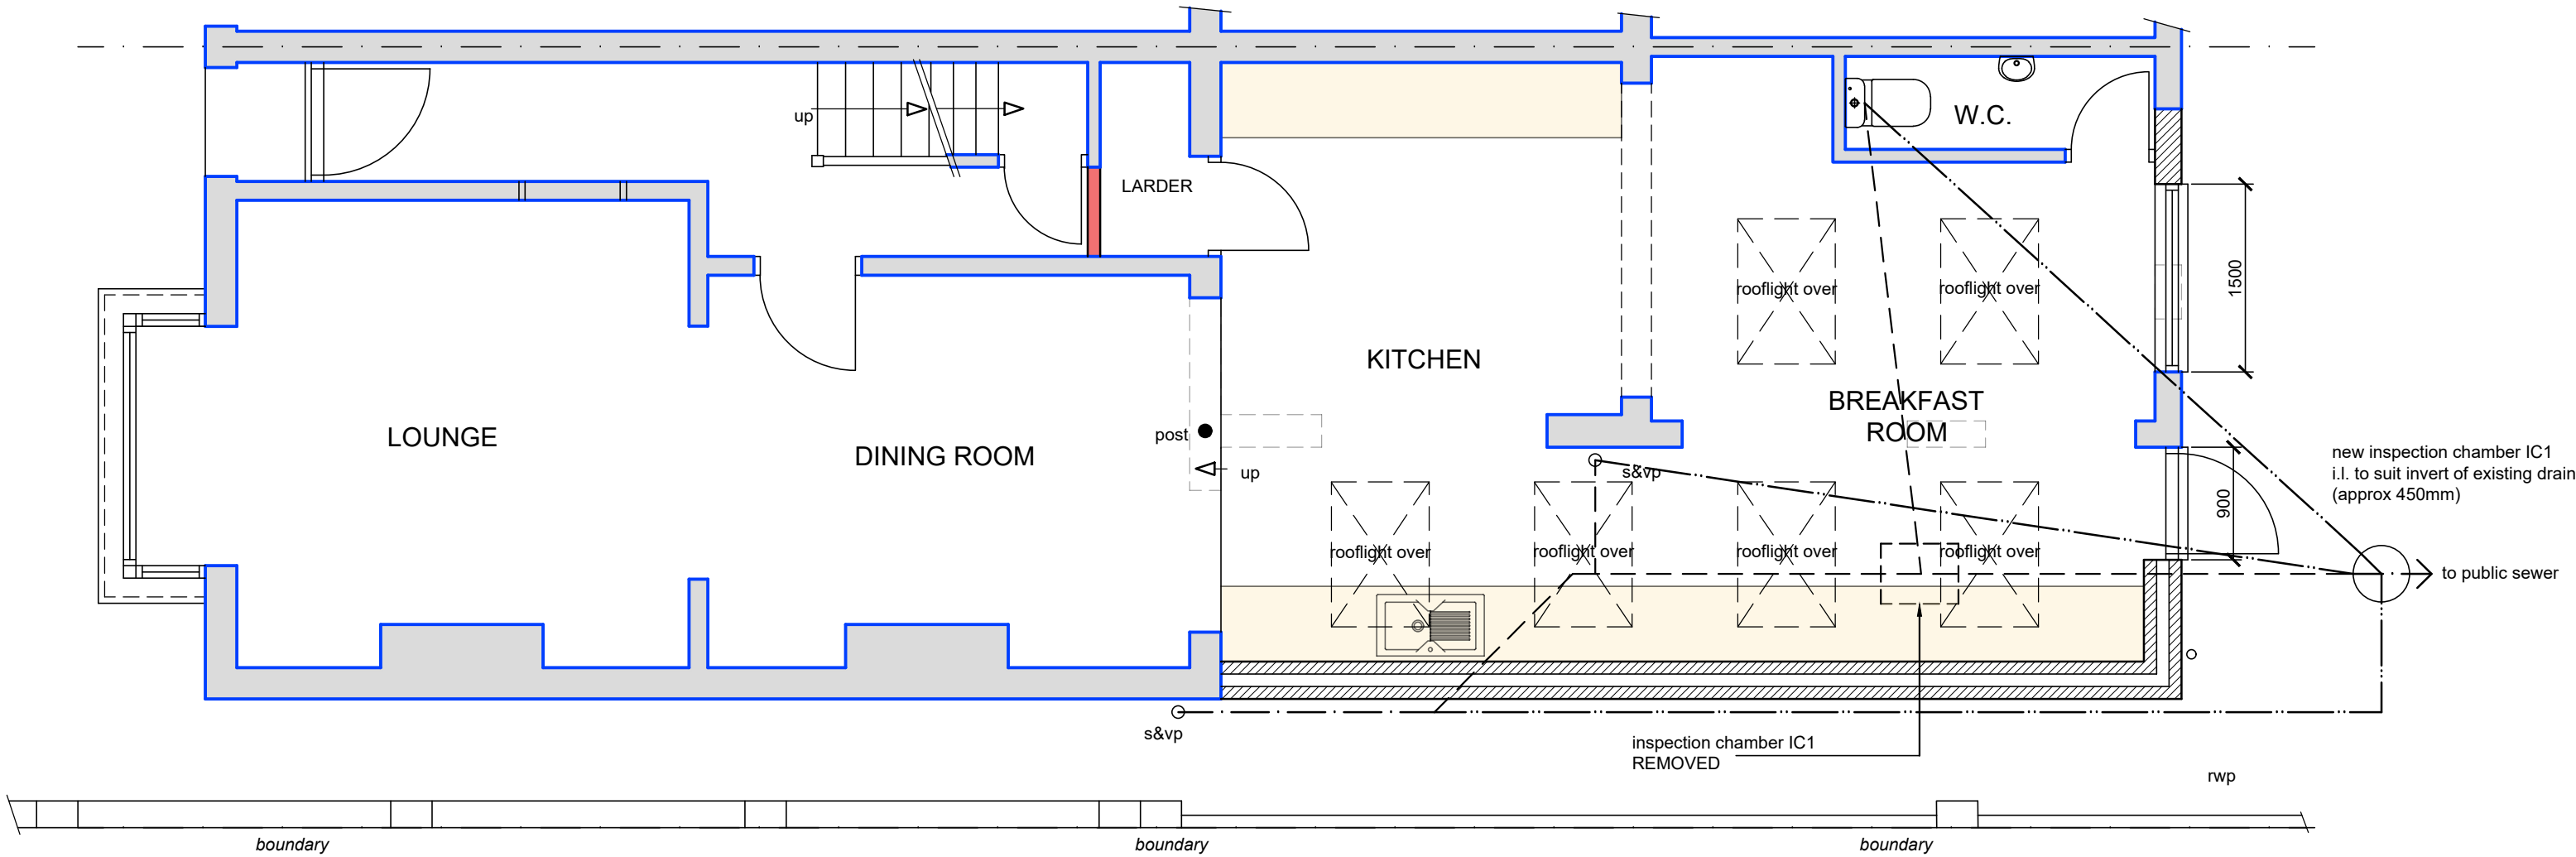

PART GROUND FLOOR PLAN
(1:50)

DRAINAGE LEGEND

- EXISTING 100mm PRIVATE DRAIN
- EXISTING PRIVATE DRAIN REMOVED
- EXISTING 100mm PUBLIC SEWER
- PROPOSED 100mm PRIVATE DRAIN

13/05/24	B	Width of extension reduced
27/03/24	A	Width of extension reduced
Date	No	Revision
Penfold Project Services		
Epmarket, Wrotham Road, Meopham, Kent, DA13 0JH Telephone: 01474 816690 e-mail: apenfold448@btinternet.com		
Job Title:	97 OLD ROAD WEST GRAVESEND KENT DA11 0LW	
Dwg Title:	PLANS & ELEVATIONS AS PROPOSED	
Scale:	1:50 & 1:100 @ A2	
Dwg No.:	02B	
Date:	January 2024	