

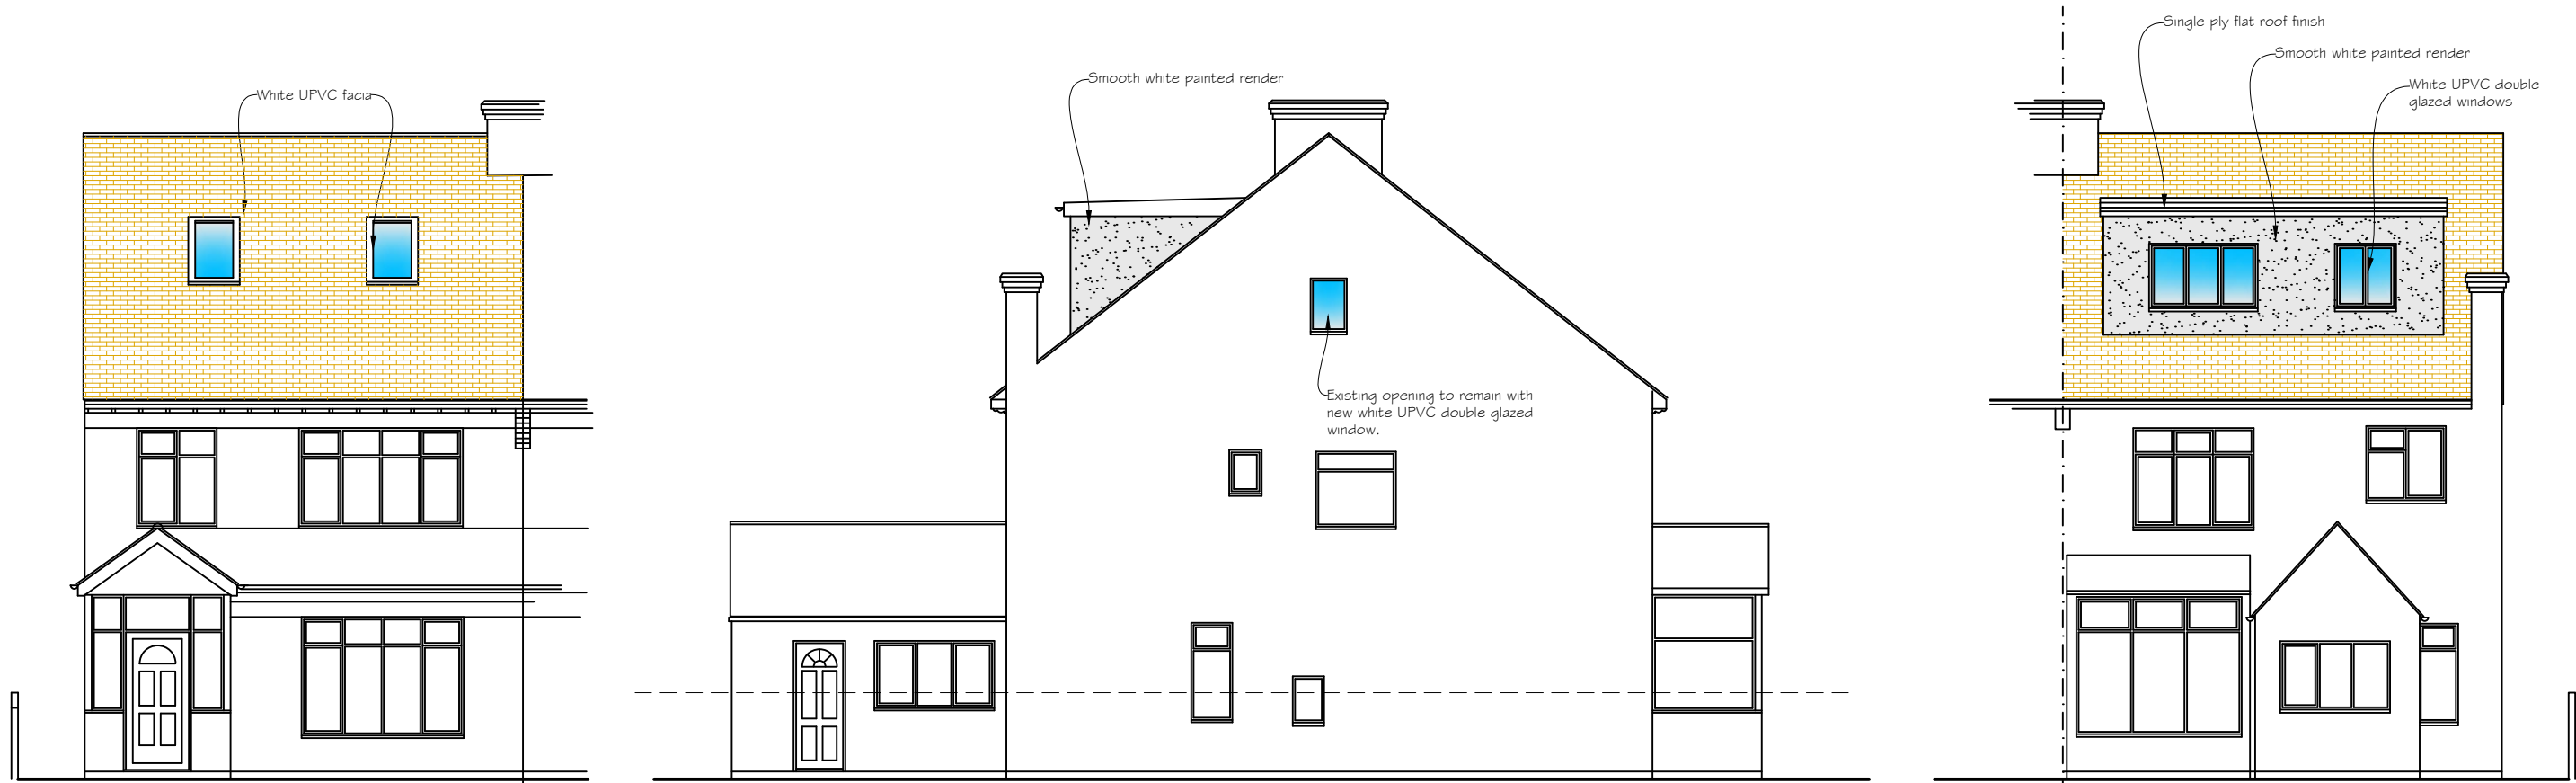


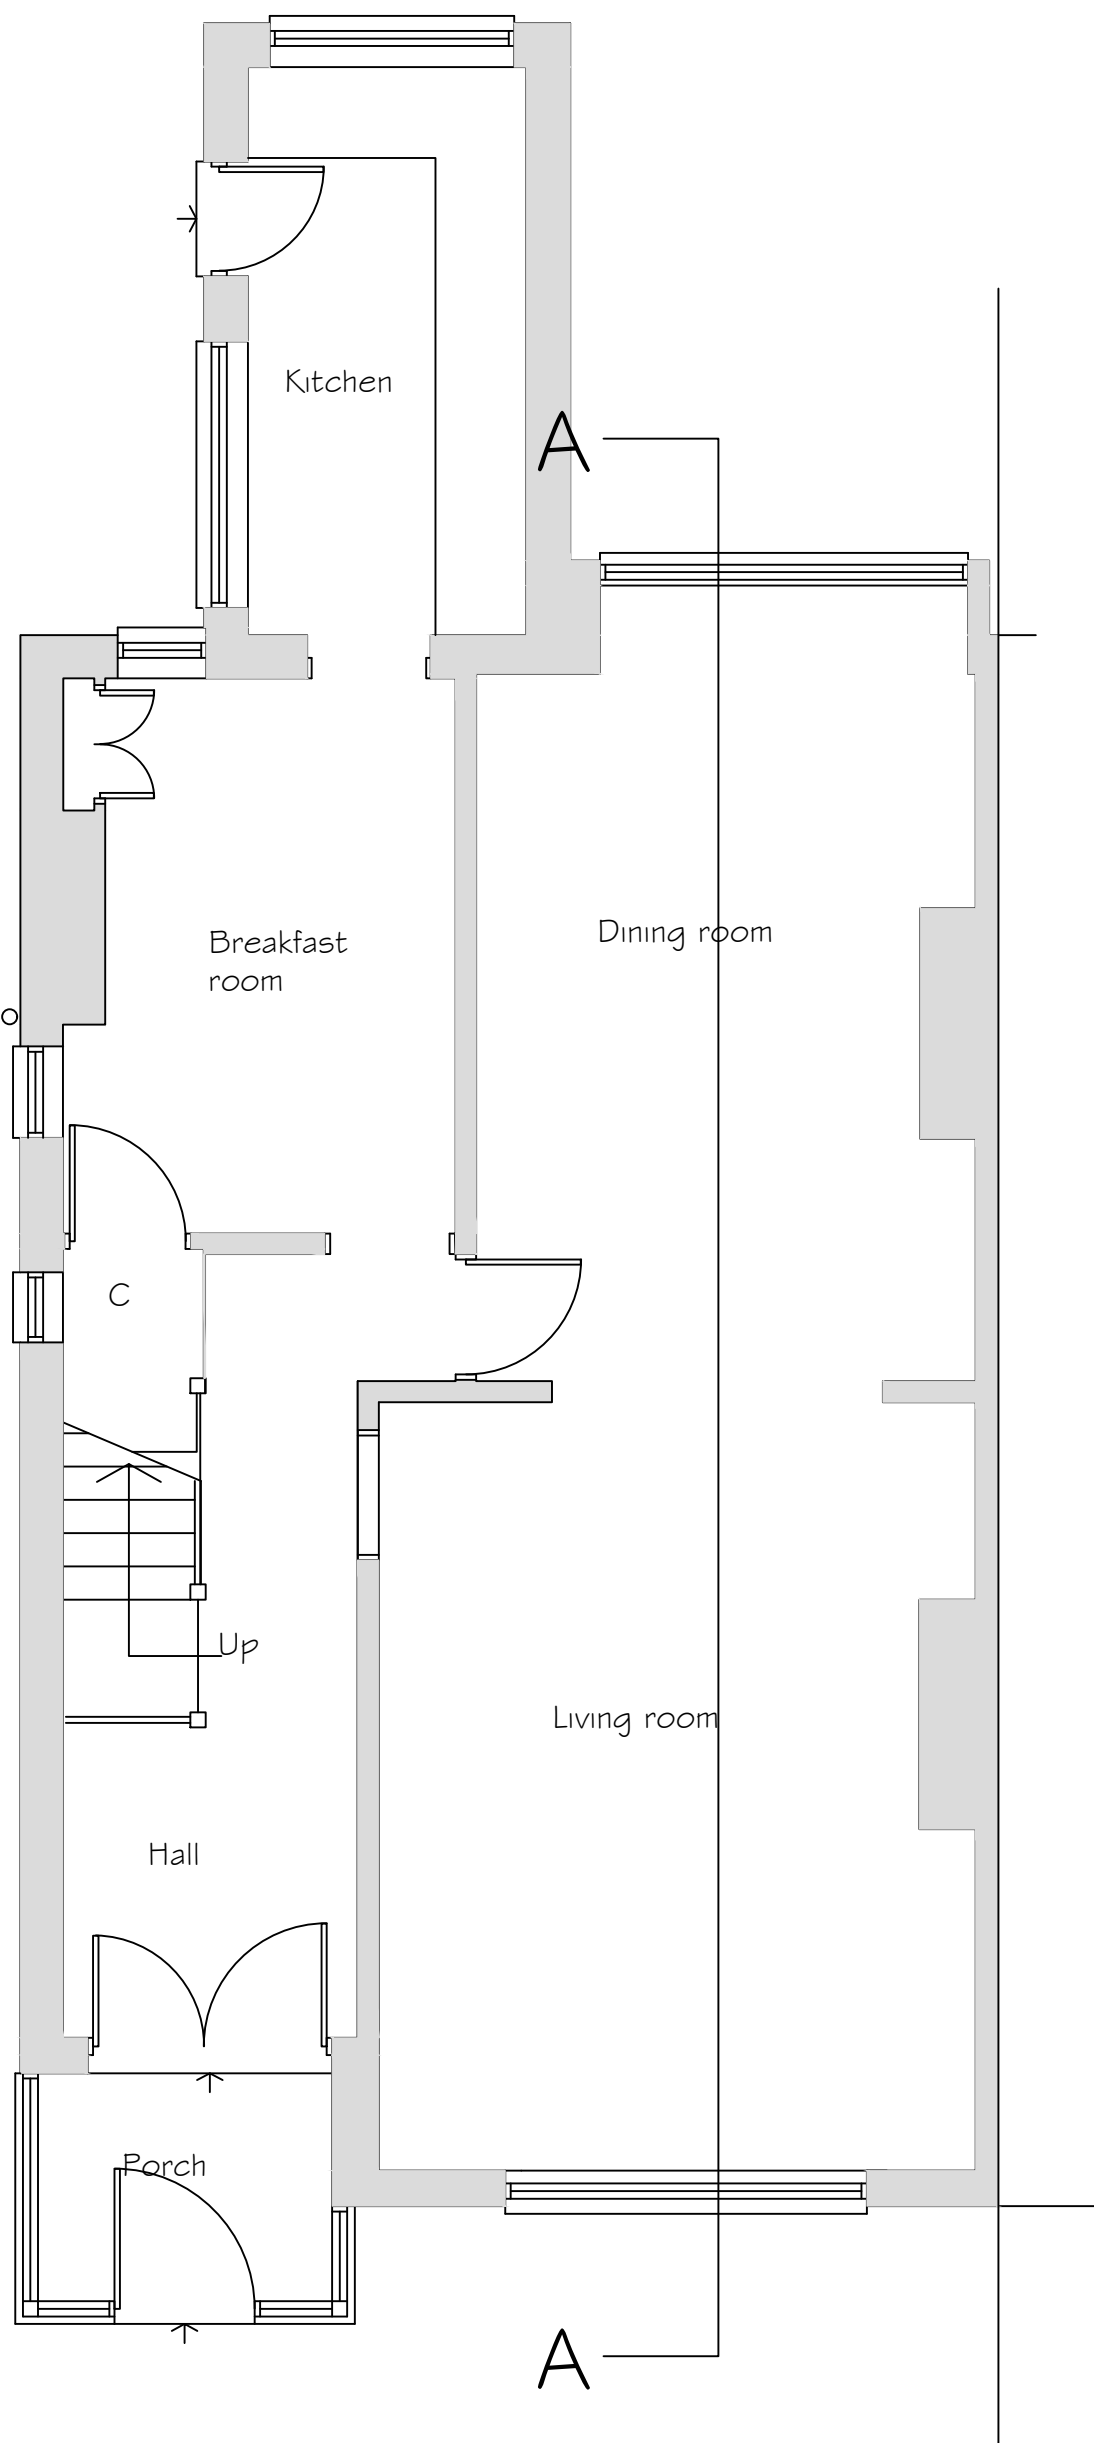

Front Elevation
Scale 1:100



Side Elevation

Rear Elevation

 


Ground Floor Plan


Scale 1:50

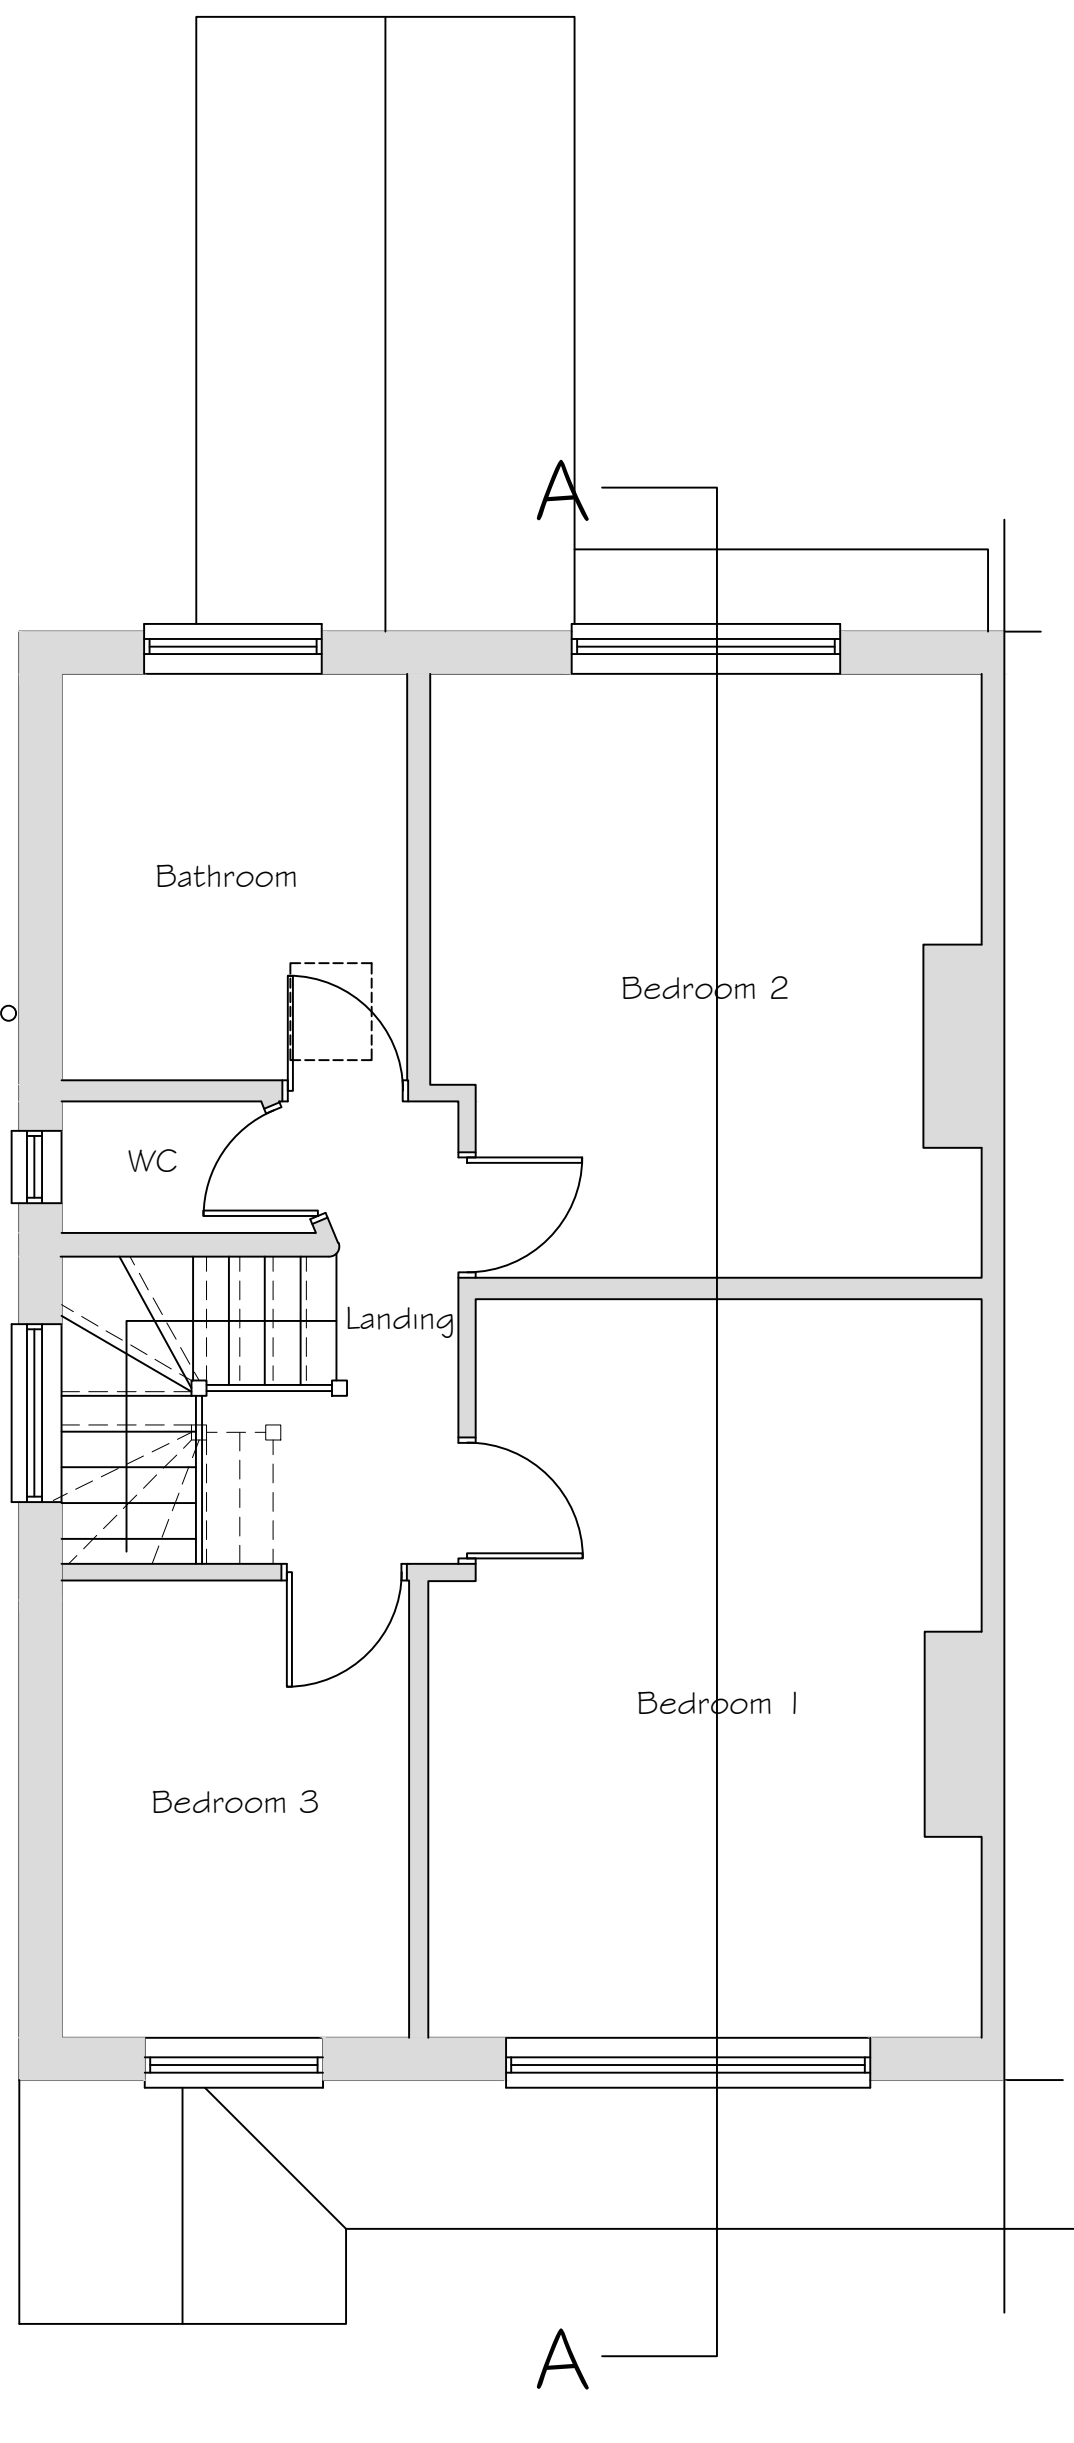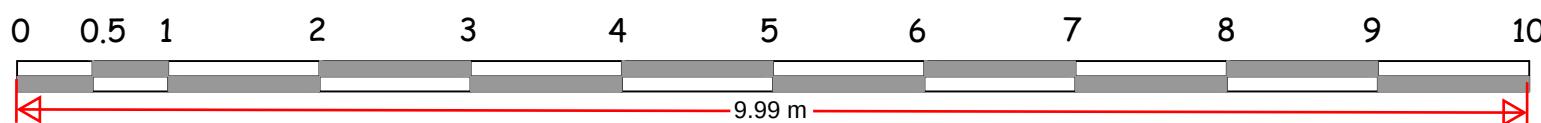

First Floor Plan

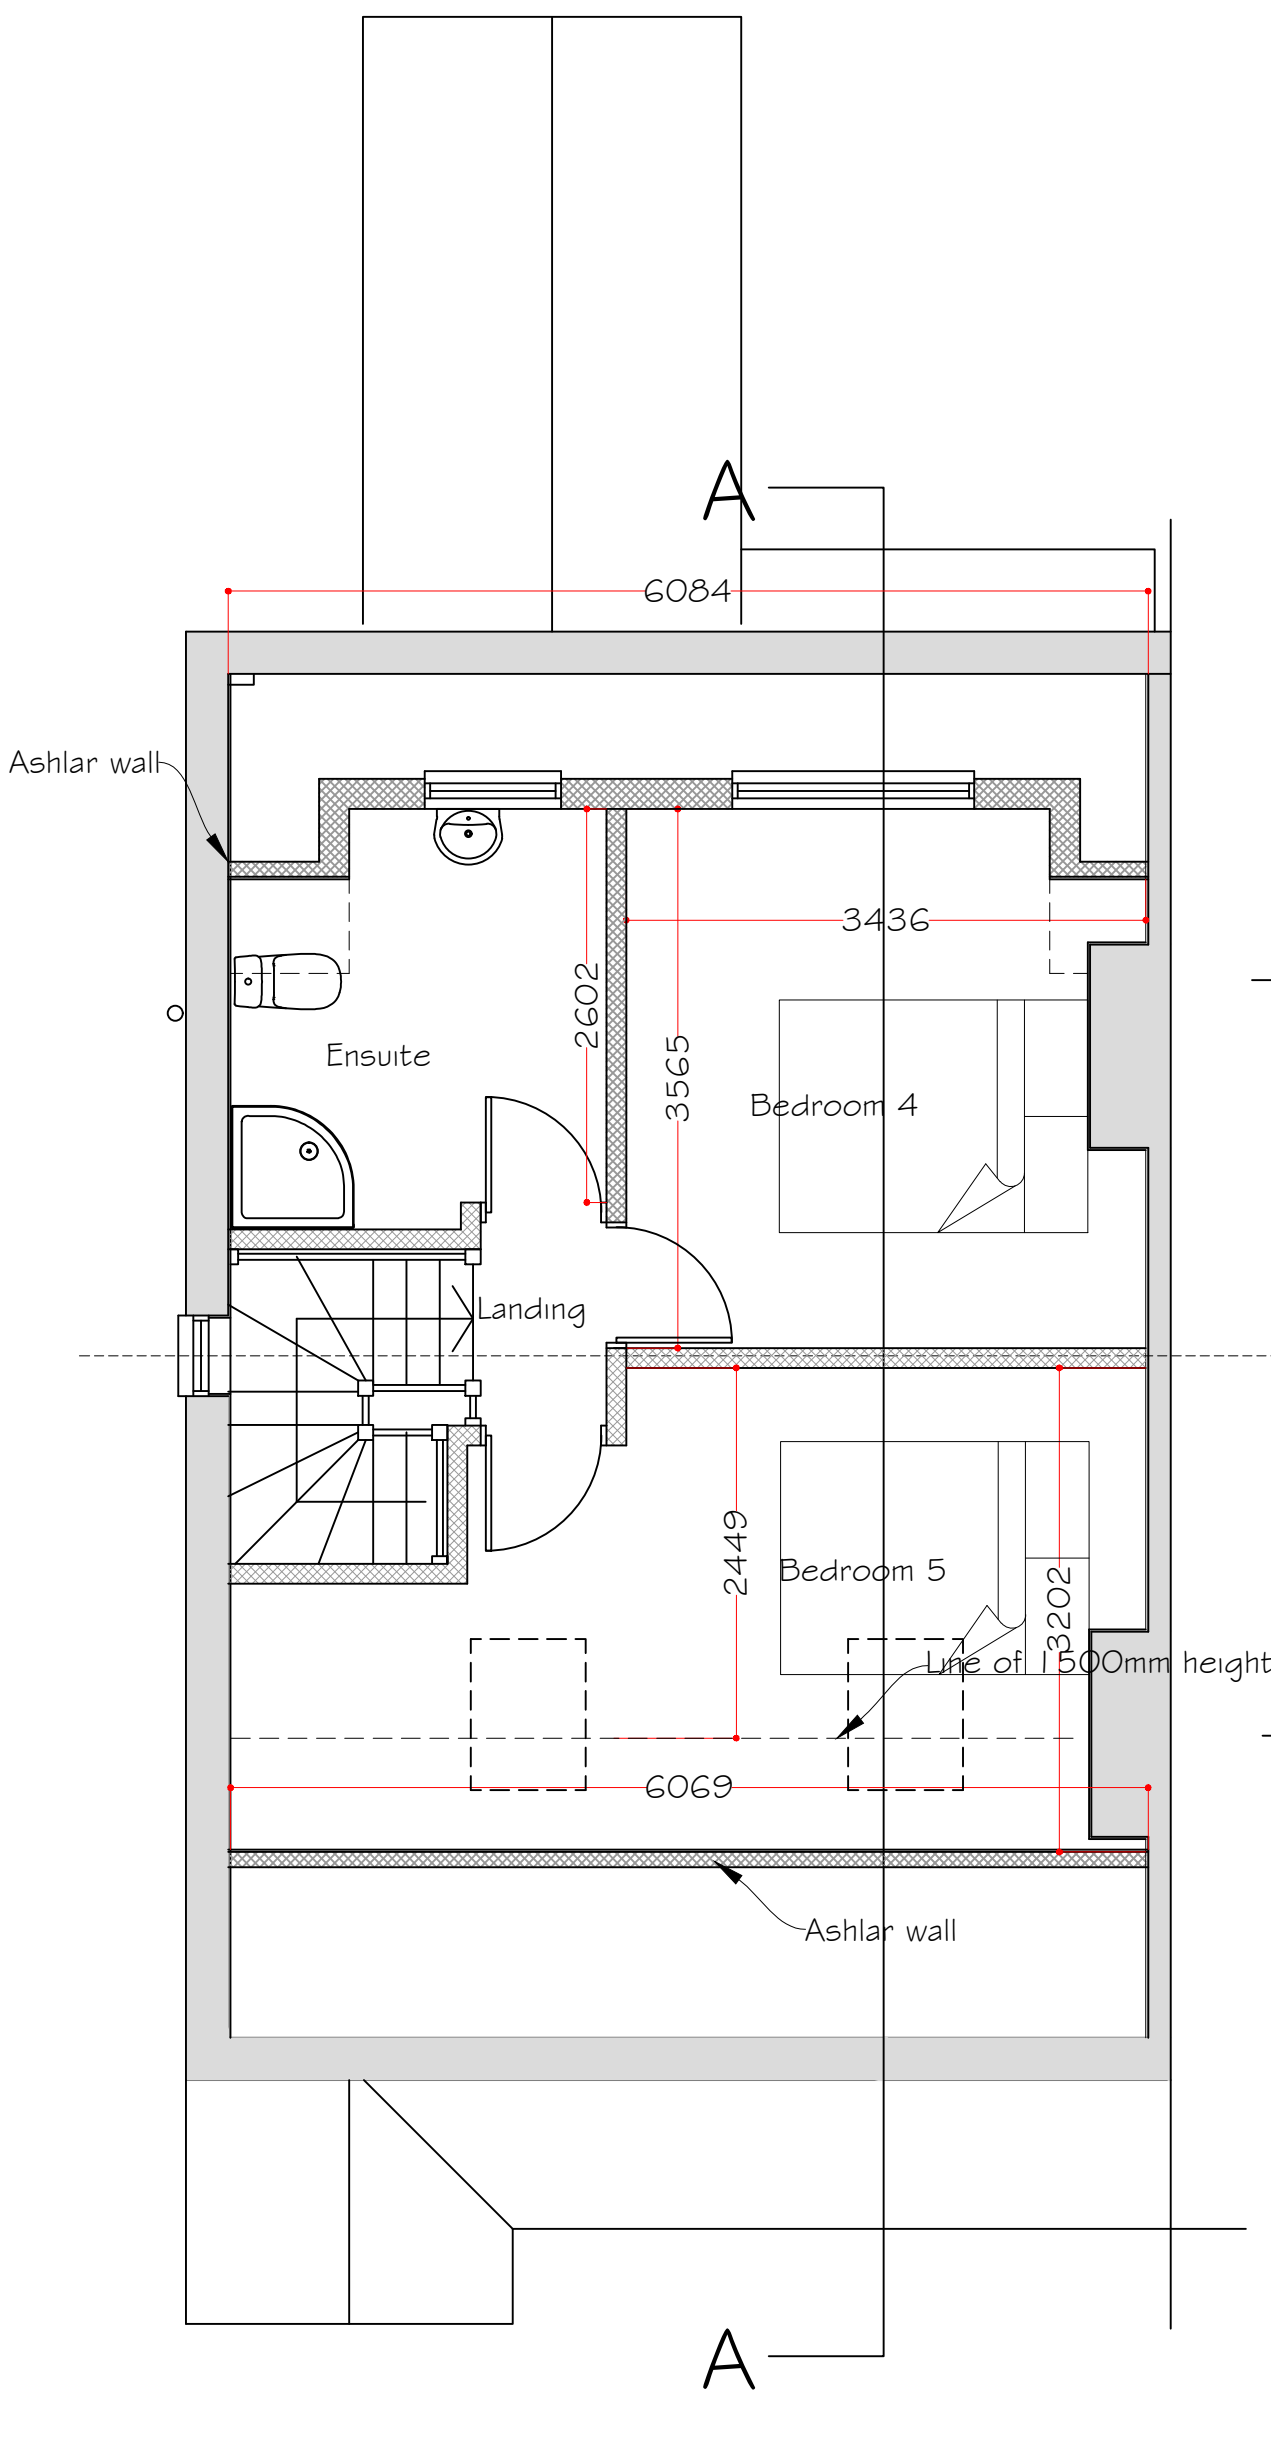


Loft Plan

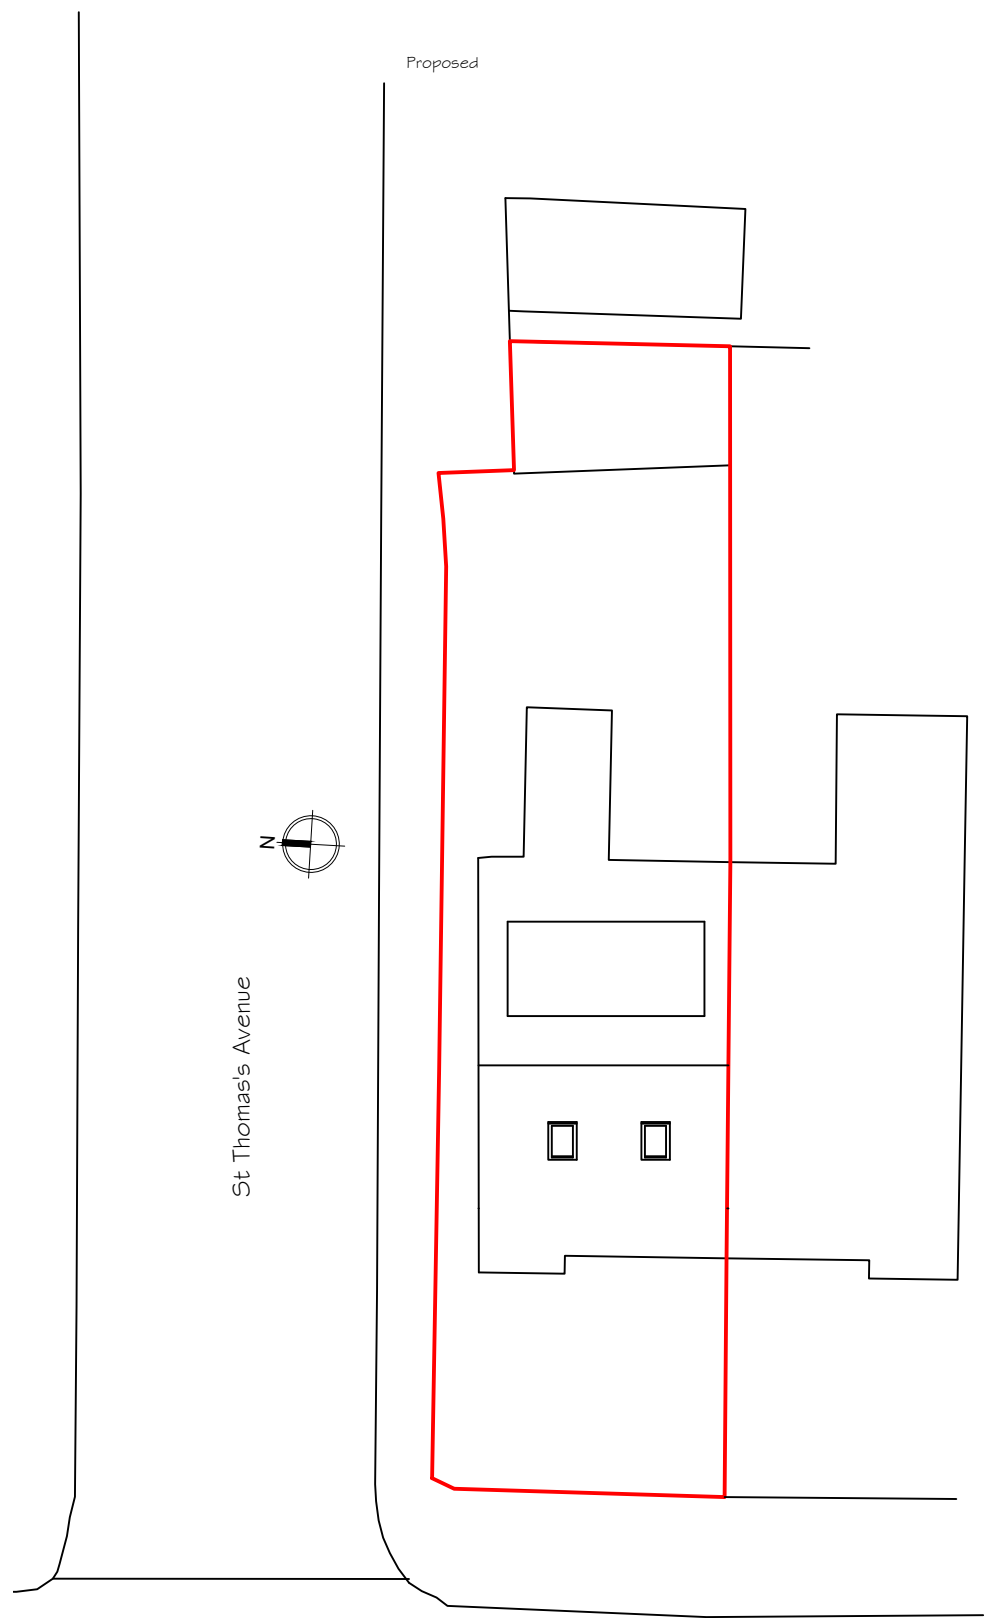

Site Plan
Scale 1:200

Wrotham Road

 

Rev A- Dormer removed. 10 May 2024

Synergy Planning & Property Consultants Ltd The Office The Larches Rochester Kent ME3 7NQW		
Client	Mr R Sandhu	
Address	124 Wrotham Road Gravesend	
Drawing title	Proposed plans	
Scale	1:50/1:100/1:200	
Date	March 2024	Drawn by
Drawing No	24/435/02	A