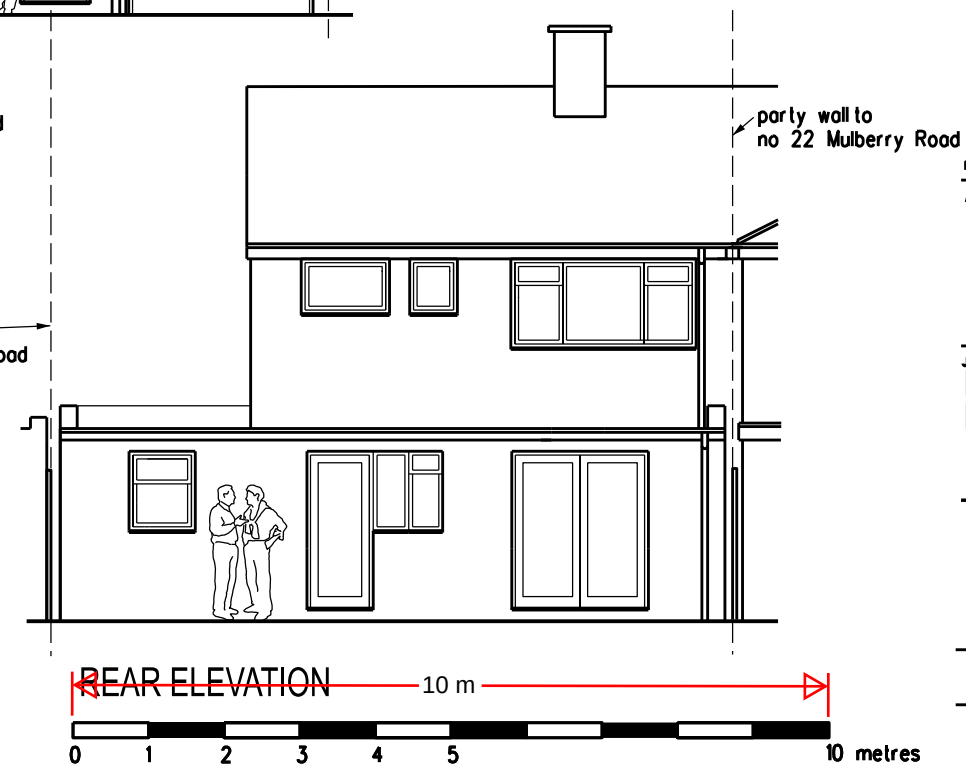
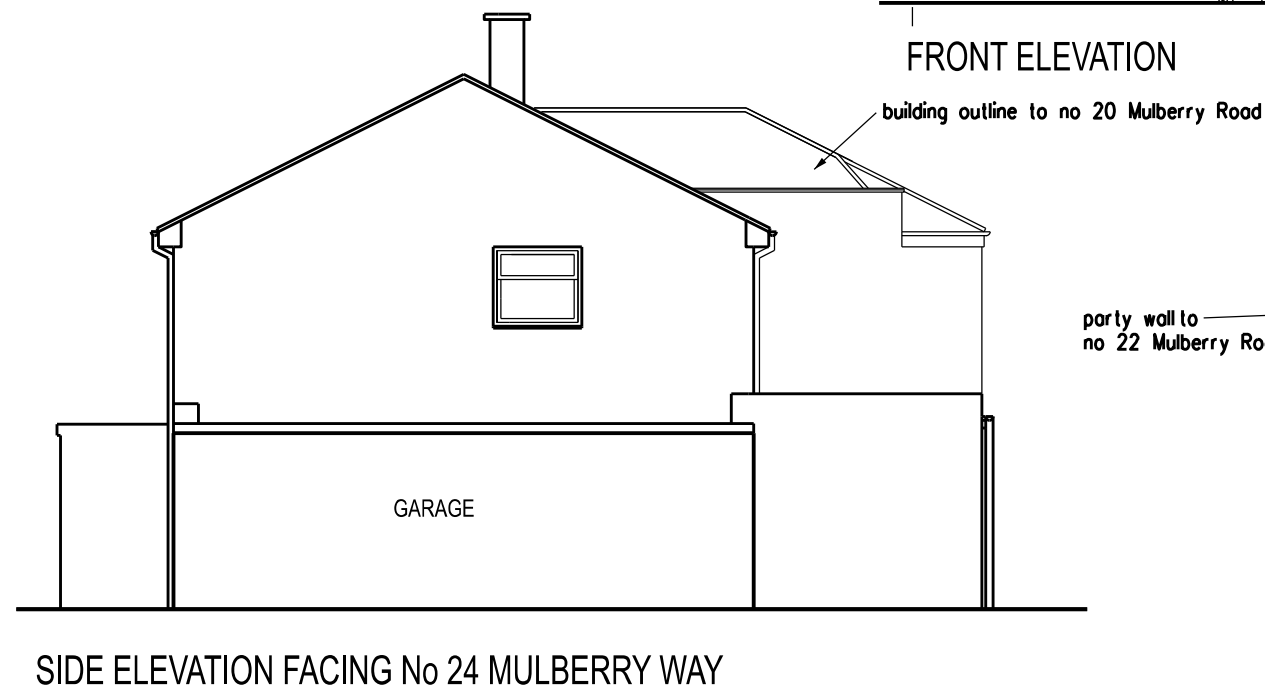
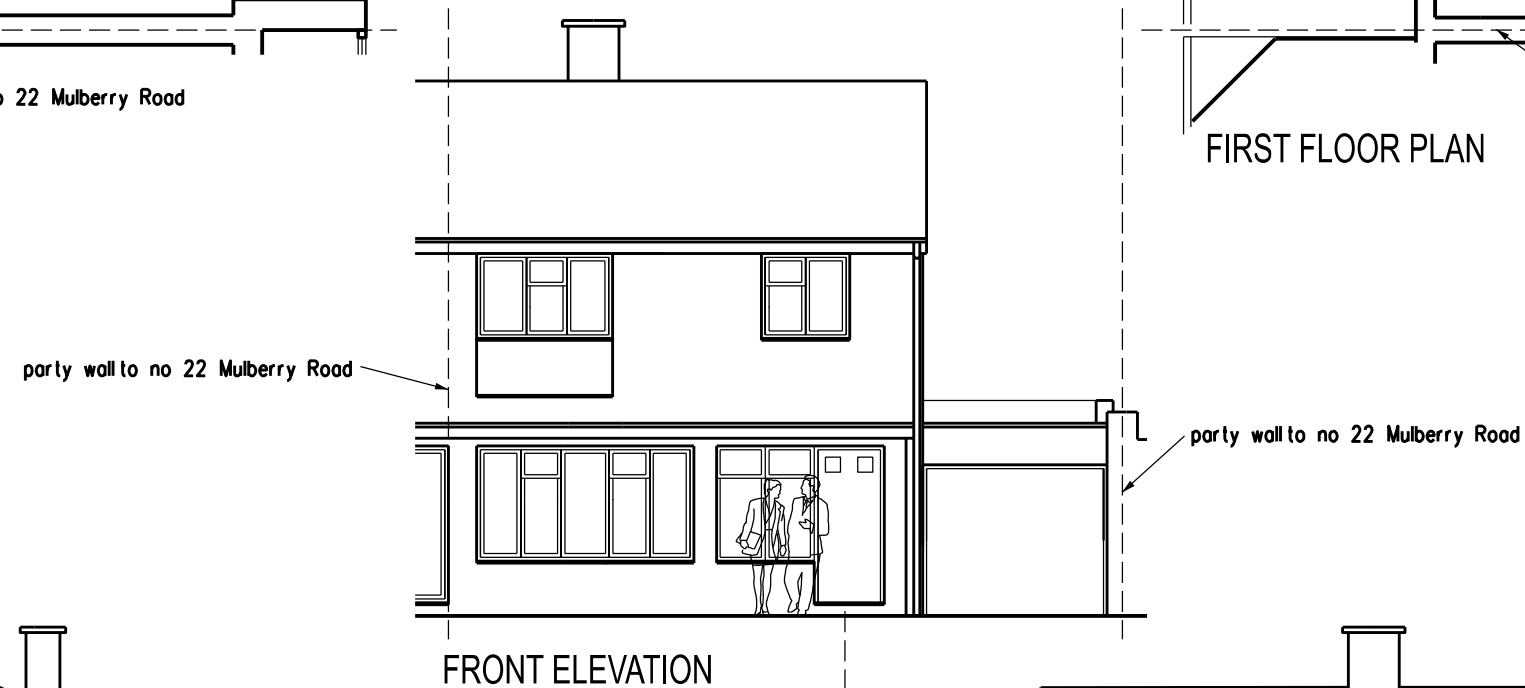
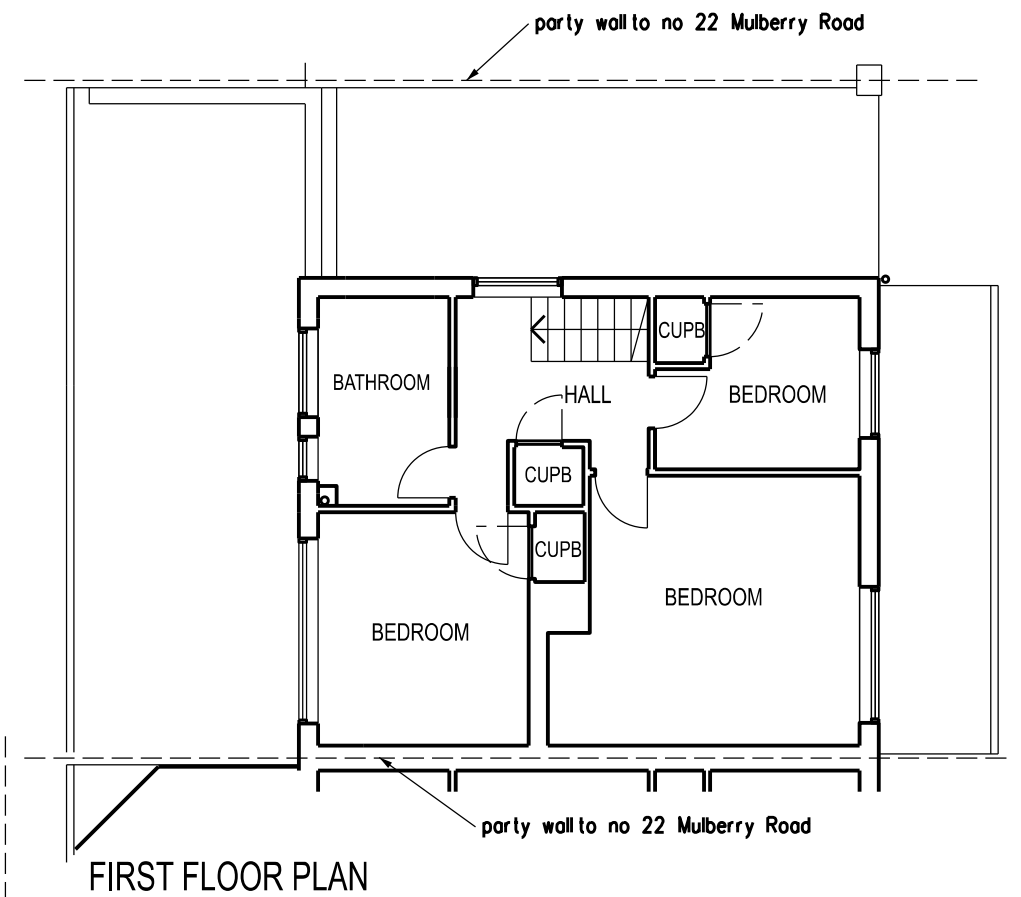
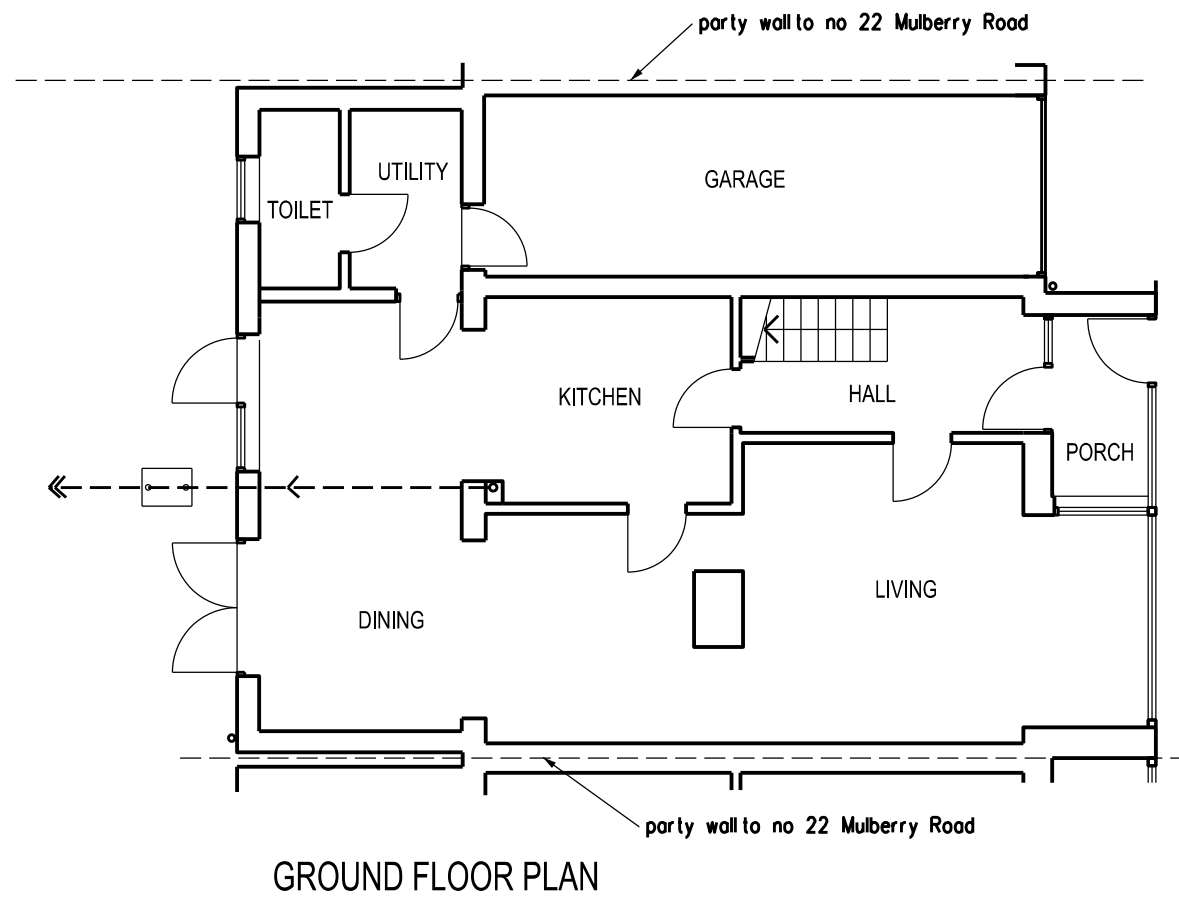


REVISION	DATE
ARCHITECT TA ARCHITECTS 11 JOYDENS WOOD ROAD BEXLEY KENT DA5 2HS Tel 07905 130591 ta140256@googlemail.com	
JOB PROPOSED REAR FIRST FLOOR EXTENSION AT 22 MULBERRY ROAD GRAVESEND KENT DA11 8NZ	
DRAWING EXISTING GROUND & FIRST FLOOR PLANS AND ELEVATIONS	
SCALE 1:100 AT A3	DATE JULY 2025
DRAWING NO. NG/03	