


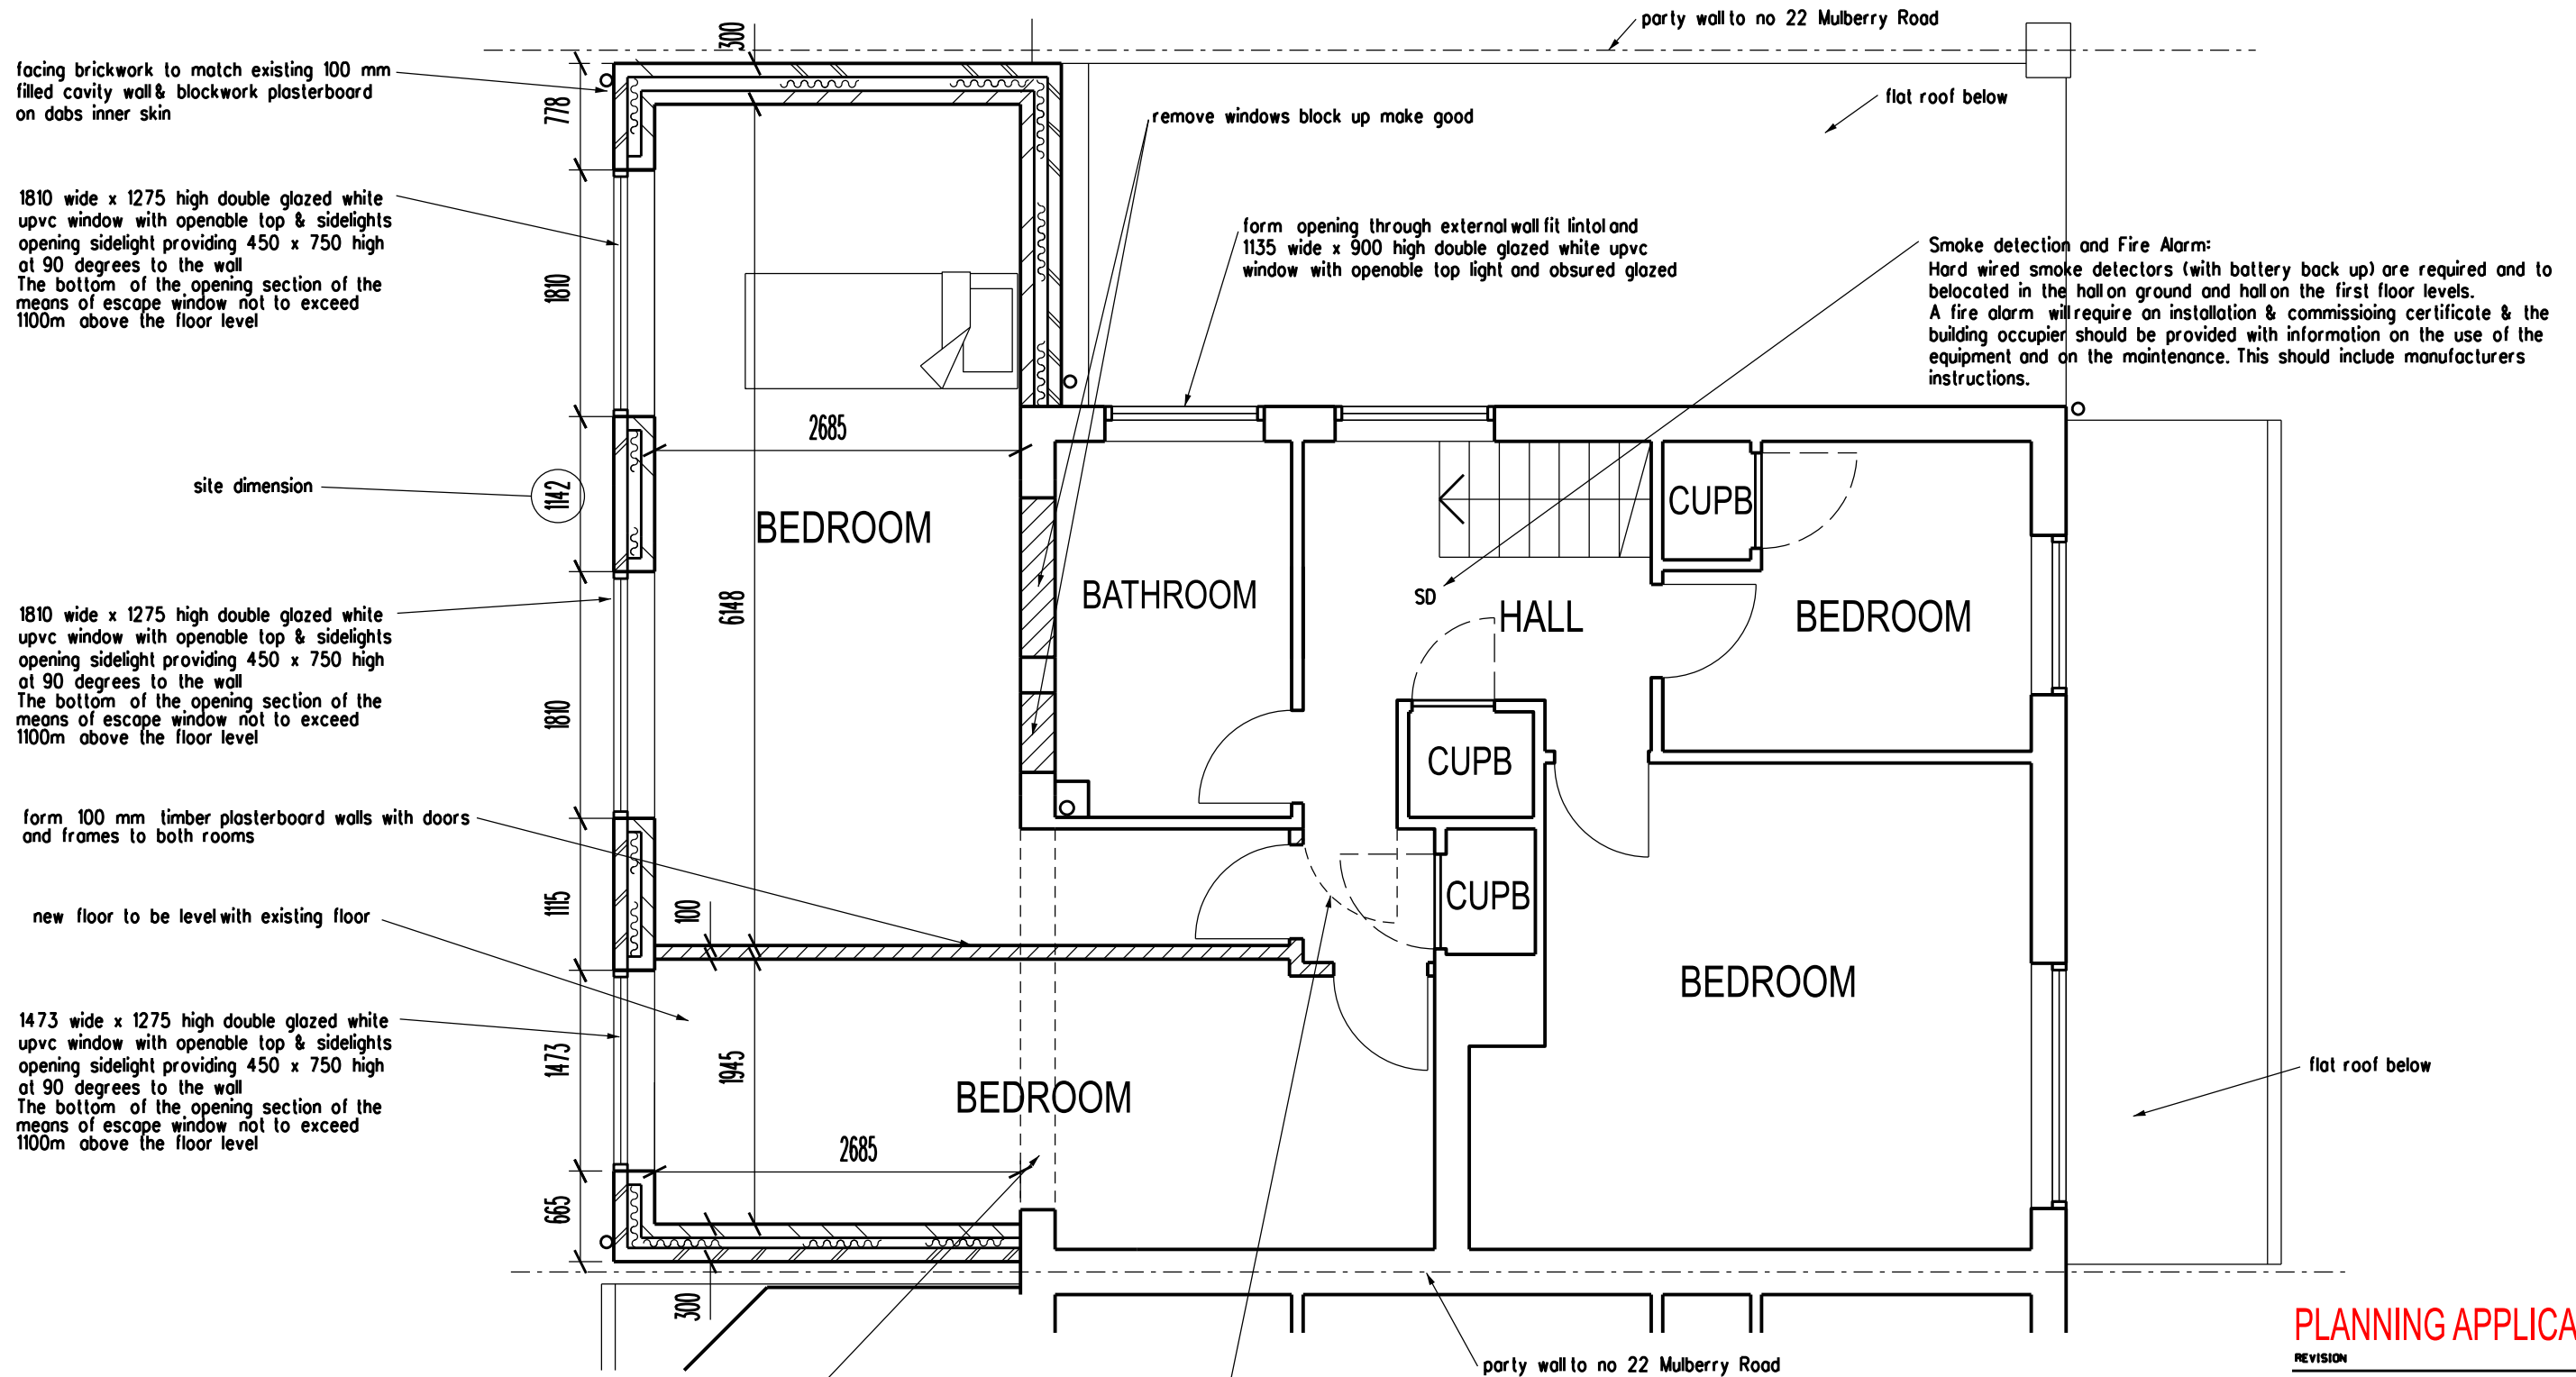


PLANNING APPLICATION

REVISION
ARCHITECT
TAARCHITECTS
11 JOYDENS WOOD ROAD BEXLEY
KENT DA5 2HS Tel 07905 130591
ta140256@googlemail.com

JOB
PROPOSED REAR FIRST
FLOOR EXTENSION AT
22 MULBERRY ROAD
GRAVESEND KENT DA11 8NZ

DRAWING
PROPOSED FIRST FLOOR PLAN

READ WITH STRUCTURAL ENGINEERS DETAILS

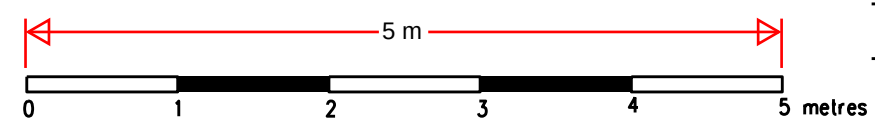

SCALE
1:50 AT A3
DATE
JULY 2025
DRAWING NO.
NG/05