





LOCATION PLAN
scale 1:1250

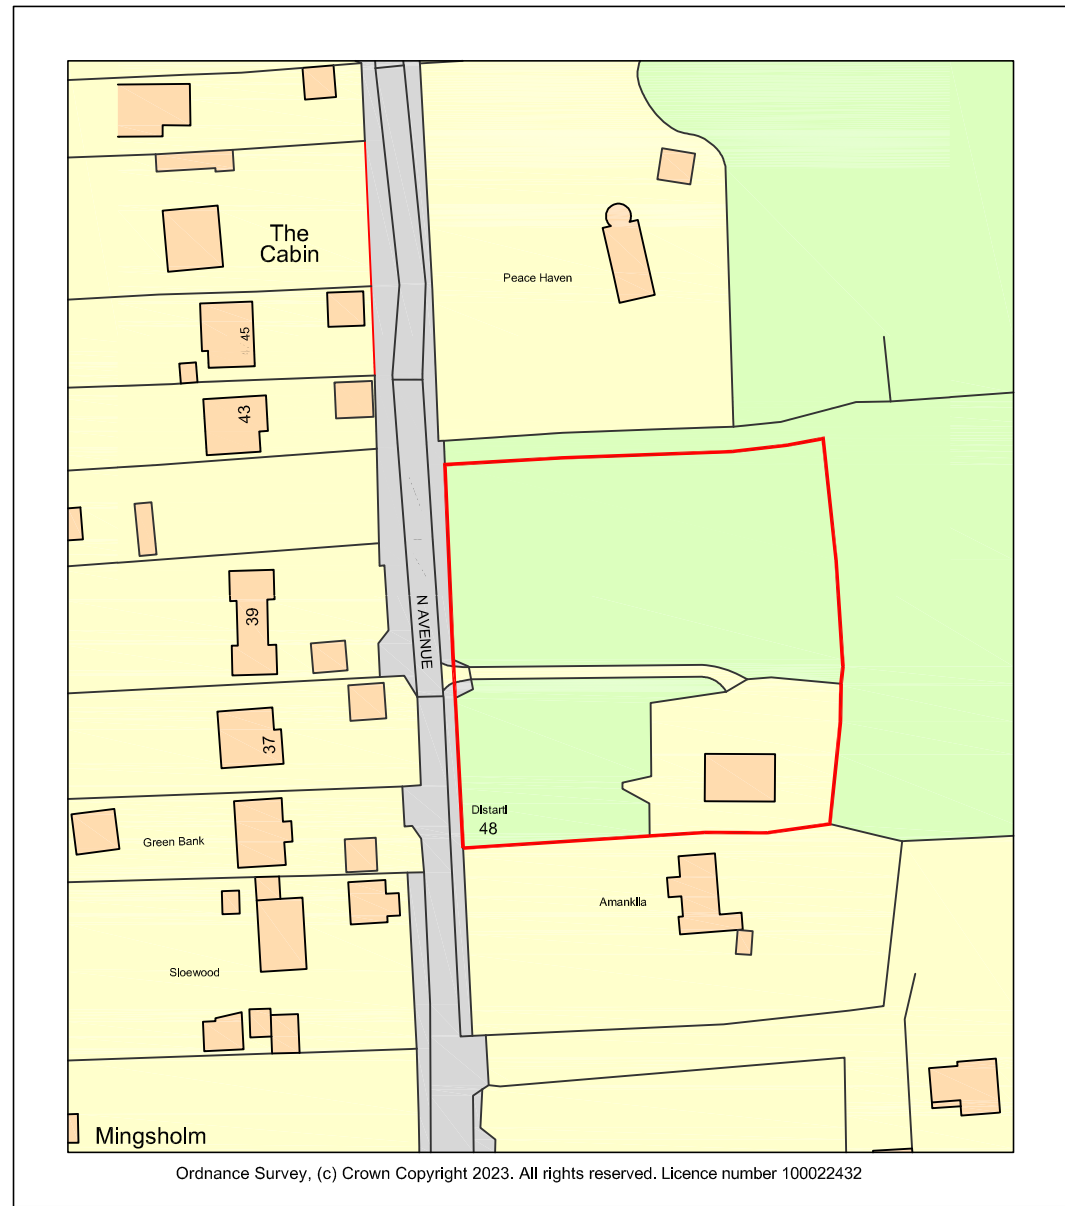

CADGUYS ARCHITECTURAL SERVICES

 

15-17 Middle Street,
Brighton, BN1 1AL
T: 0751 20 90 919
E: Sonny@cadguys.co.uk
W: www.cadguys.co.uk

Project: DISTARTI, 48 RHODODENDRON AVENUE, MEOPHAM, GRAVESEND, DA13 0TT

Drawing Title: Existing Location and Site Plan

Date: DEC-2023

Scale: 1:1250/200/A3

Project No.: CG-284

Drawing No.: PL/01

Drawn by/Checked by: SM

Rev	Date	Details
A	071123	Formal scheme proposal (draft)
B	251123	Formal scheme developed
C	211223	Formal scheme finalised

Dimensions to be verified on site by contractor prior to commencement of work

This is the copyright of the practice and may not be reproduced in part or in whole without the prior written consent of the practice.

