




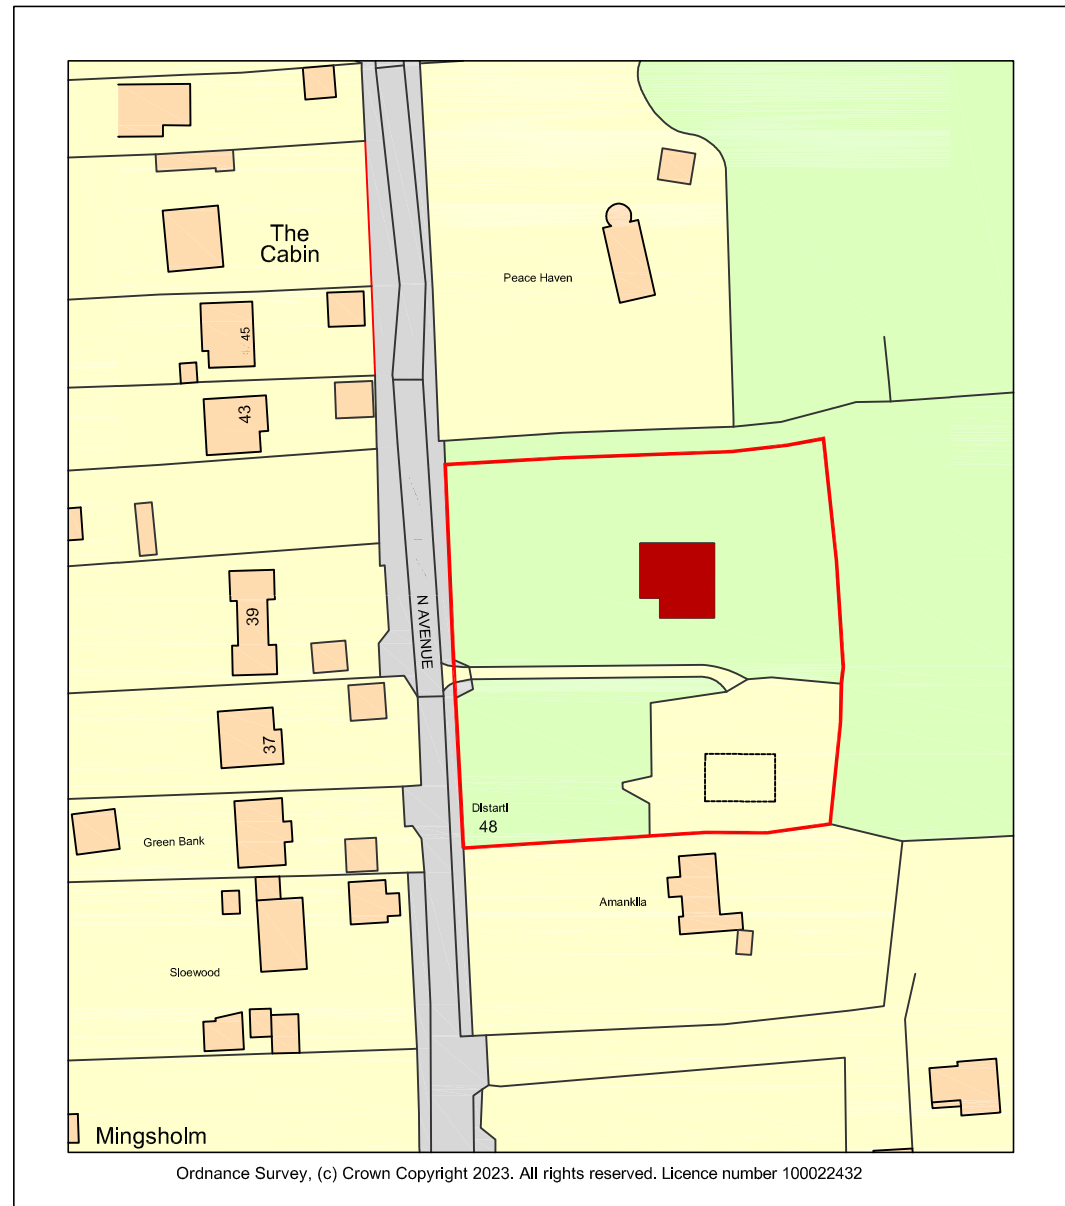


LOCATION PLAN
scale 1:1250

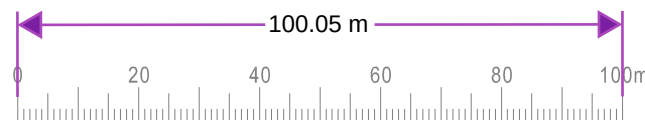

1:1250
LINEAR SCALE

 

1:500
LINEAR SCALE

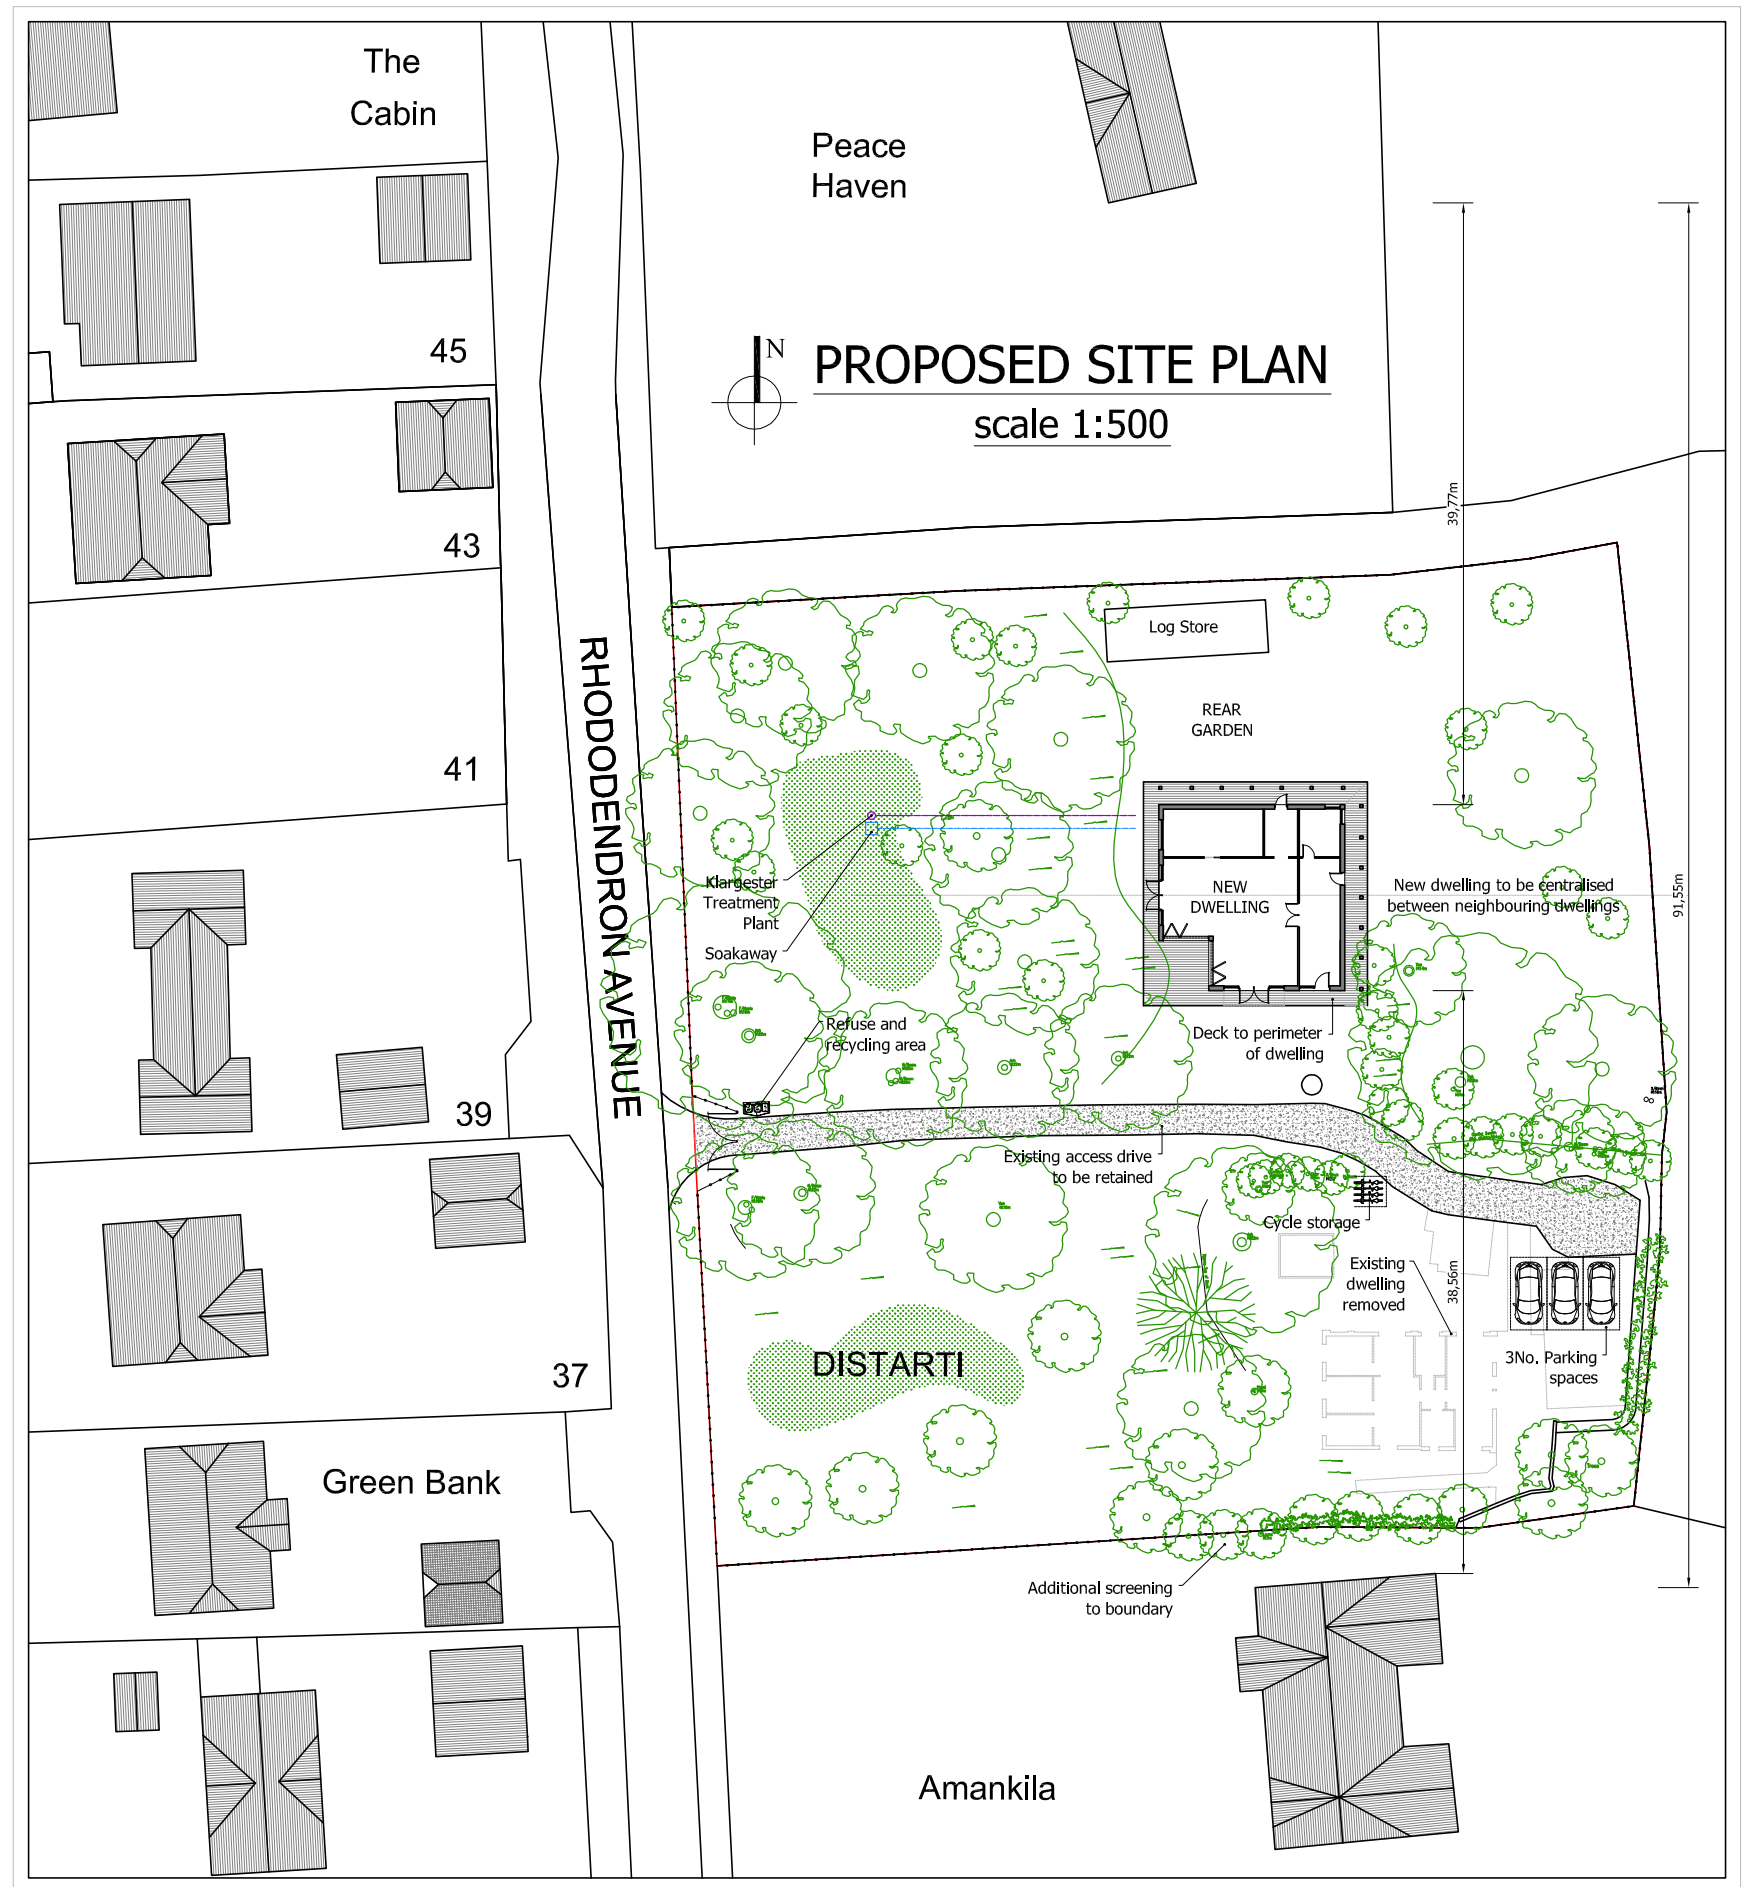

CADGUYS ARCHITECTURAL SERVICES



CAD
GUYS

07512090919
www.cadguys.co.uk
sonny@cadguys.co.uk

15-17 Middle Street,
Brighton, BN1 1AL
T: 0751 20 90 919
E: Sonny@cadguys.co.uk
W: www.cadguys.co.uk

Project

DISTARTI, 48 RHODODENDRON AVENUE, MEOPHAM, GRAVESEND, DA13 0TT

Drawing Title

Proposed Location and Site Plan

Date

DEC-2023

Scale

1:1250/200/A3

Project No.

CG-284

Drawing No.

PL/04

Drawn by/Checked by

SM

Rev

Date

Details

A 071123
B 251123
C 211223

Formal scheme proposal (draft)
Formal scheme developed
Formal scheme finalised

Dimensions to be verified on site
by contractor prior to
commencement of work

This is the copyright of the practice
and may not be reproduced in part
or in whole without the prior
written consent of the practice.