
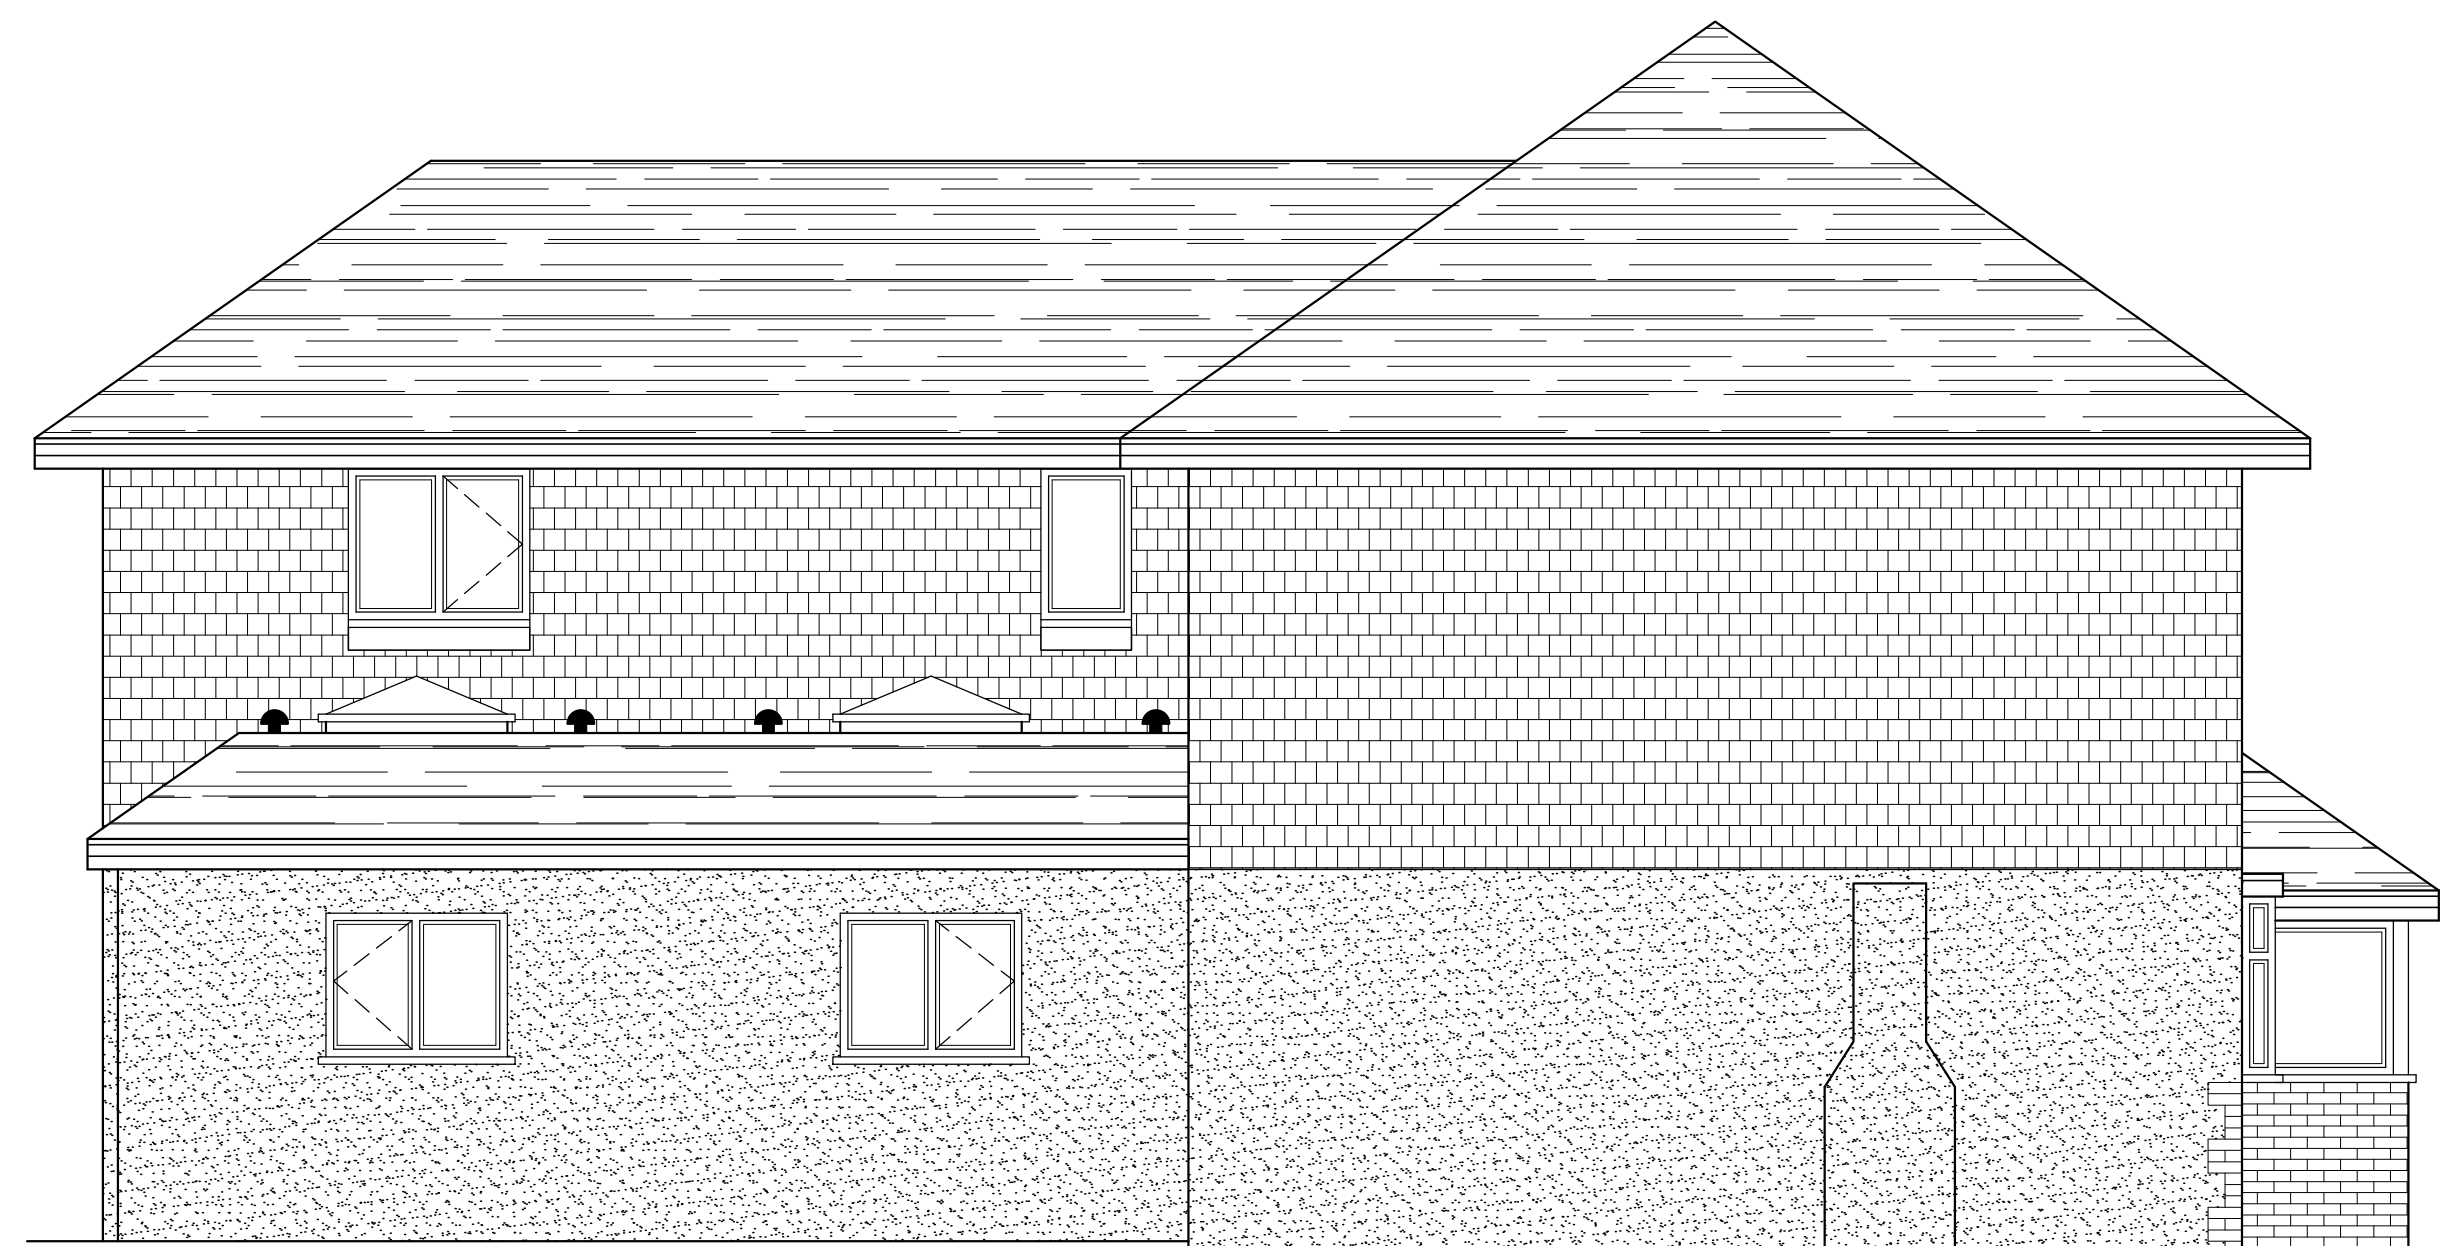
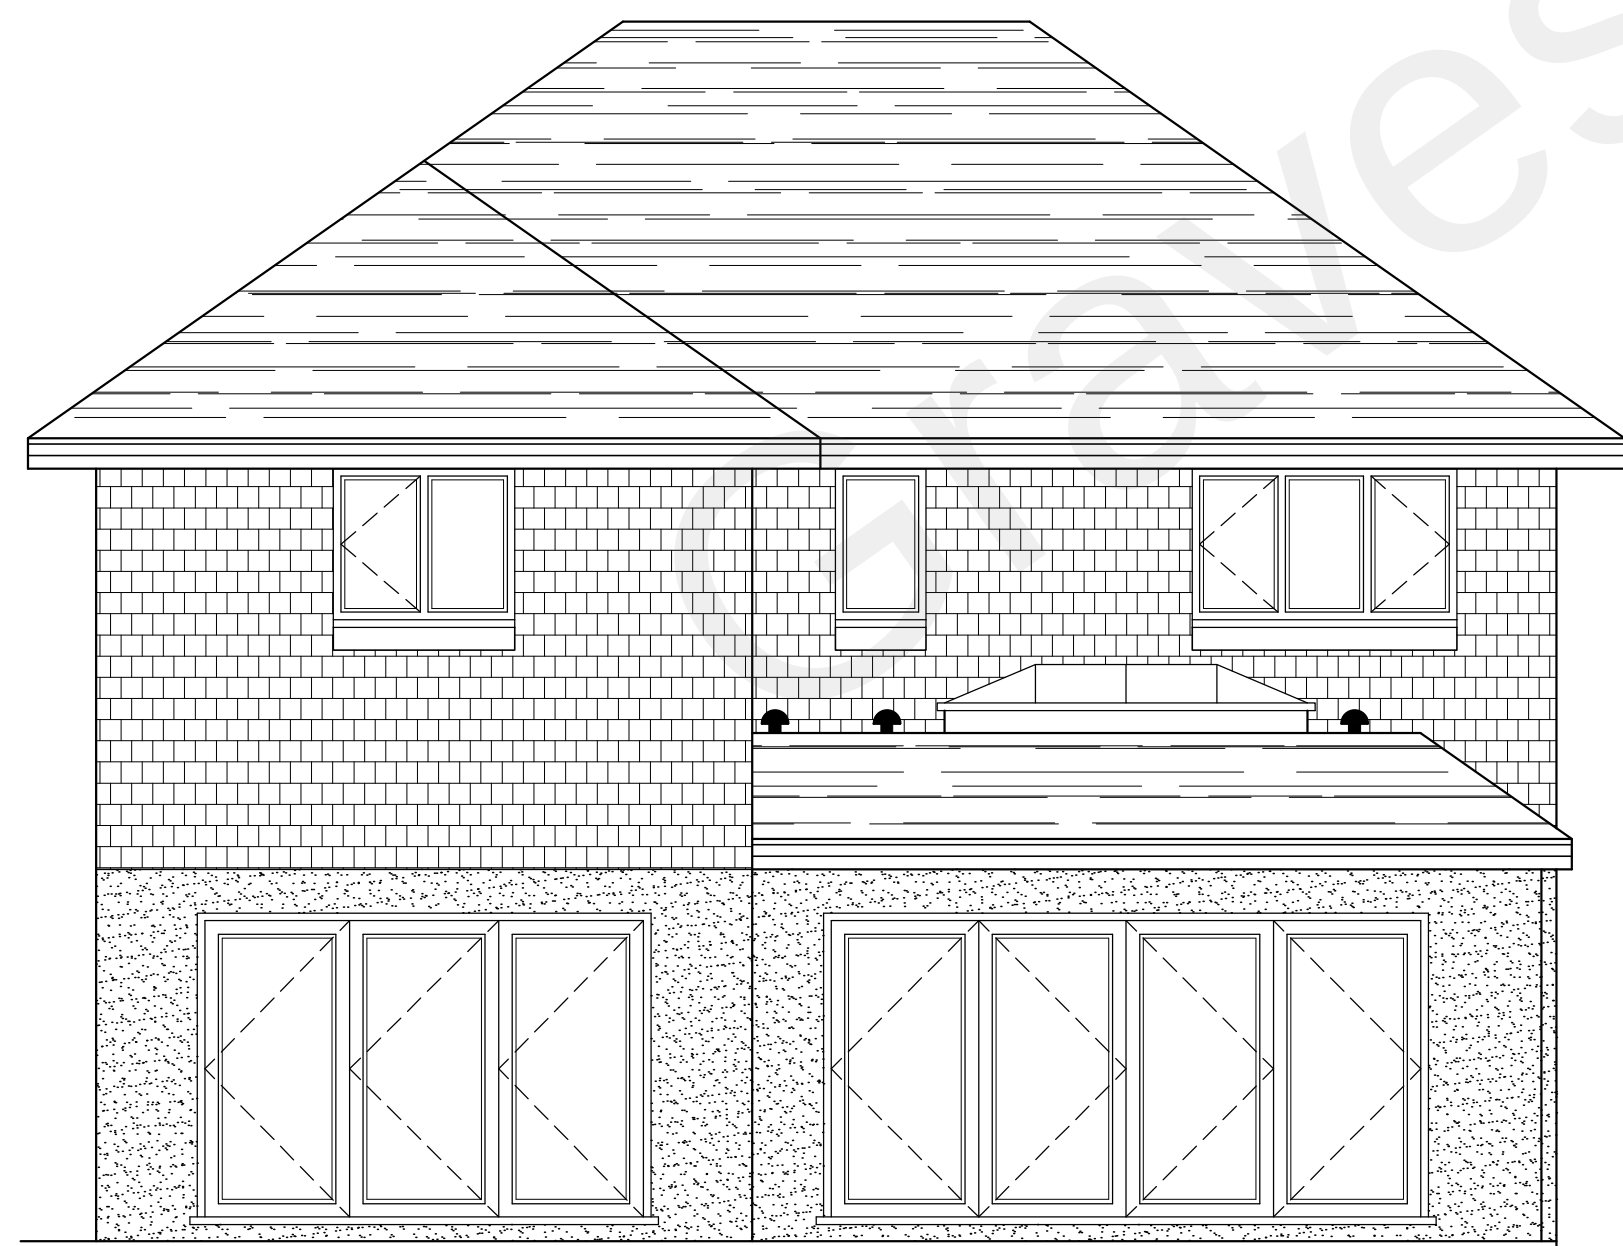
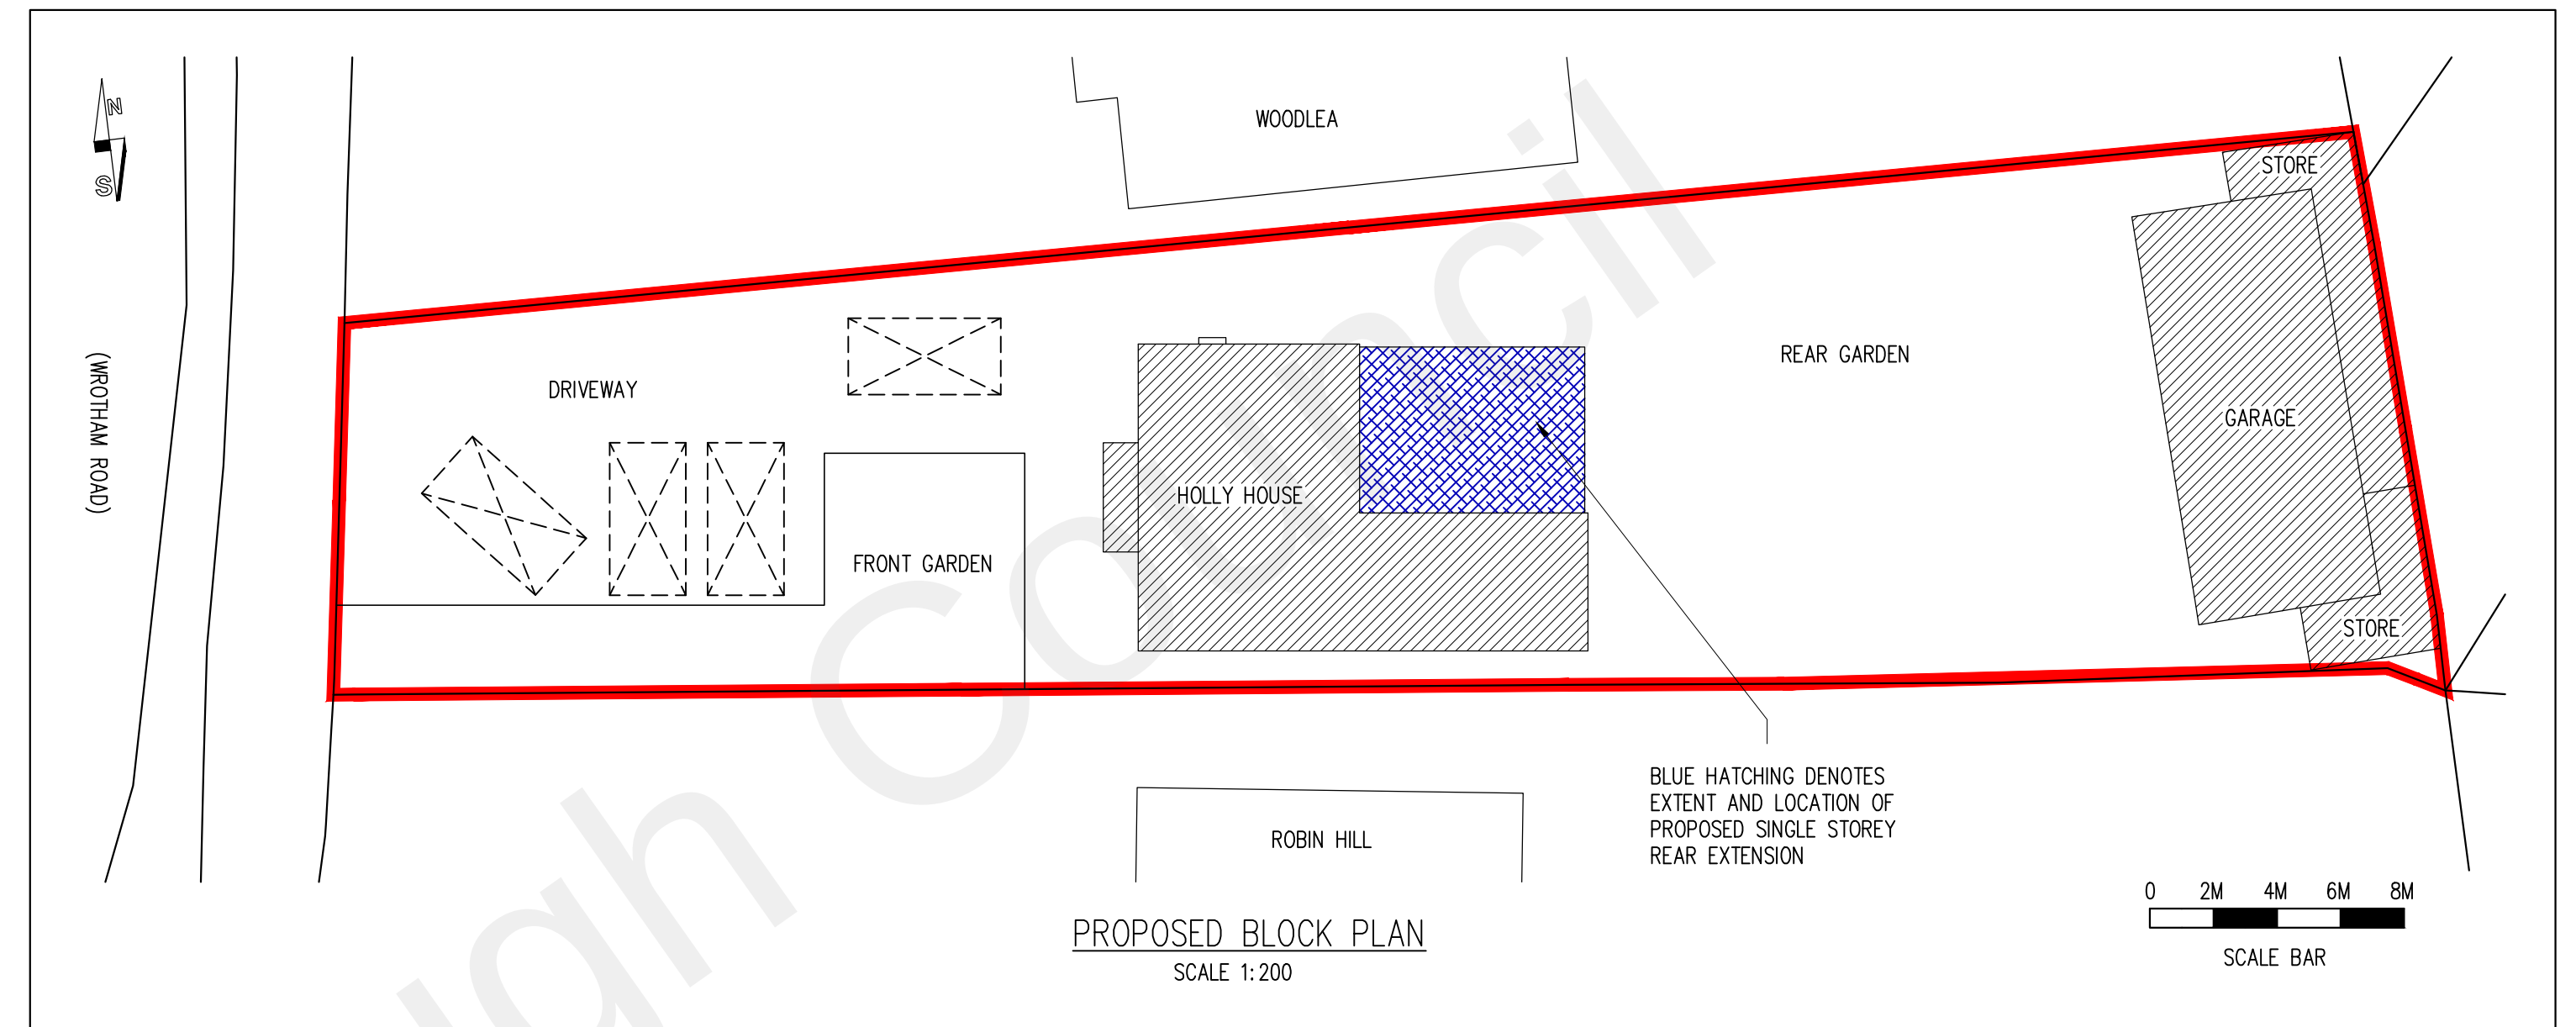
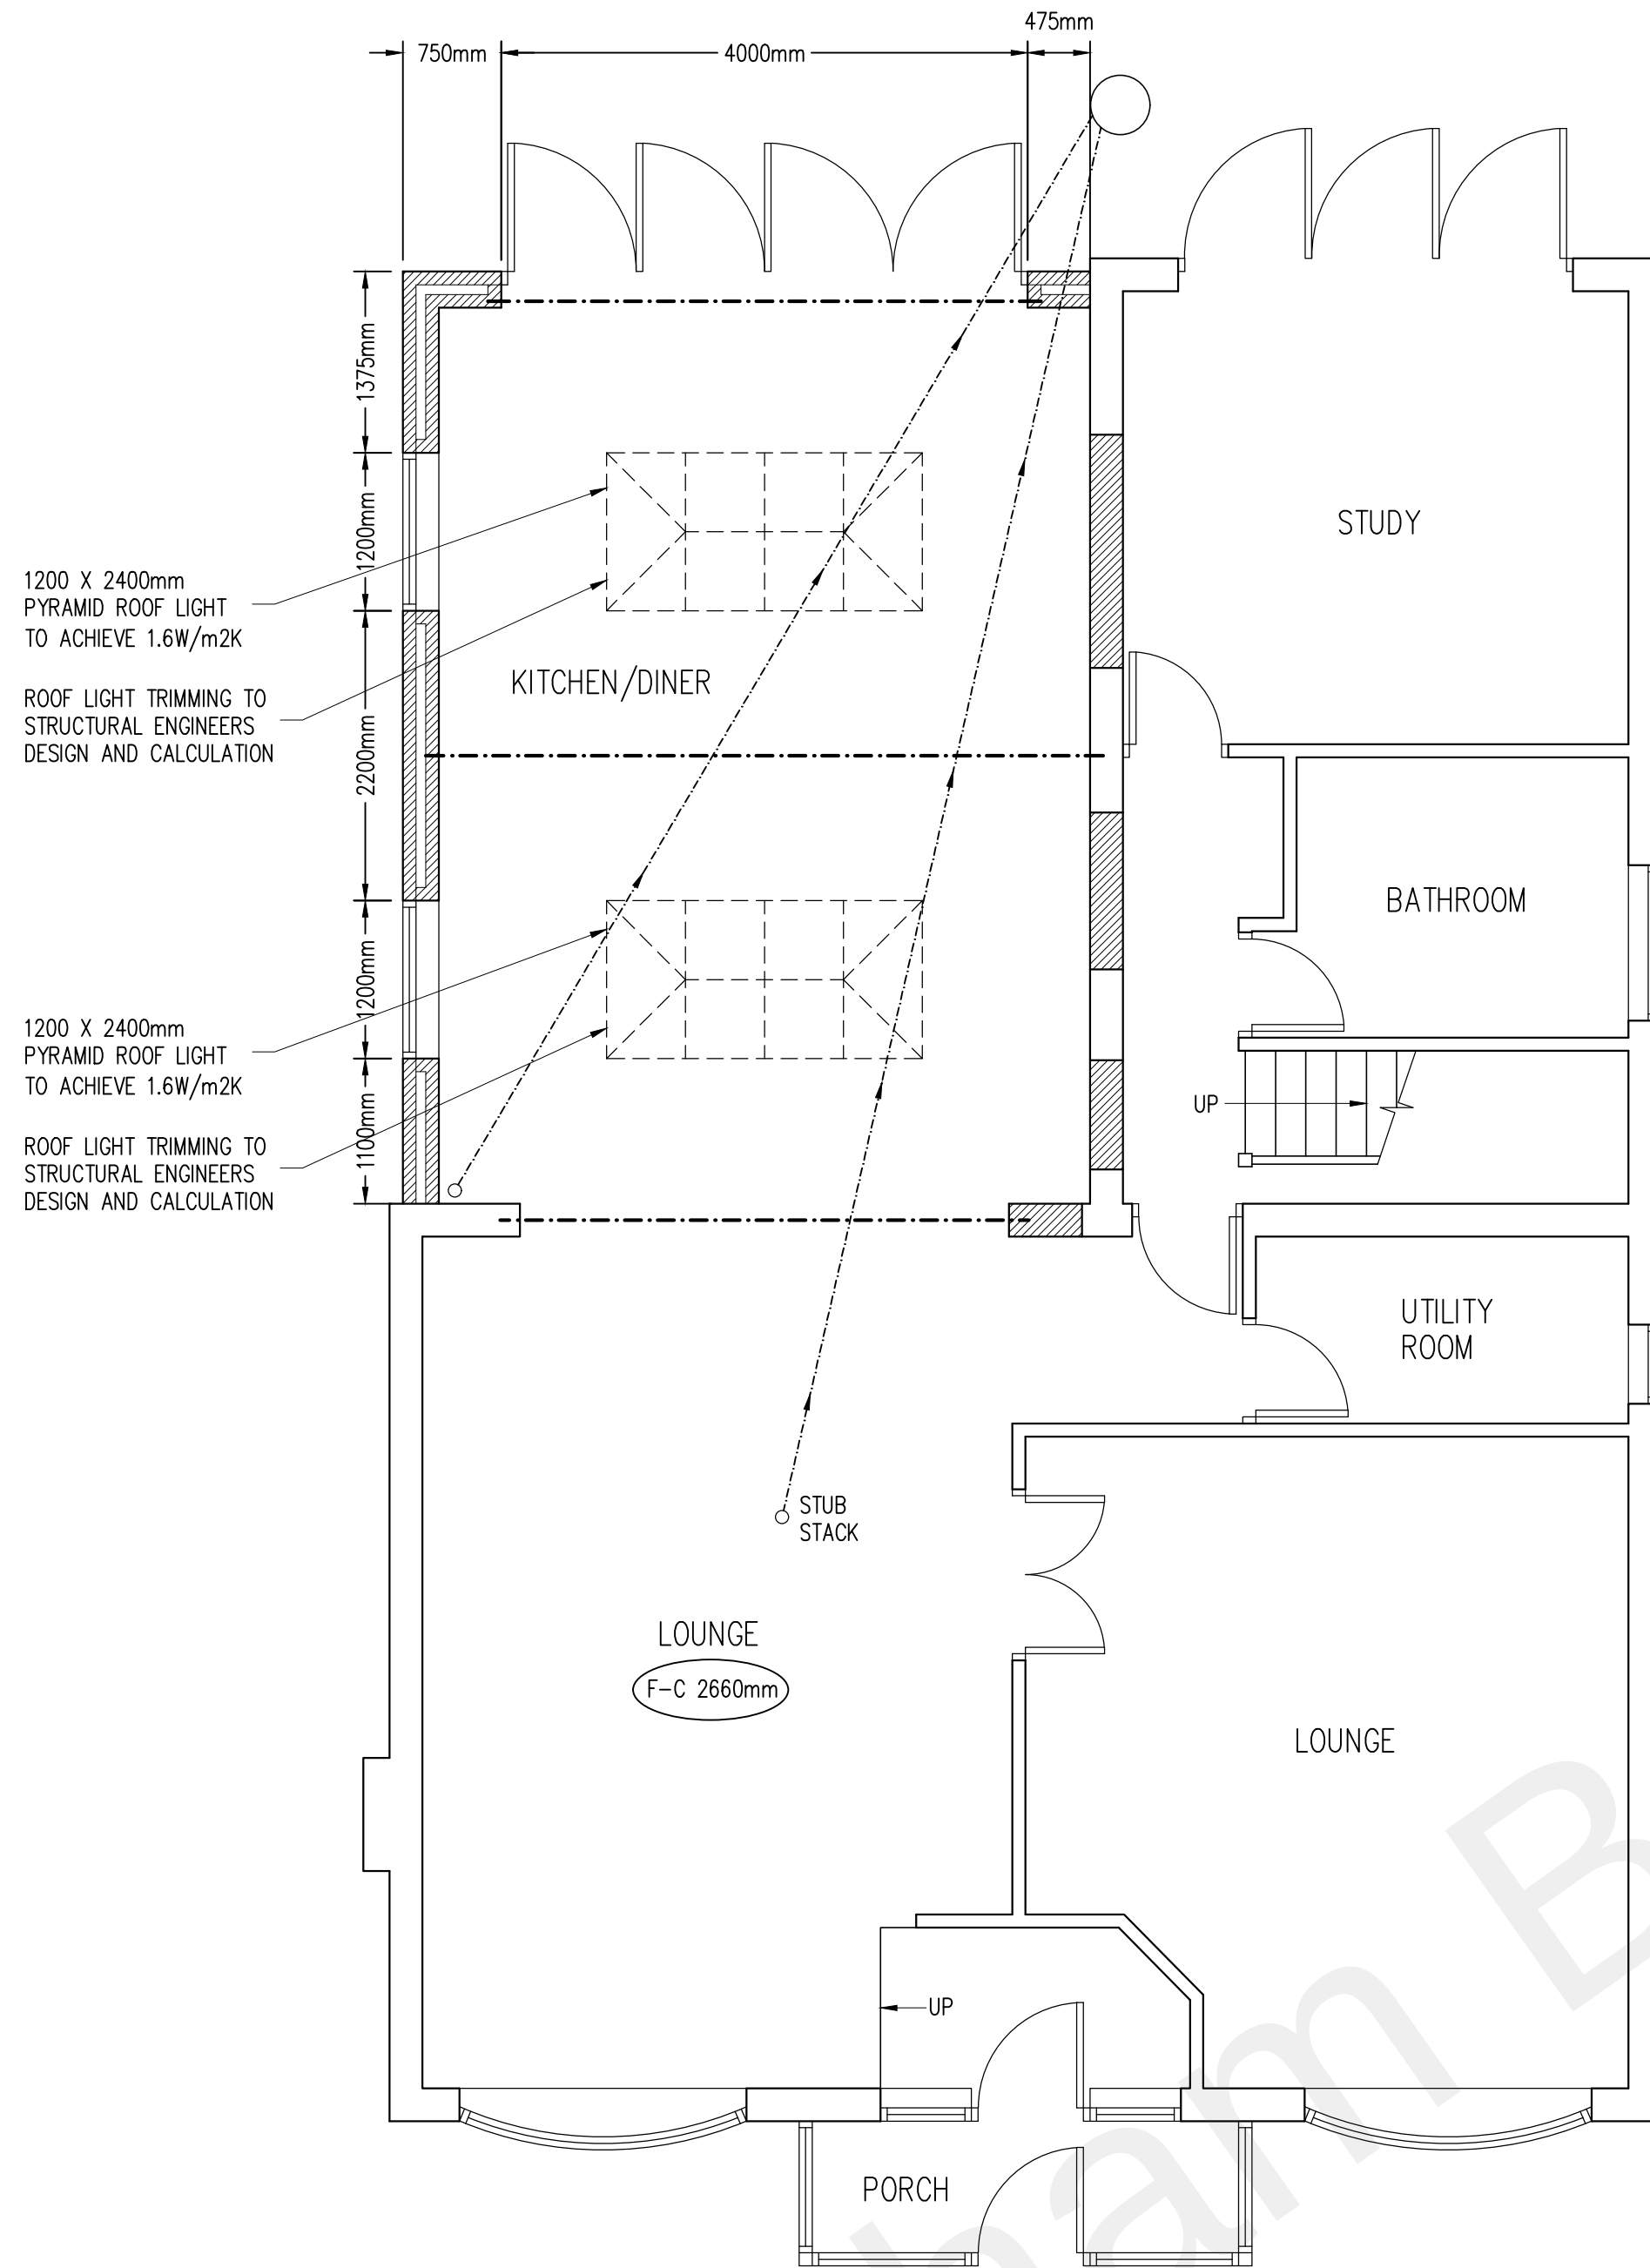


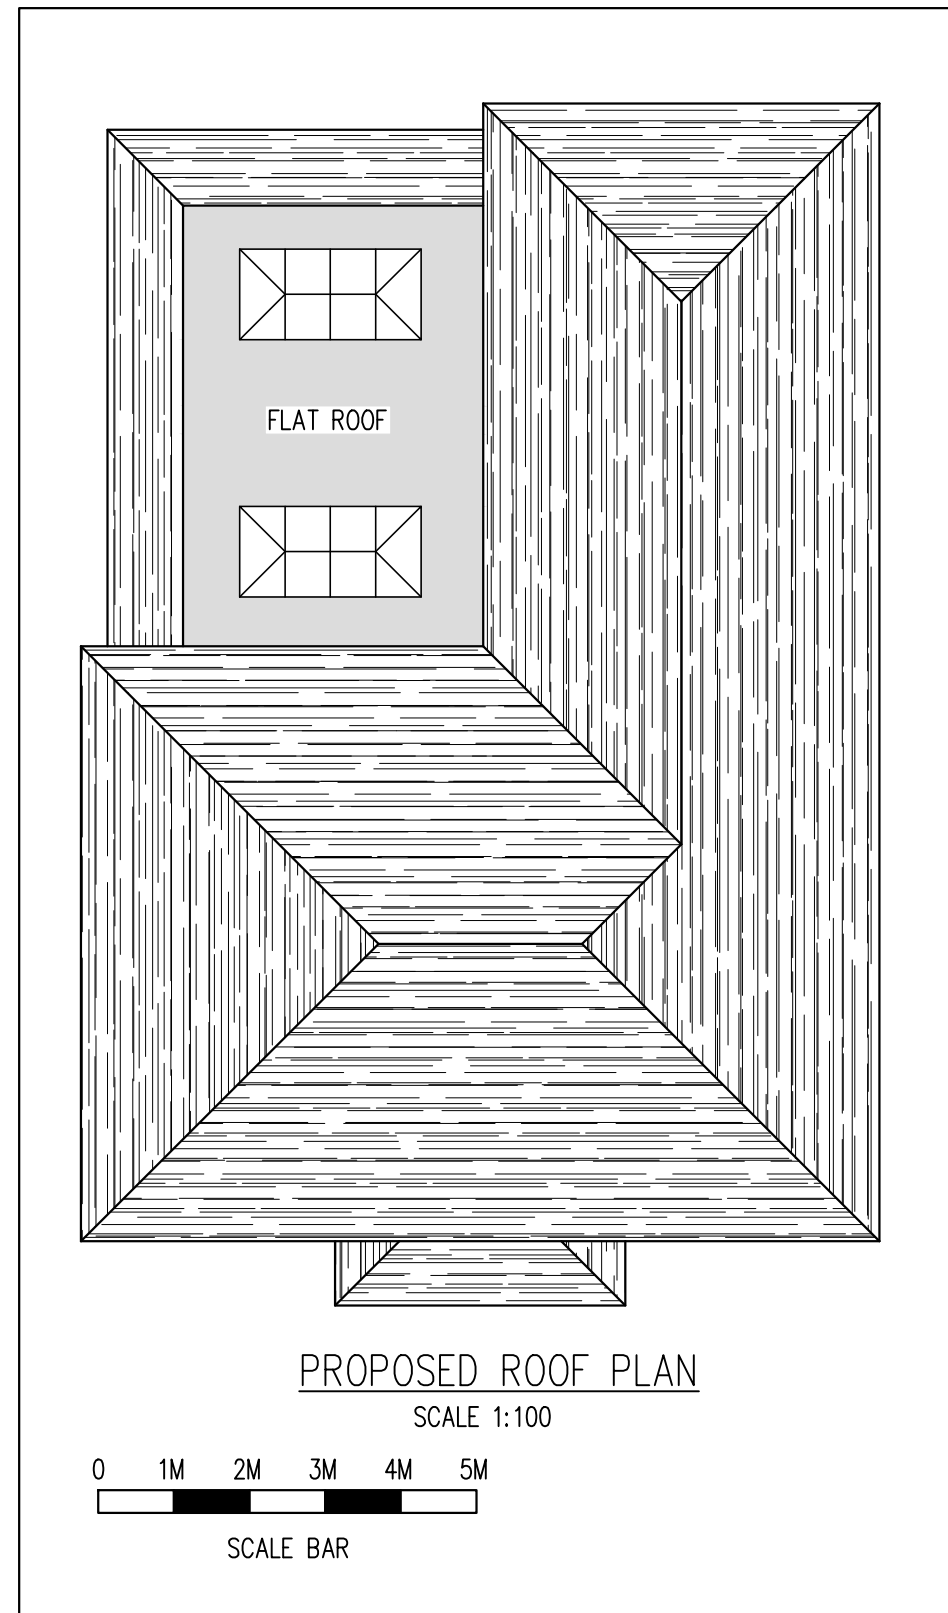

E	21/04/22		PLANNING AMENDMENTS
D	06/04/22		DRAWINGS UPDATED
C	07/04/18		BUILDING CONTROL AMENDMENTS
B	27/02/18		PLANNING AMENDMENTS
Rev	Date	By	Chd

Client
MRS CAROLINE O'FLAHERTY

Job Title
SINGLE STOREY REAR EXTENSION
AT HOLLY HOUSE
WROTHAM ROAD CULVERSTONE
GRAVESEND KENT DA13 0RE

ARCHITECTURAL
CONSULTANTS

ANDERSON
NORTH

ANDERSON NORTH LIMITED
43 Lambourne Drive
Kings Hill, West Malling
Kent ME19 4FN
Tel: 01732 522 455
Mob: 07957 627 440

Scale
AS SHOWN @ A1

Date
20/12/17

Drawing Title
PROPOSED FLOOR PLAN
AND ELEVATIONS

Drawing No.
HOLLY-HOUSE-02

Rev.
E