



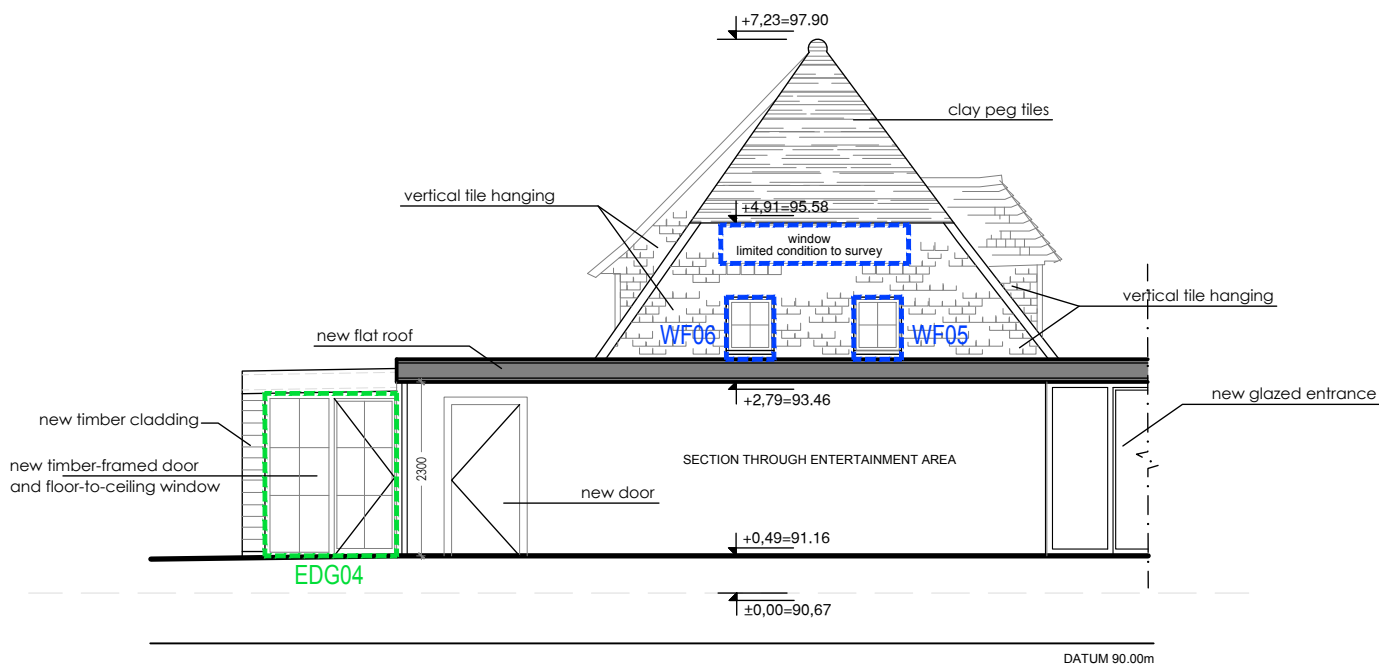

HOUSE
PROPOSED SOUTH-EAST ELEVATION

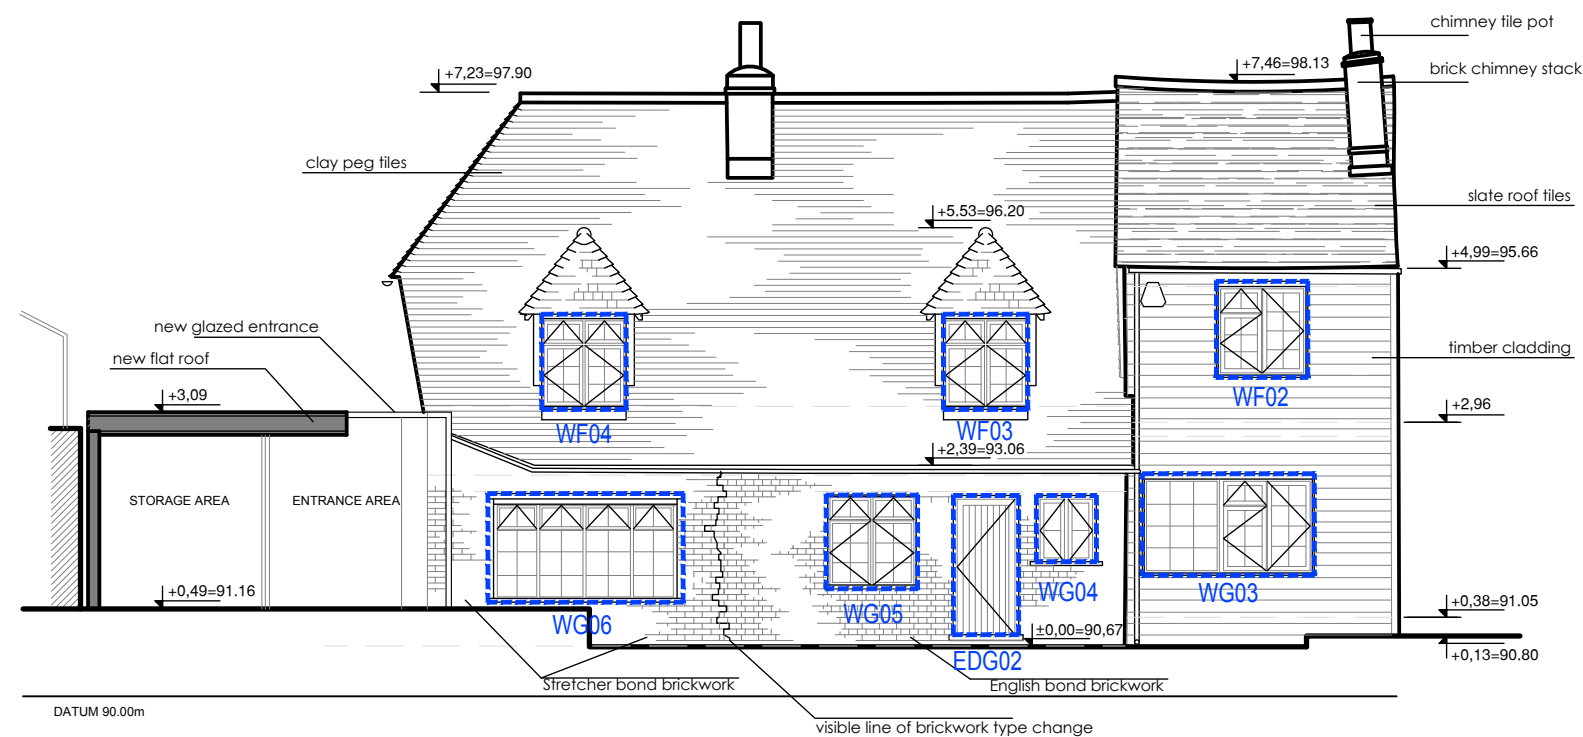

HOUSE
PROPOSED NORTH-EAST ELEVATION

- Key:
- Proposals that have already received planning permission - refer to planning application 20200654 & listed building consent application 20200655.
 - New windows / doors which have already got planning approval / listed building consent.
 - Proposed new windows / doors replacement.

NOTES:

Report all discrepancies, errors and omissions.

Verify all dimensions on site before commencing any work on site or preparing shop drawings.

All materials, components and workmanship are to comply with the relevant British Standards, Codes of Practice and appropriate manufacturers recommendations.

See relevant drawings for all specialist work.

This drawing and design are copyright of James Clague Architects Ltd, company registration number 8664802

Rev	Date	Description
-----	------	-------------

Project Title

Mr and Mrs Walker-Buckton
Proposed Thermal Upgrade Alterations,
The Old Forge,
Wrotham Road,
Meopham,
DA13 0JE

Drawing Description

Proposed Elevations - SE and NE

Scale

1:100 at A3

Date

January 2024


Drawn By

AK / BW

JAMES CLAGUE
ARCHITECTS

40 / 41 Castle Row
Canterbury, Kent CT1 2QY
T: 01227 649 073
E: info@jamesclague.co.uk
W: jamesclague.co.uk

Drawing Number	Revision
19190.1_PL_13	-

 

1:100 Scale Bar